


Note: Tree dimensions given are approximate only

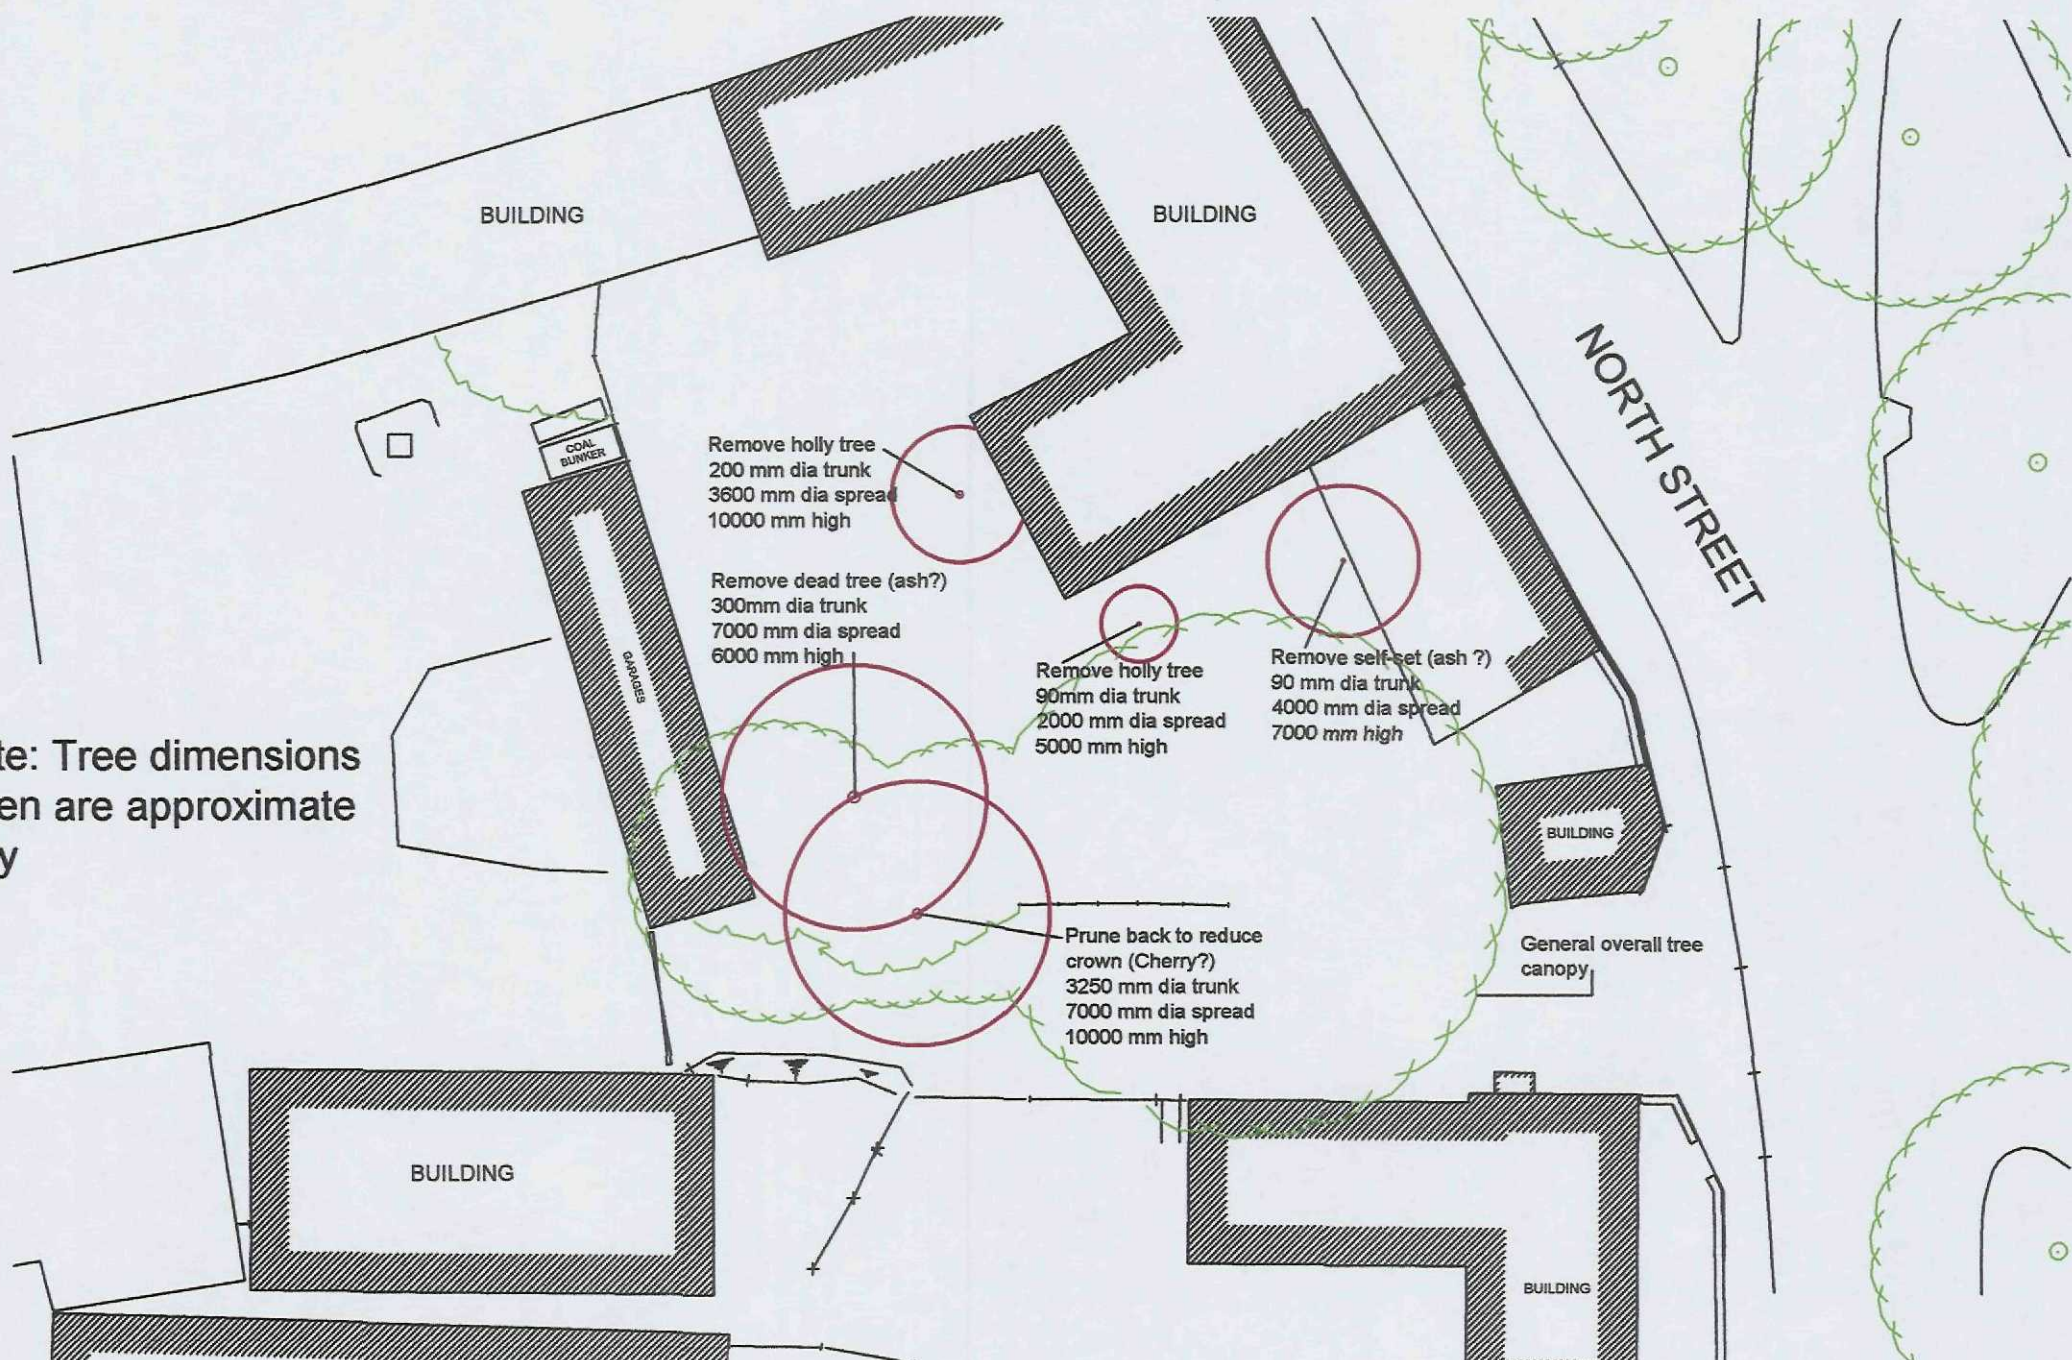

Detail Plan Showing Trees - 1:200



Site / Location Plan - 1:1250

Ordnance Survey

© Crown Copyright 2006

Reproduction in whole or in part is prohibited without the prior permission of Ordnance Survey.

Revision	Date	Drawn	Description
----------	------	-------	-------------

Client **Messrs Kaone**

Project **Proposed Alterations and Extensions to 60 North St Crowland**

Drawing **Proposed Tree Pruning / Removal**

Scale **1:200 and 1:1250** Drawn **tac** Chkd **awm** Date **01-14-15**

Drawing No. **05/171//PA/009**

