



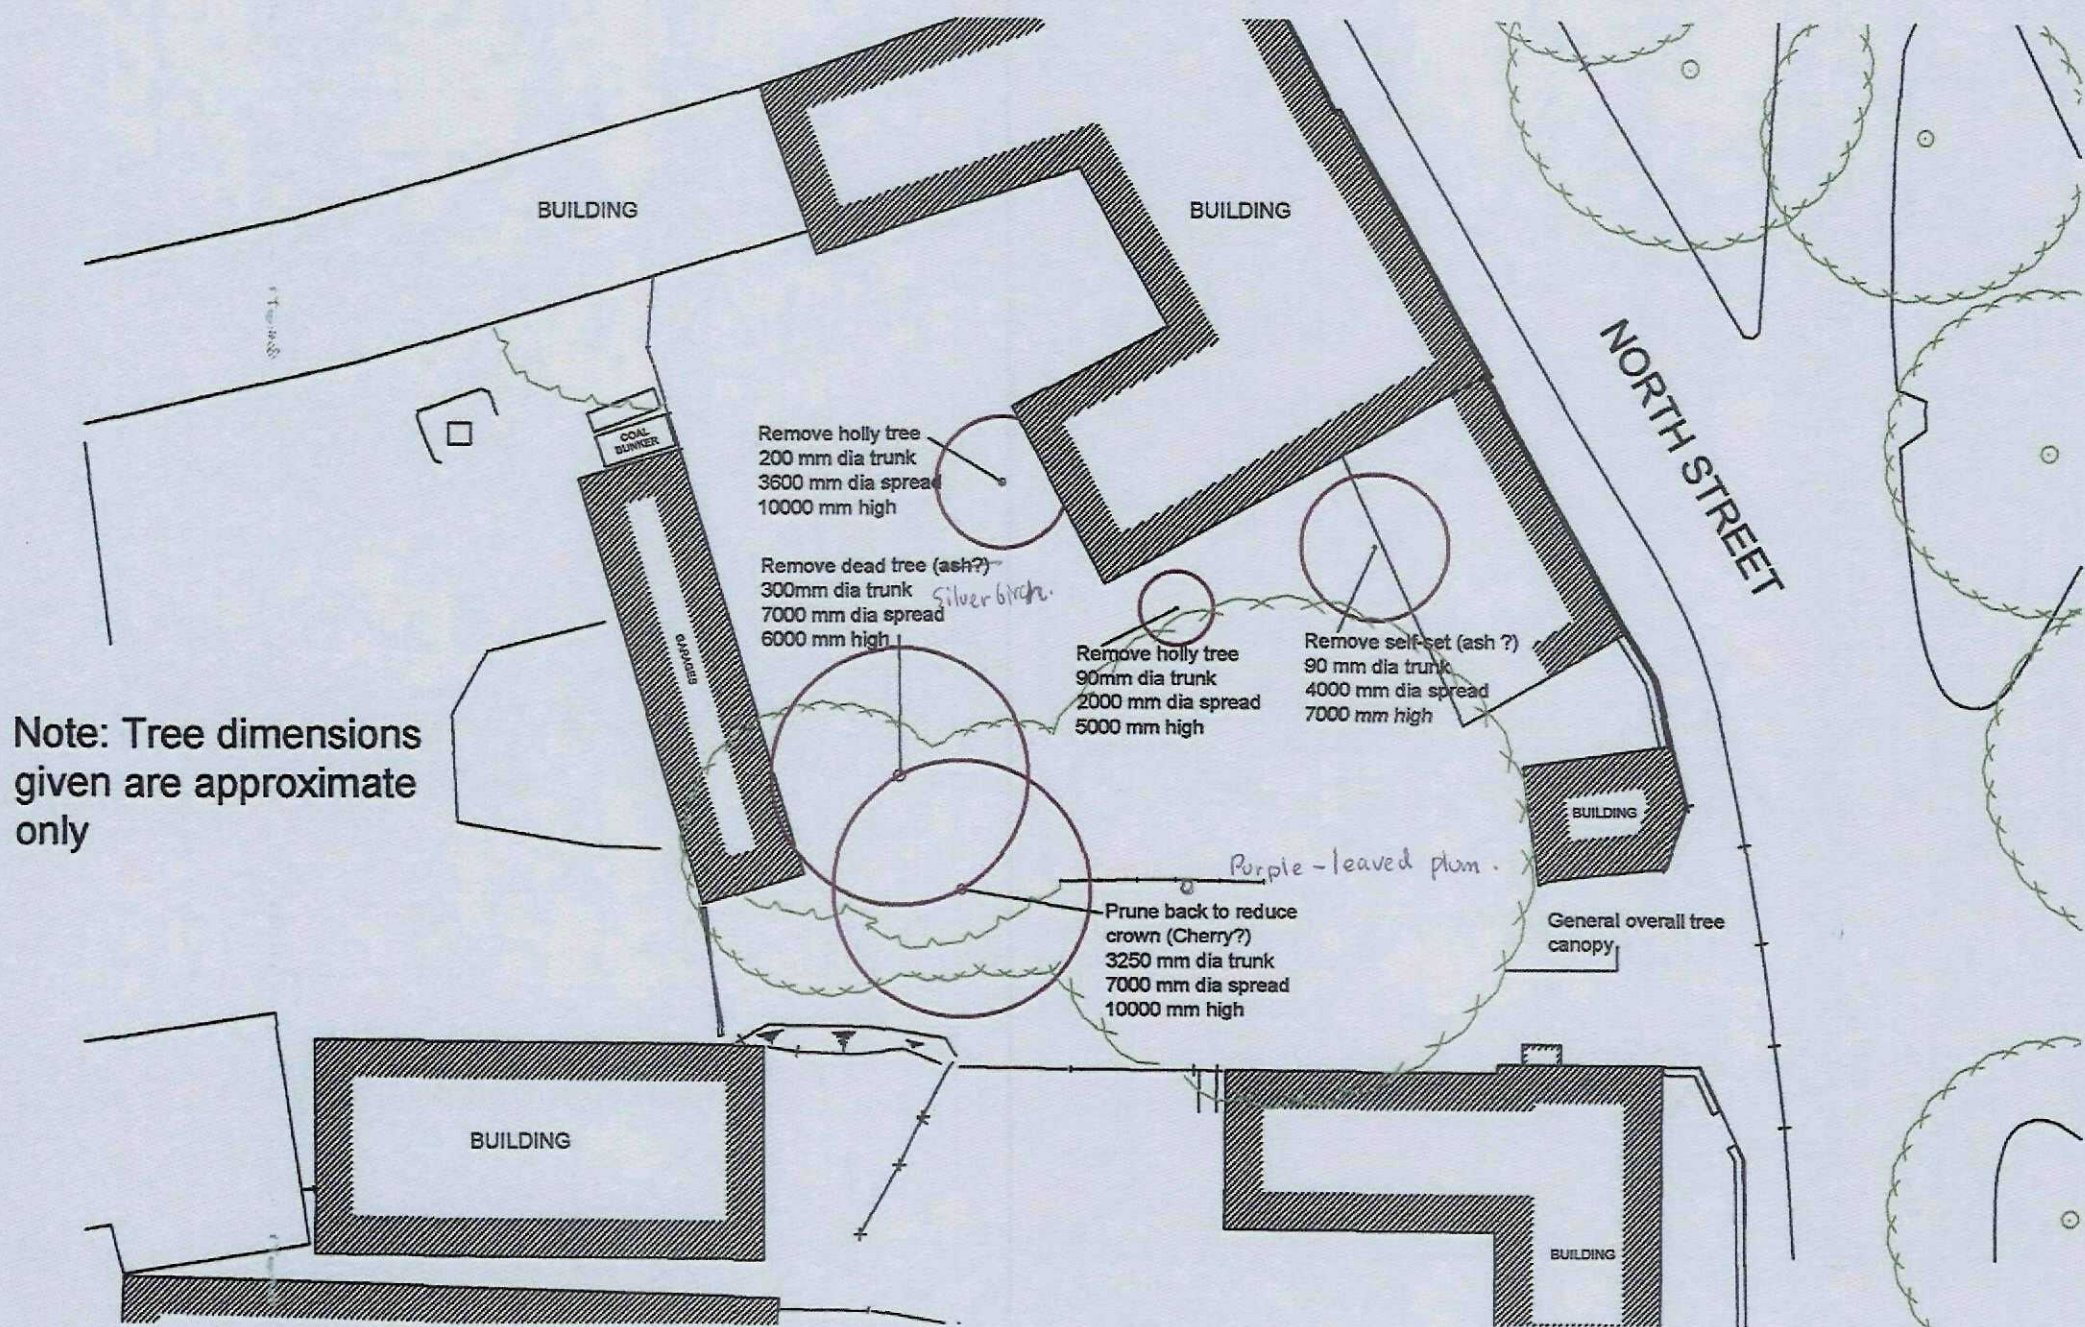

Detail Plan Showing Trees - 1:200

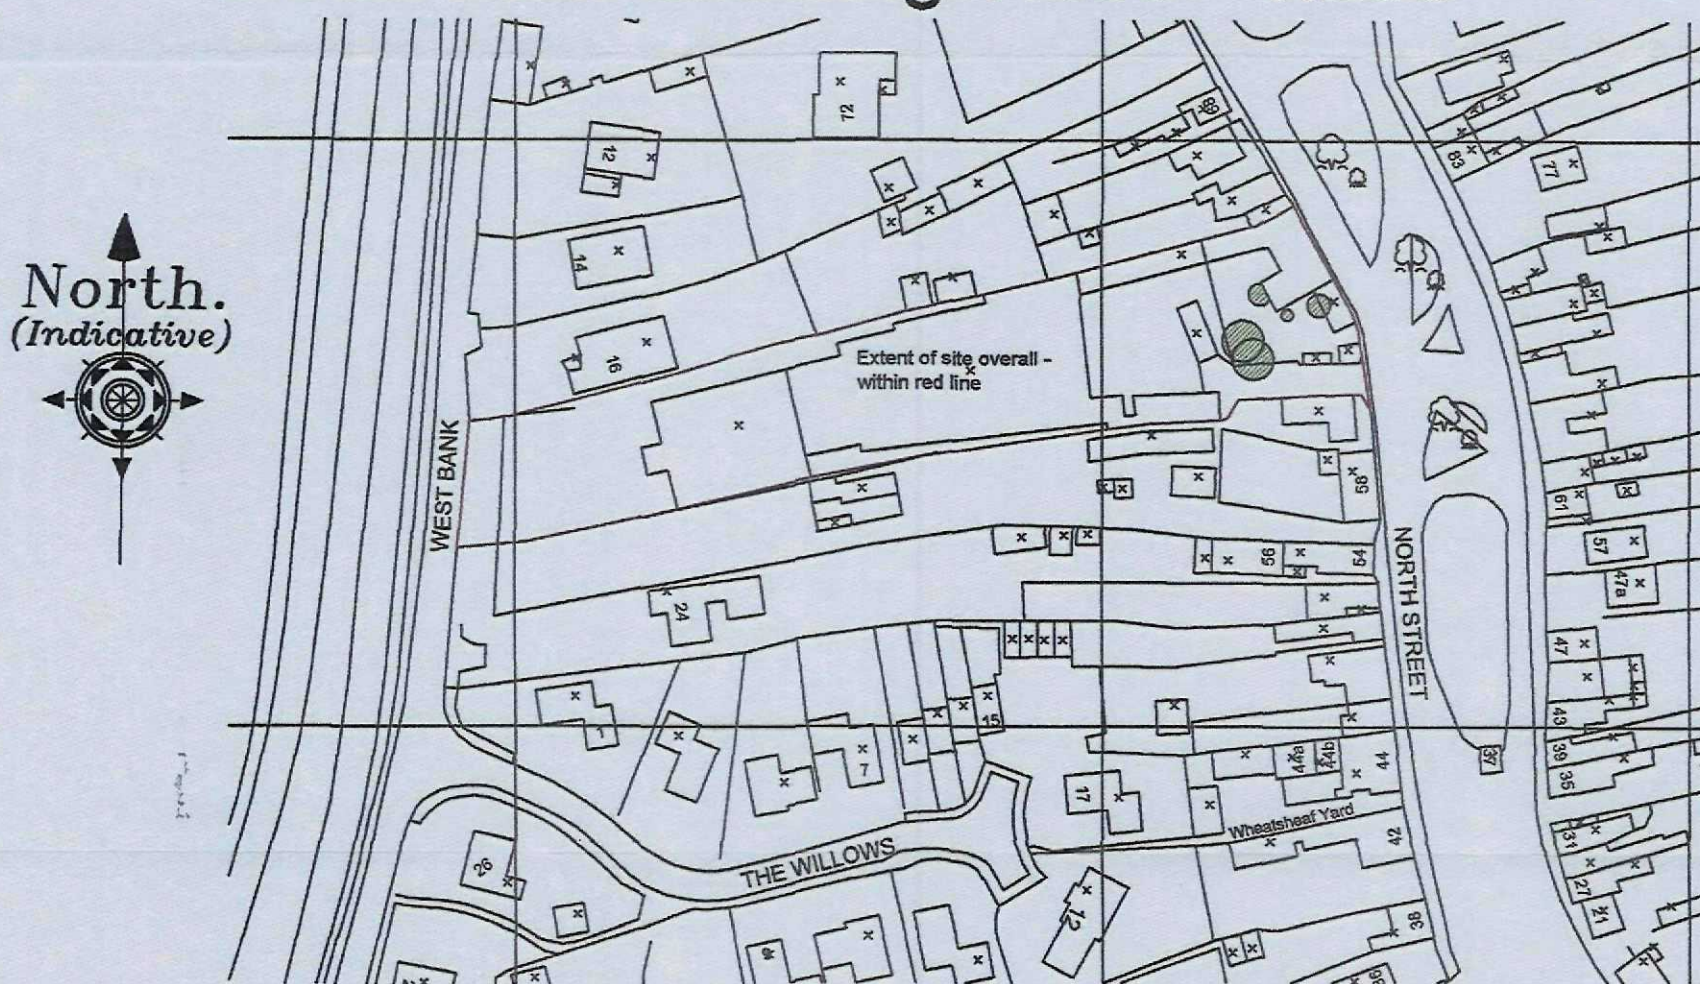

Site / Location Plan - 1:1250

Ordnance Survey

© Crown Copyright 2006

Reproduction in whole or in part is prohibited without the prior permission of Ordnance Survey.

Revision	Date	Drawn	Description
Client: Messrs Kaone			
Project: Proposed Alterations and Extensions to 60 North St Crowland			
Drawing: Proposed Tree Pruning / Removal			
Scale: 1:200 and 1:1250		Drawn: tac Chkd: awm Date: 01-14-15	

Drawing No. 05/171//PA/009

Trevor A Clay RIBA Ltd, 14 Old Fendike Road, Weston Hills, Spalding, Lincs. PE126DD

TaC
ARCHITECTS