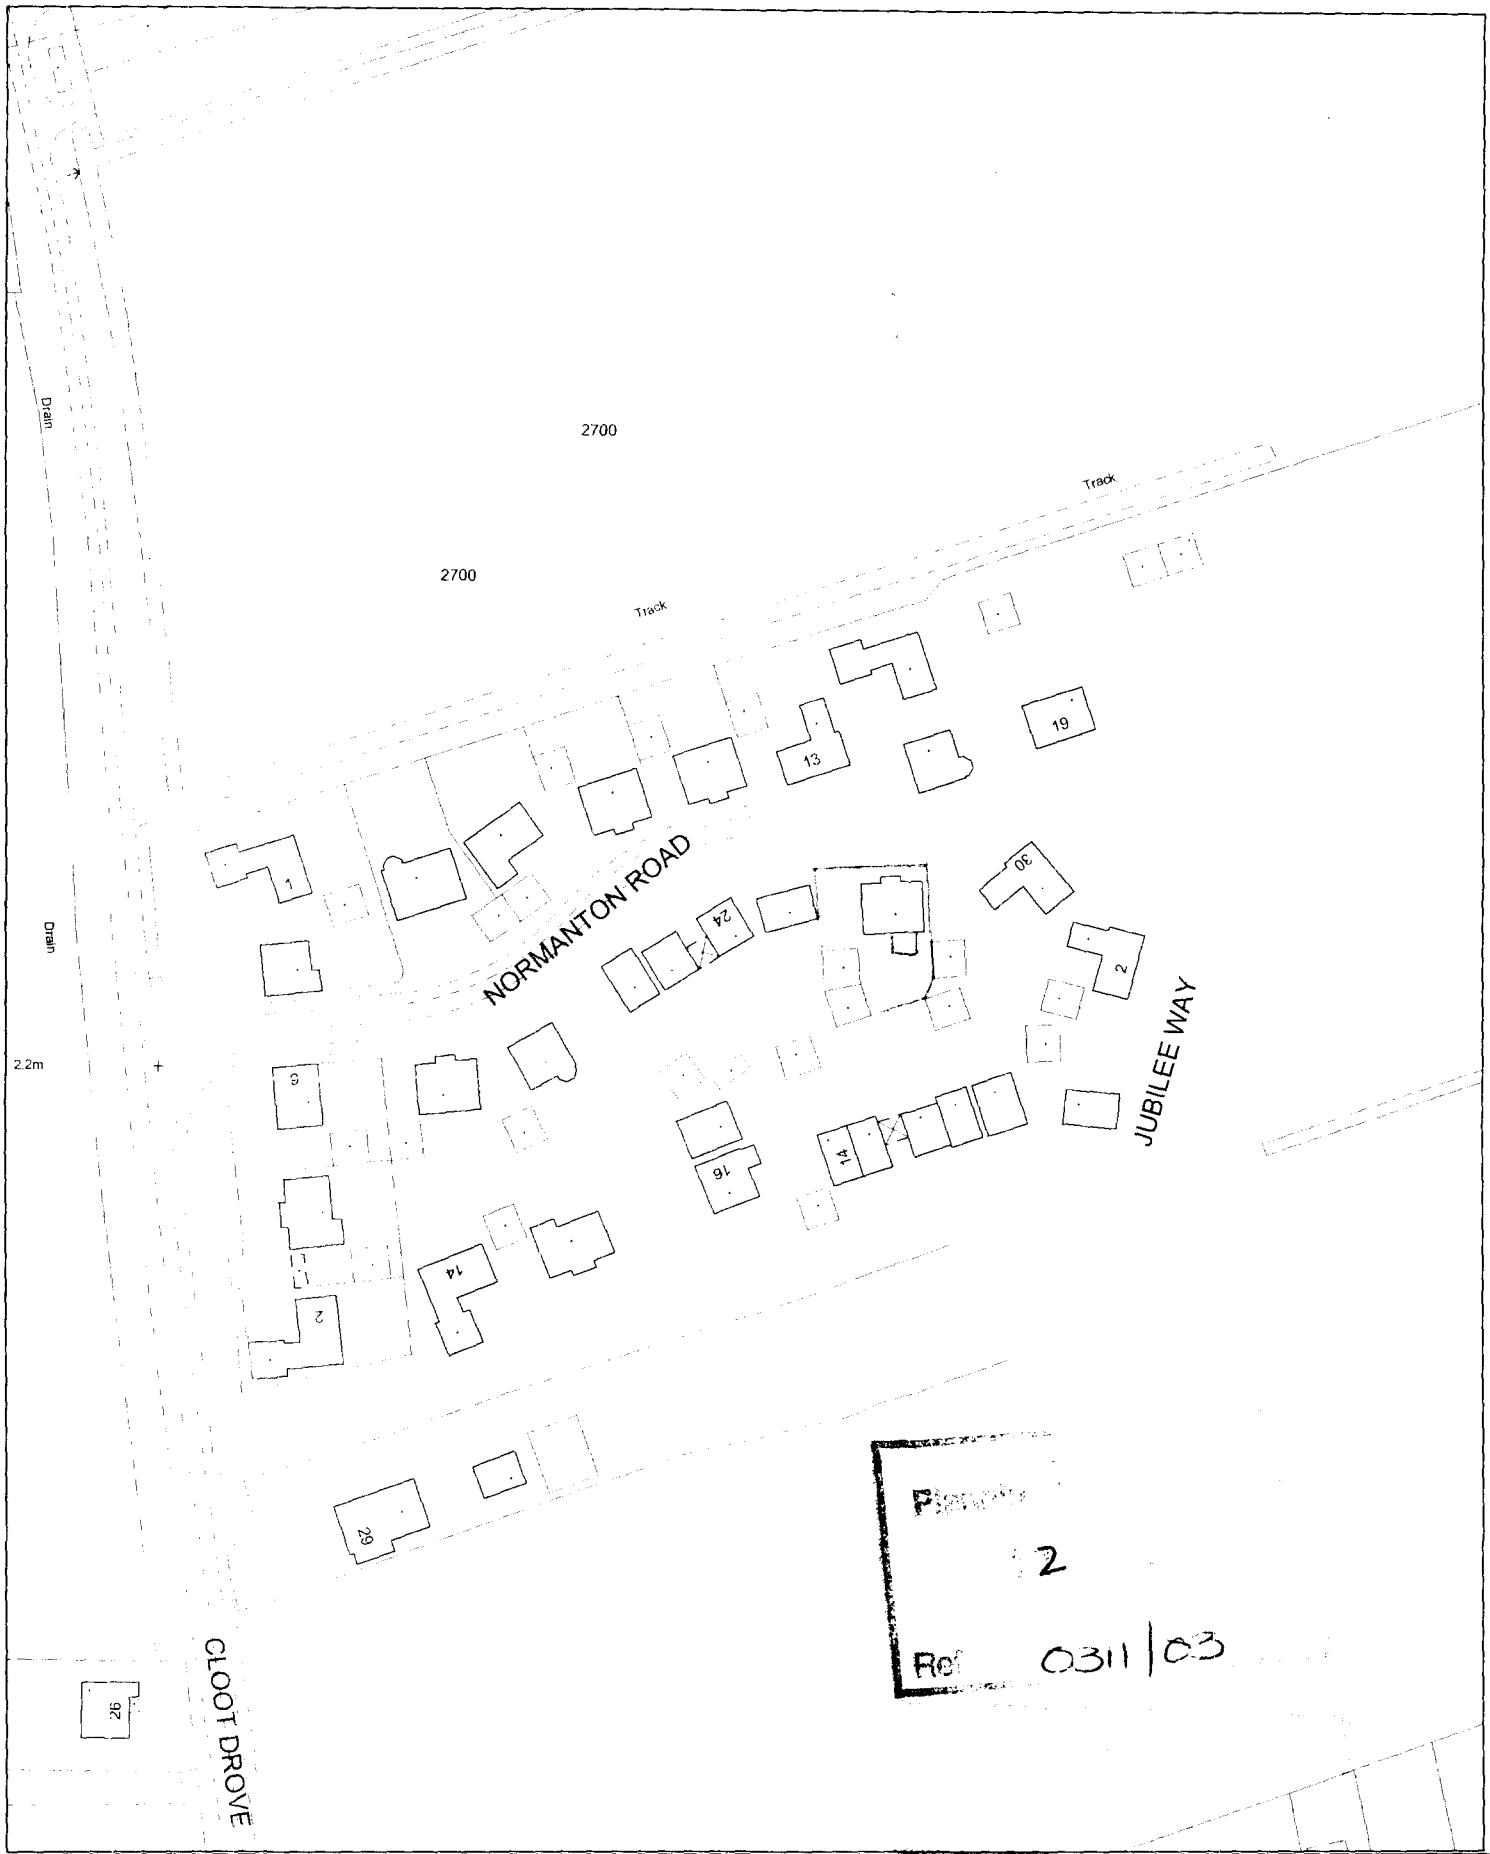

Planning
2
Ref 0311/03

SOUTH HOLLAND DISTRICT COUNCIL

Council Offices, Priory Road, Spalding, Lincolnshire PE11 2XE

This copy has been produced specifically for the map return scheme purposes only. No further copies may be made.

Scale: 1:1250

This map is reproduced from Ordnance Survey material with permission of Ordnance Survey on behalf of Her Majesty's Stationery Office (c) Crown copyright. Unauthorised reproduction infringes Crown copyright and may lead to prosecution or civil proceedings. South Holland District Council LA079413 2003

N

ConservatoryLand

0311/03

CONSERVATORY BASE LAYOUT

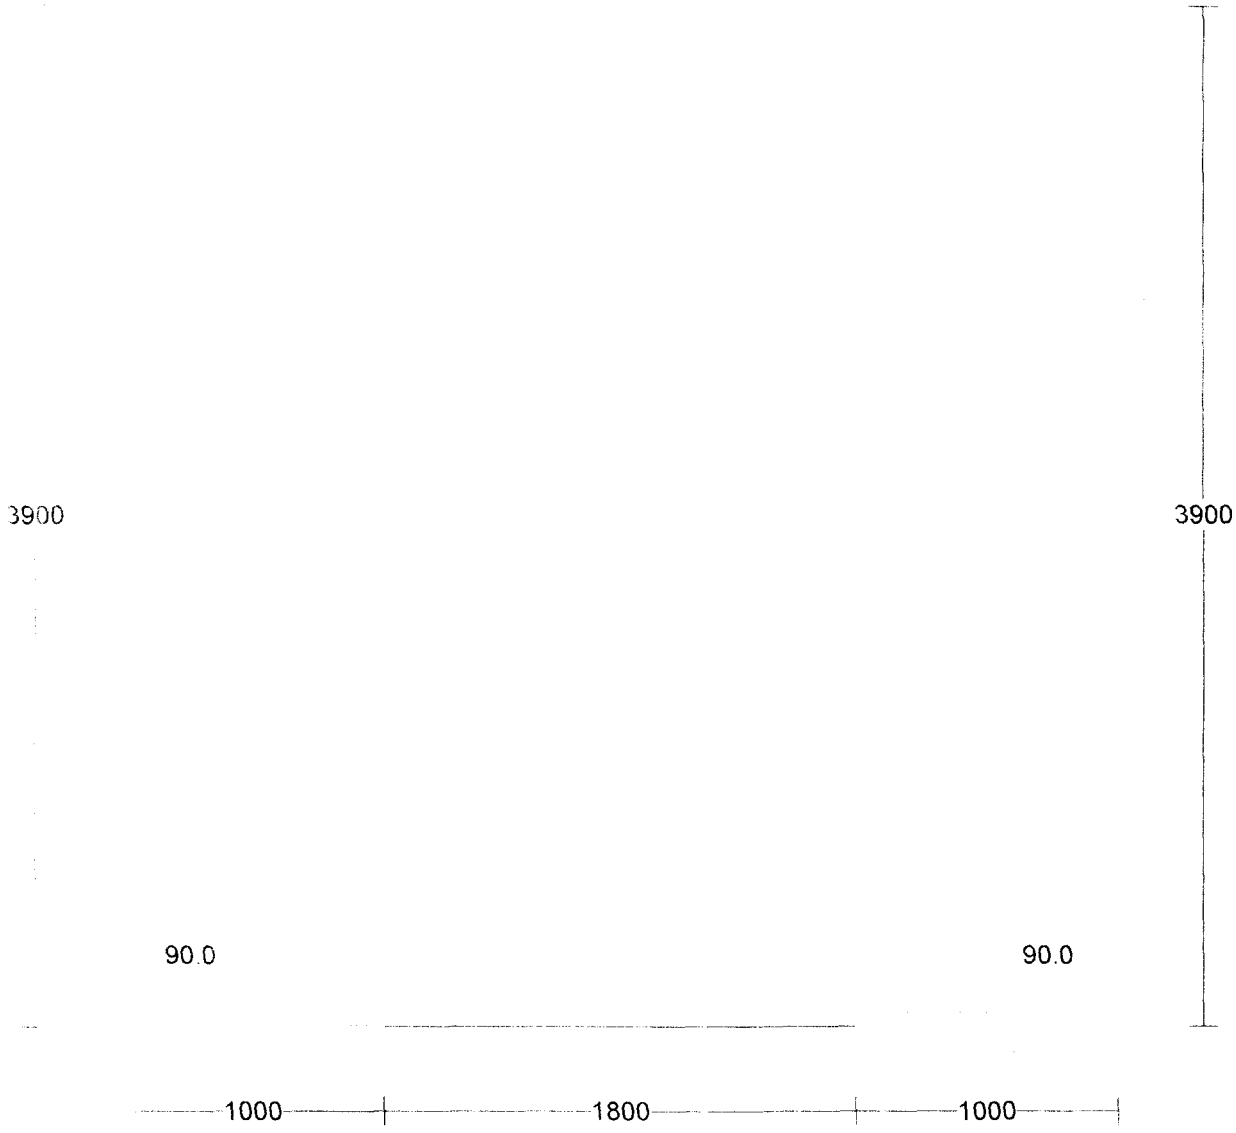

INTERNAL BRICKWORK

Name: **Mr & Mrs Bremner**

Address: **28 Normanton Road**
Crowland

DETERMINED
PLAN

Reference: **7896**

Date: **11 / 2 / 2003**

Everseal Roofline Ltd. t/a ConservatoryLand, Old Mill Park, Mansfield Woodhouse, Nottinghamshire NG19 9BG,U.K.
Tel: 01623 488 887 Fax: 01623 488 758 E-Mail: sales@conservatoryland.com Web: www.conservatoryland.com
Directors: Mr. G. Bingham (Managing) Mrs. A.V. Bingham (Director/Secretary) Company Reg. No. 3786045 VAT Reg No. 745 3504 37

ConservatoryLand

Conservatory Order: 7896

Date: 11/02/03

Customer Details

First Name(s): Mrs	**Surname(s): Bremner**
Address: 28 Normanton Road, Crowland, Lincolnshire, PE6 0JJ	
Tel.No. (Daytime): 01733 211145	**Tel.No. (Evening):**

0311/03

ALL PLAN VIEWS

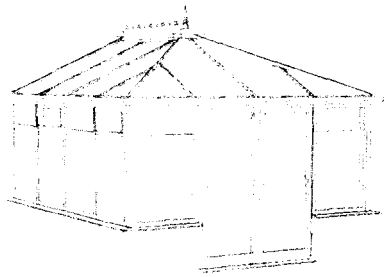
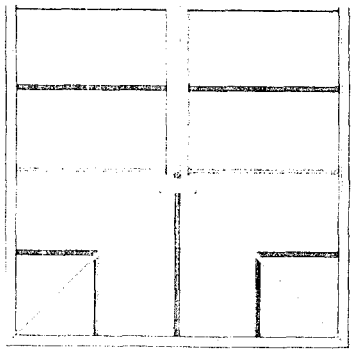
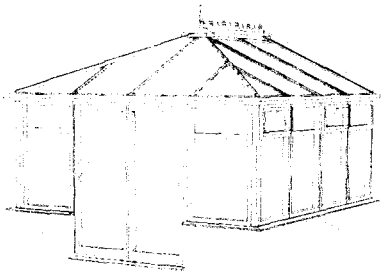
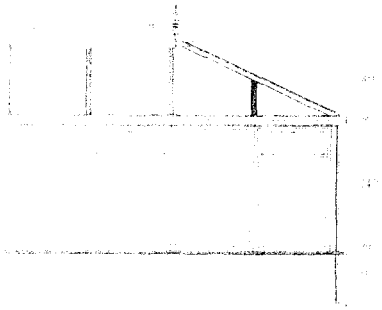
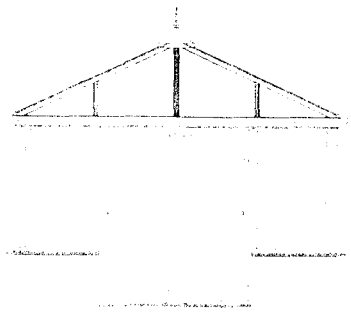
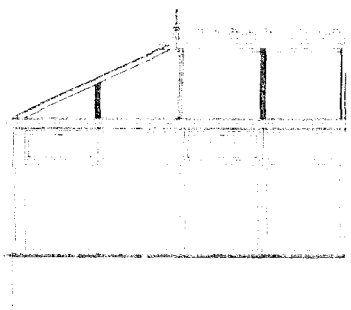

PLEASE NOTE ALL DIMENSIONS IN MM
DIMENSIONS TO INTERNAL RING BEAM
FRAMES CONFORM TO BS7413
ALL GLAZING TO BS6262
ROOF LOADING TO CONFORM WITH BS6399

Specifications (Supply-Only)

Conservatory Style: Edwardian
PVCu Colour: White
Roof Type: Polycarbonate
Roof Colour: Bronze
Roof Thickness:16mm
French Door Master: *Marked X*
Door(s) Open: Out
28mm Toughened Units

Dimensions are:
INTERNAL FRAME SIZES

Customers Signatures

I/We have read and understand the terms and conditions set out on the other side of this agreement. I/We have checked and understood the contents and specifications of this order and understand that ConservatoryLand will manufacture and supply the products to these specifications and any changes to these specifications must be in writing.

Sign _____

Sign _____

Signed on behalf of ConservatoryLand

Sign Rob Smith

Financial Details

Total Order Price:	**£ 4,279**
Deposit (PAID):	**£ 427**
Balance	**£ 3,852**

All Financial Amounts Stated Include VAT Where Applicable
VAT Reg No 745 3504 37

15% left to pay on deposit before manufacture (£642)

Box Gutters / Special Glazing / Panel Types: to be stated on Drawing

Everseal Roofline Ltd. t/a ConservatoryLand, Old Mill Park, Mansfield Woodhouse, Nottinghamshire NG19 9BG,U.K.
Tel: 01623 488 887 Fax: 01623 488 758 E-Mail: sales@conservatoryland.com Web: www.conservatoryland.com
Directors: Mr. G. Bingham (Managing) Mrs. A.V. Bingham (Director/Secretary) Company Reg. No. 3786045 VAT Reg No. 745 3504 37