



**DETERMINED
PLAN**

Produced 02.06.2009 from the Ordnance Survey National Geographic Database and incorporating surveyed revision available at this date. © Crown Copyright 2009.

Reproduction in whole or part is prohibited without the prior permission of Ordnance Survey.

Ordnance Survey, the OS Symbol and OS Sitemap are registered trademarks of Ordnance Survey, the national mapping agency of Great Britain.

The representation of a road, track or path is no evidence of a right of way.

The representation of features as lines is no evidence of a property boundary.


Part or all of this OS Sitemap is enlarged from mapping produced at one or more of the following scales: 1:1250, 1:2500, 1:10000.



Scale 1:1250

Supplied by: **Latitude - Southampton**
Serial number: 02171900
Centre coordinates: 523833.25 310387.38

Further information can be found on the OS Sitemap Information leaflet or the Ordnance Survey web site:
www.ordnancesurvey.co.uk

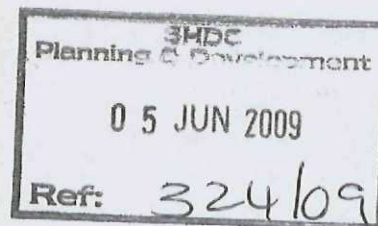

NORTH STREET

SHDC
Planning & Development

- 8 MAY 2009

Ref: 0324/09

DOUBLE STOREY
HOUSE

GR
AV
E
L
E
N
T
R
A
N
C
E

HOUSE

D
O
U
B
L
E
S
T
O
R
E
Y

S
I
N
G
L
E
S
T
O
R
E
Y

YARD

F
L
A
T
S

S
I
N
G
L
E
S
T
O
R
E
Y

20m

5.4m

**DETERMINED
PLAN**

S
I
N
G
L
E
S
T
O
R
E
Y

MEATSHEAF
ROOMS
(PLAYGROUP)

PROPOSED
CANOPY
AREA

31m


S
K
A
T
E
R
O
O
F

S
T
O
R
E
R
O
O
M

G
A
R
A
G
E

1.5m
P
A
T
H
W
A
Y

CROWLAND COMMUNITY PLAYGROUP - PROPOSED CANOPY

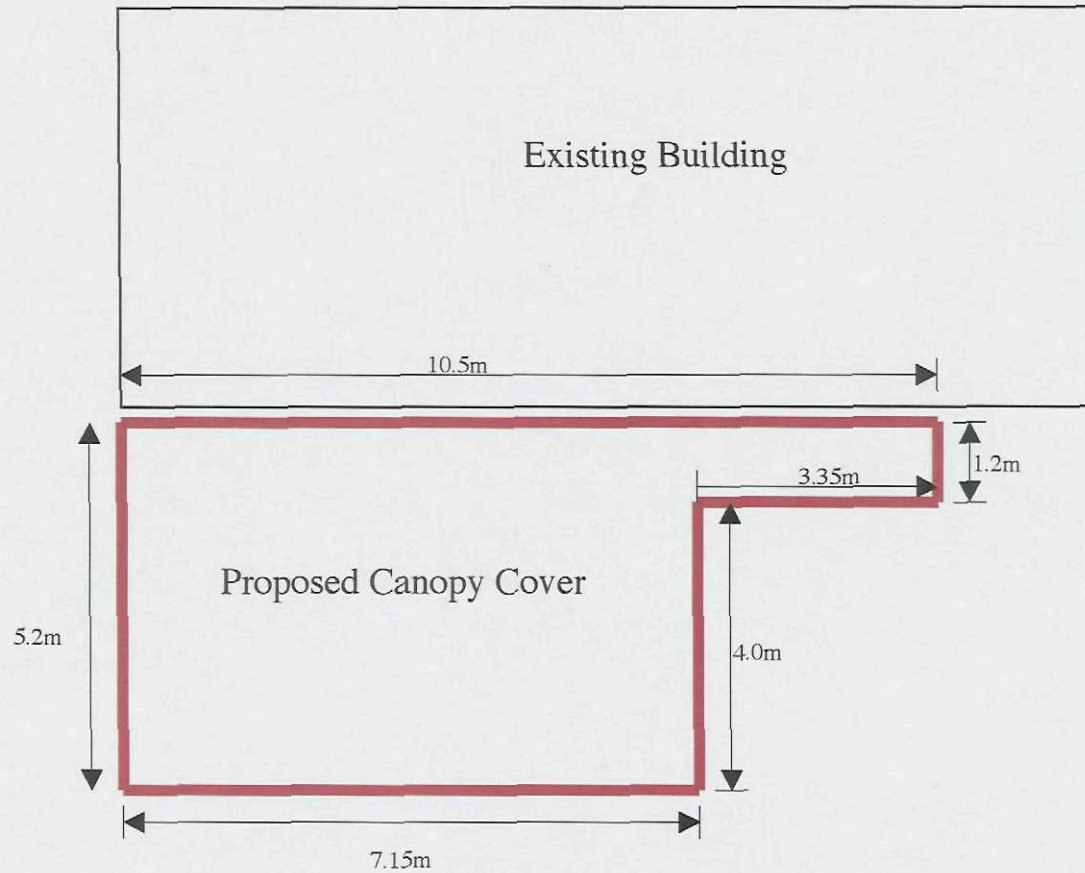



SHDC
Planning & Development
- 8 MAY 2009
Ref: 0324/09

**DETERMINED
PLAN**

RETAIL FORCE LTD
01733 211662

22 APRIL 2009

CROWLAND COMMUNITY PLAYGROUP - PROPOSED CANOPY

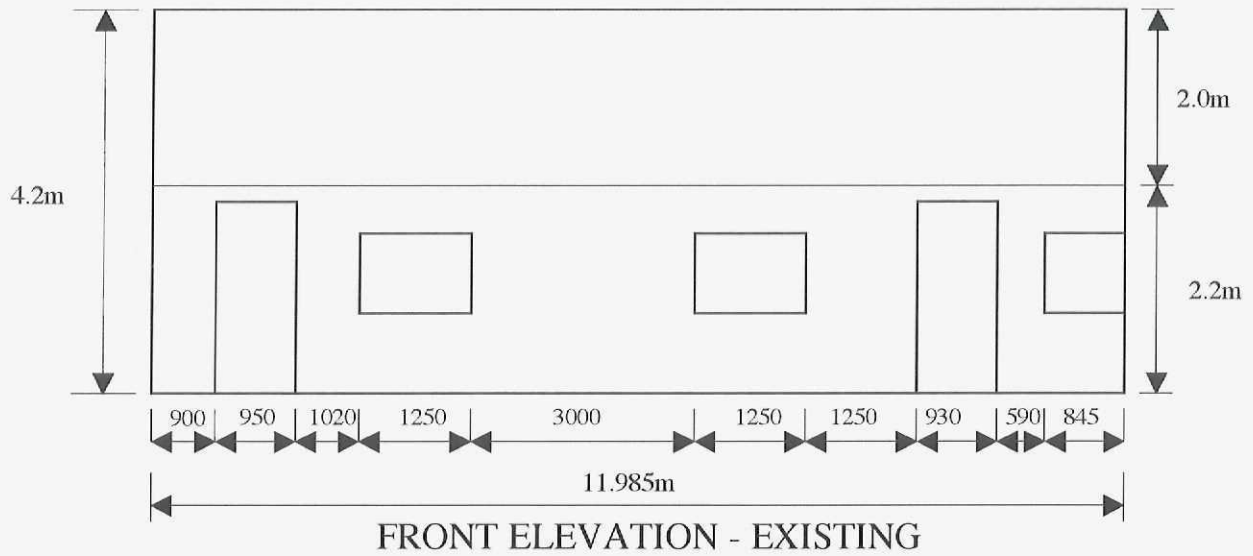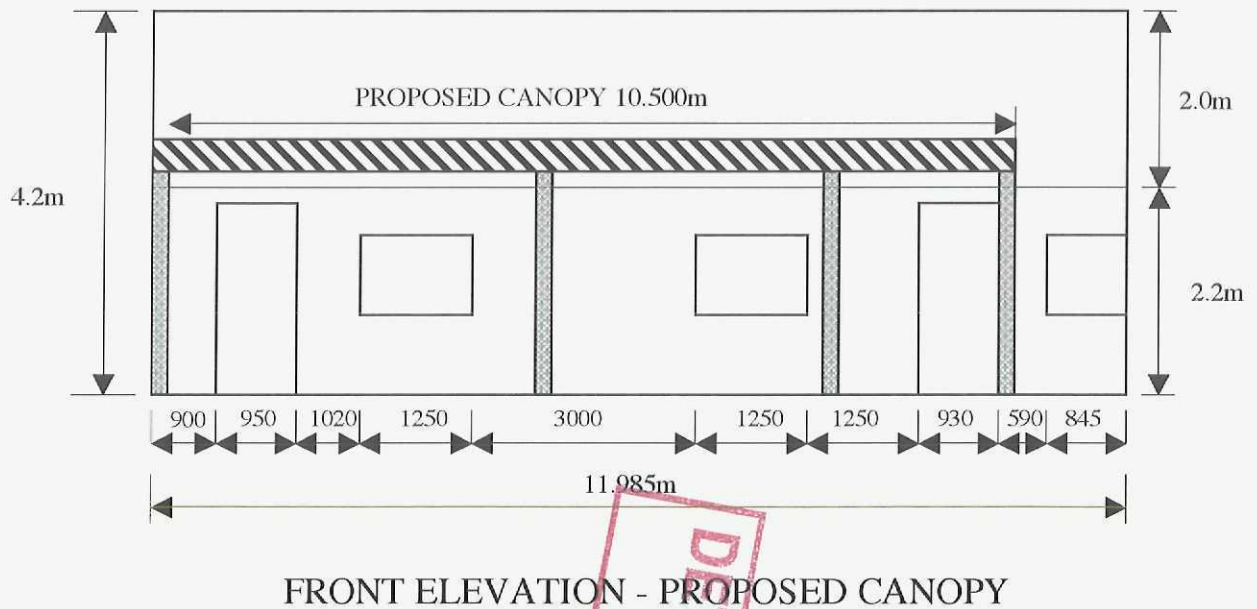

SHDC
Planning & Development
- 8 MAY 2009
Ref: 0324/09

DETERMINED
PLAN


RETAIL FORCE LTD
01733 211662
22 APRIL 2009

SHDC
Planning & Development

- 8 MAY 2009


Ref: 0324/09

CROWLAND COMMUNITY PLAYGROUP - PROPOSED CANOPY

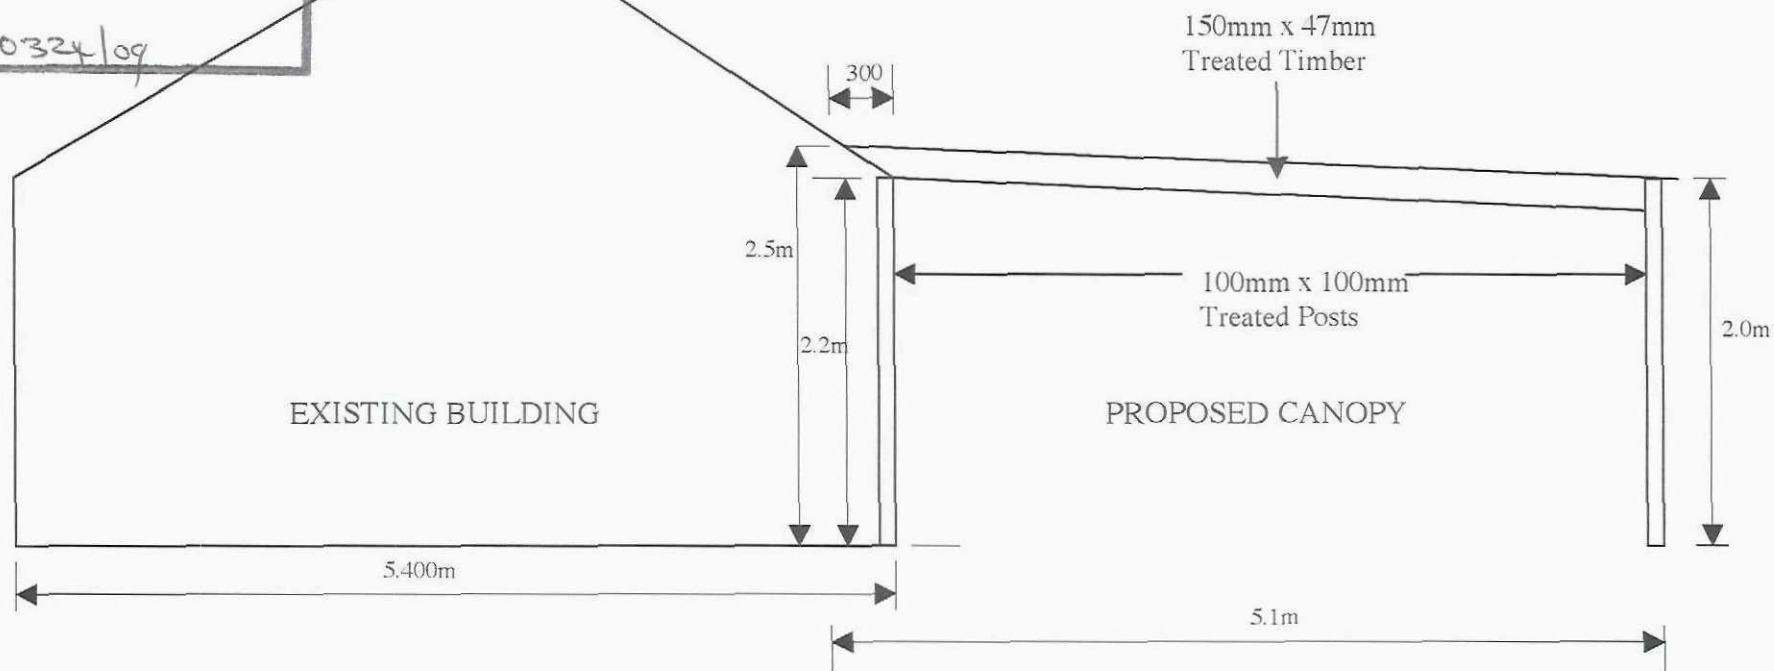

**DETERMINED
PLAN**

PROPOSED CANOPY
Front Section Shingles Roof Tiles
Rear Section (nearest building) - perspex sheeting

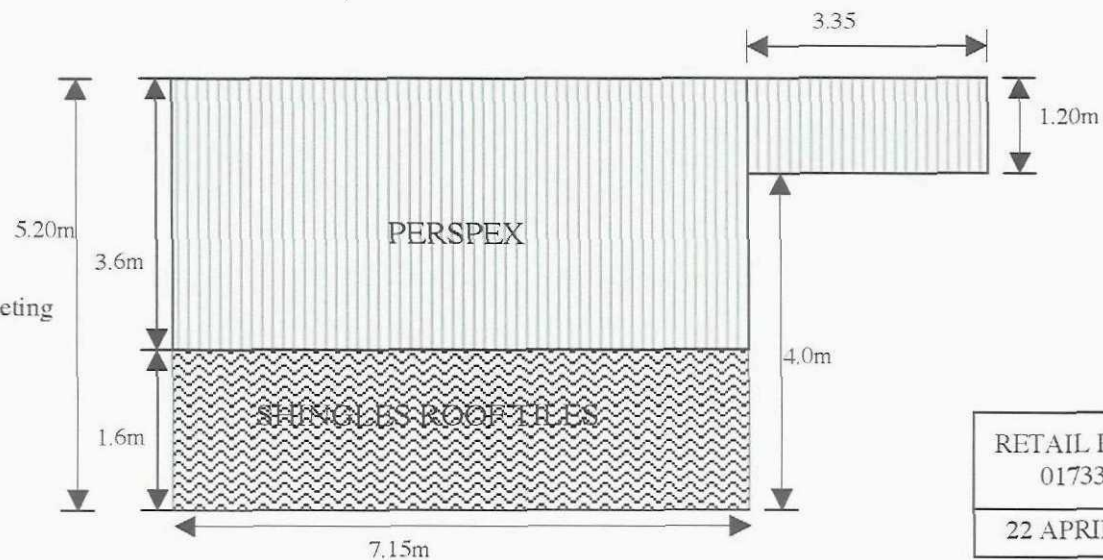

RETAIL FORCE LTD
01733 211662

22 APRIL 2009

SHDC
Planning & Development
- 8 MAY 2009
Ref: 0324/09

DETERMINED
PLAN

