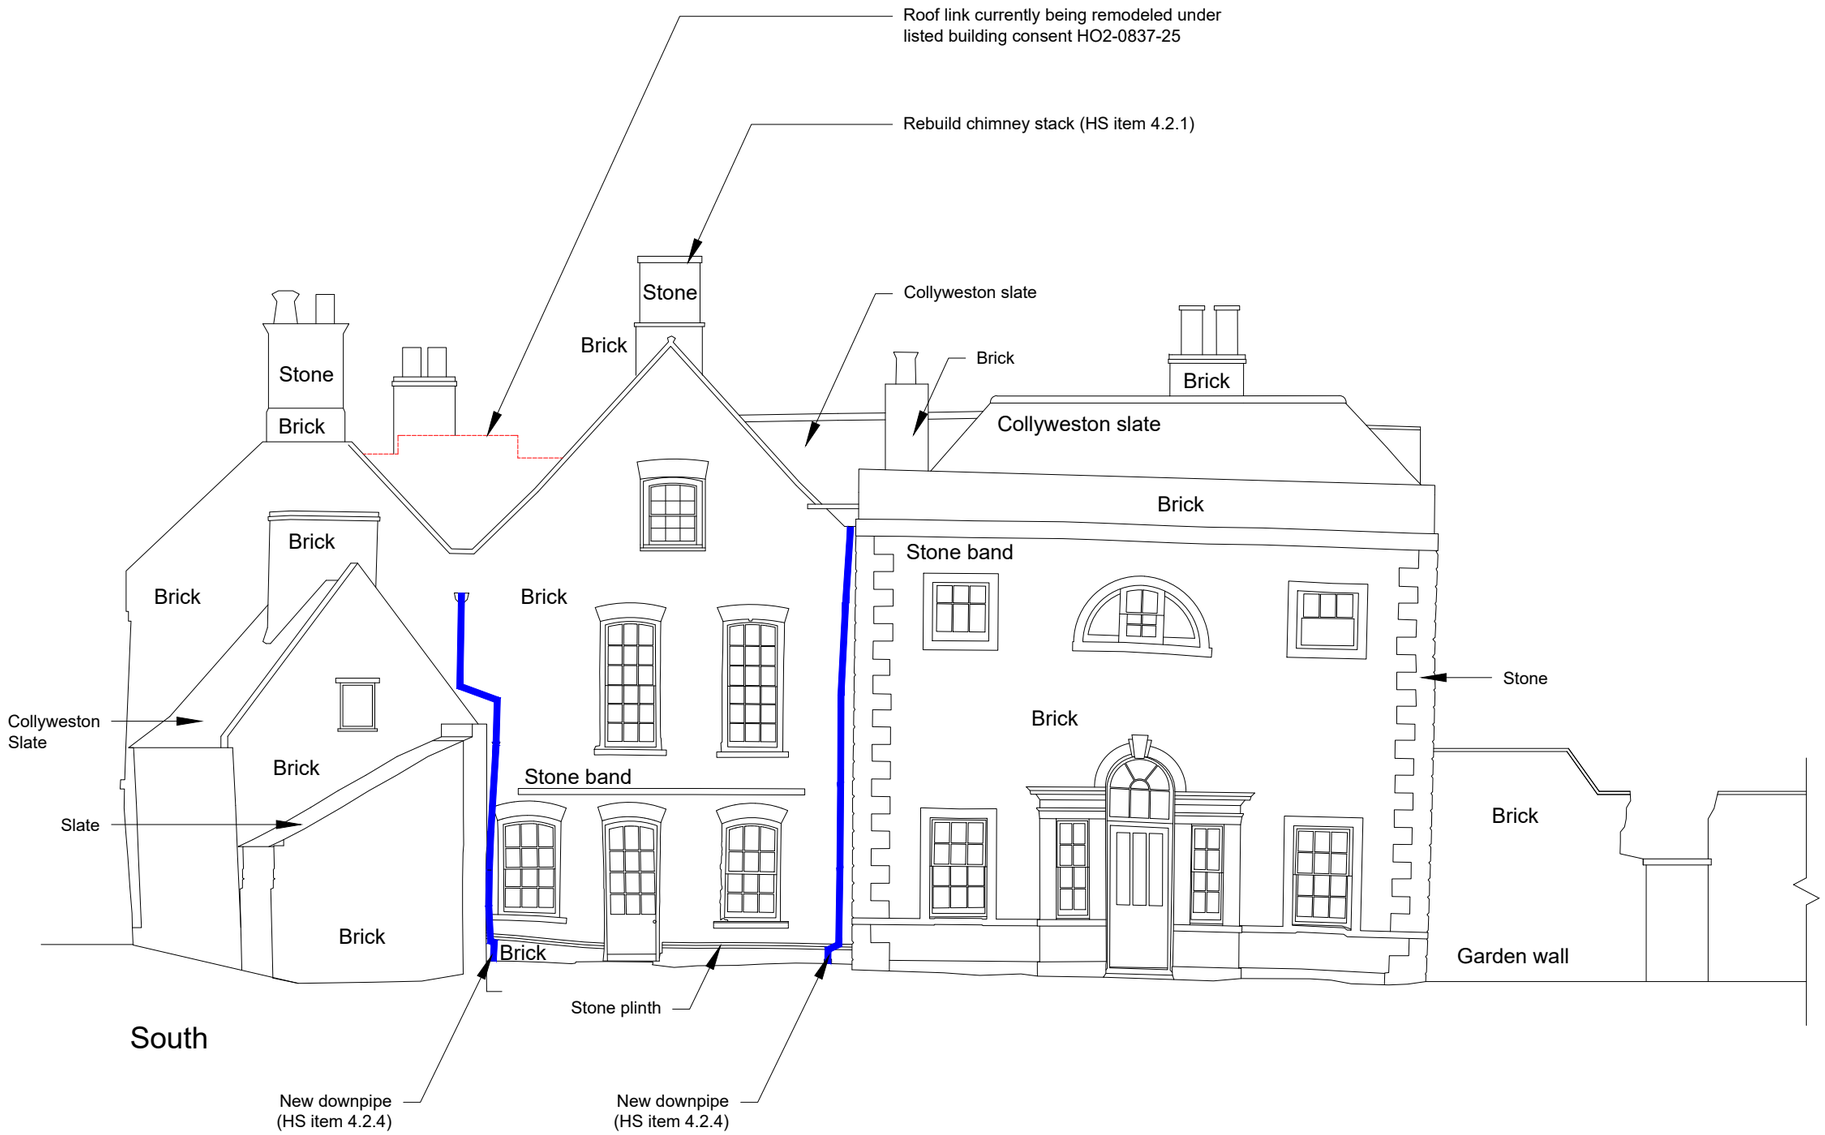


scale bar

1m 2m 3m 4m 5m

SOCOTEC UK Building Pathology and Heritage

Netley House, Gomshall, Surrey, GU5 9QA
Tel: 01483 203221
Email: ei@handr.co.uk
Web: www.handr.co.uk
© Copyright Hutton+Rostron 2026

Project
The Manor House, East Street, Crowland, PETERBOROUGH PE6 0EN

Drawing Title
Proposed rear (south) elevation

Scale
1:100 @ A3

Purpose of Issue
Planning

Drawing Number
438-44.P66

Date
March 2026

Notes

Original survey undertaken by Rigour Surveys, rigoursurveys.com, 01603558213

Drawing produced for the purposes of obtaining Listed Building consent and Planning Permission only

Do not scale from this drawing

Key

Rainwater goods to be replaced

Revision	Date	Description
-	-	-