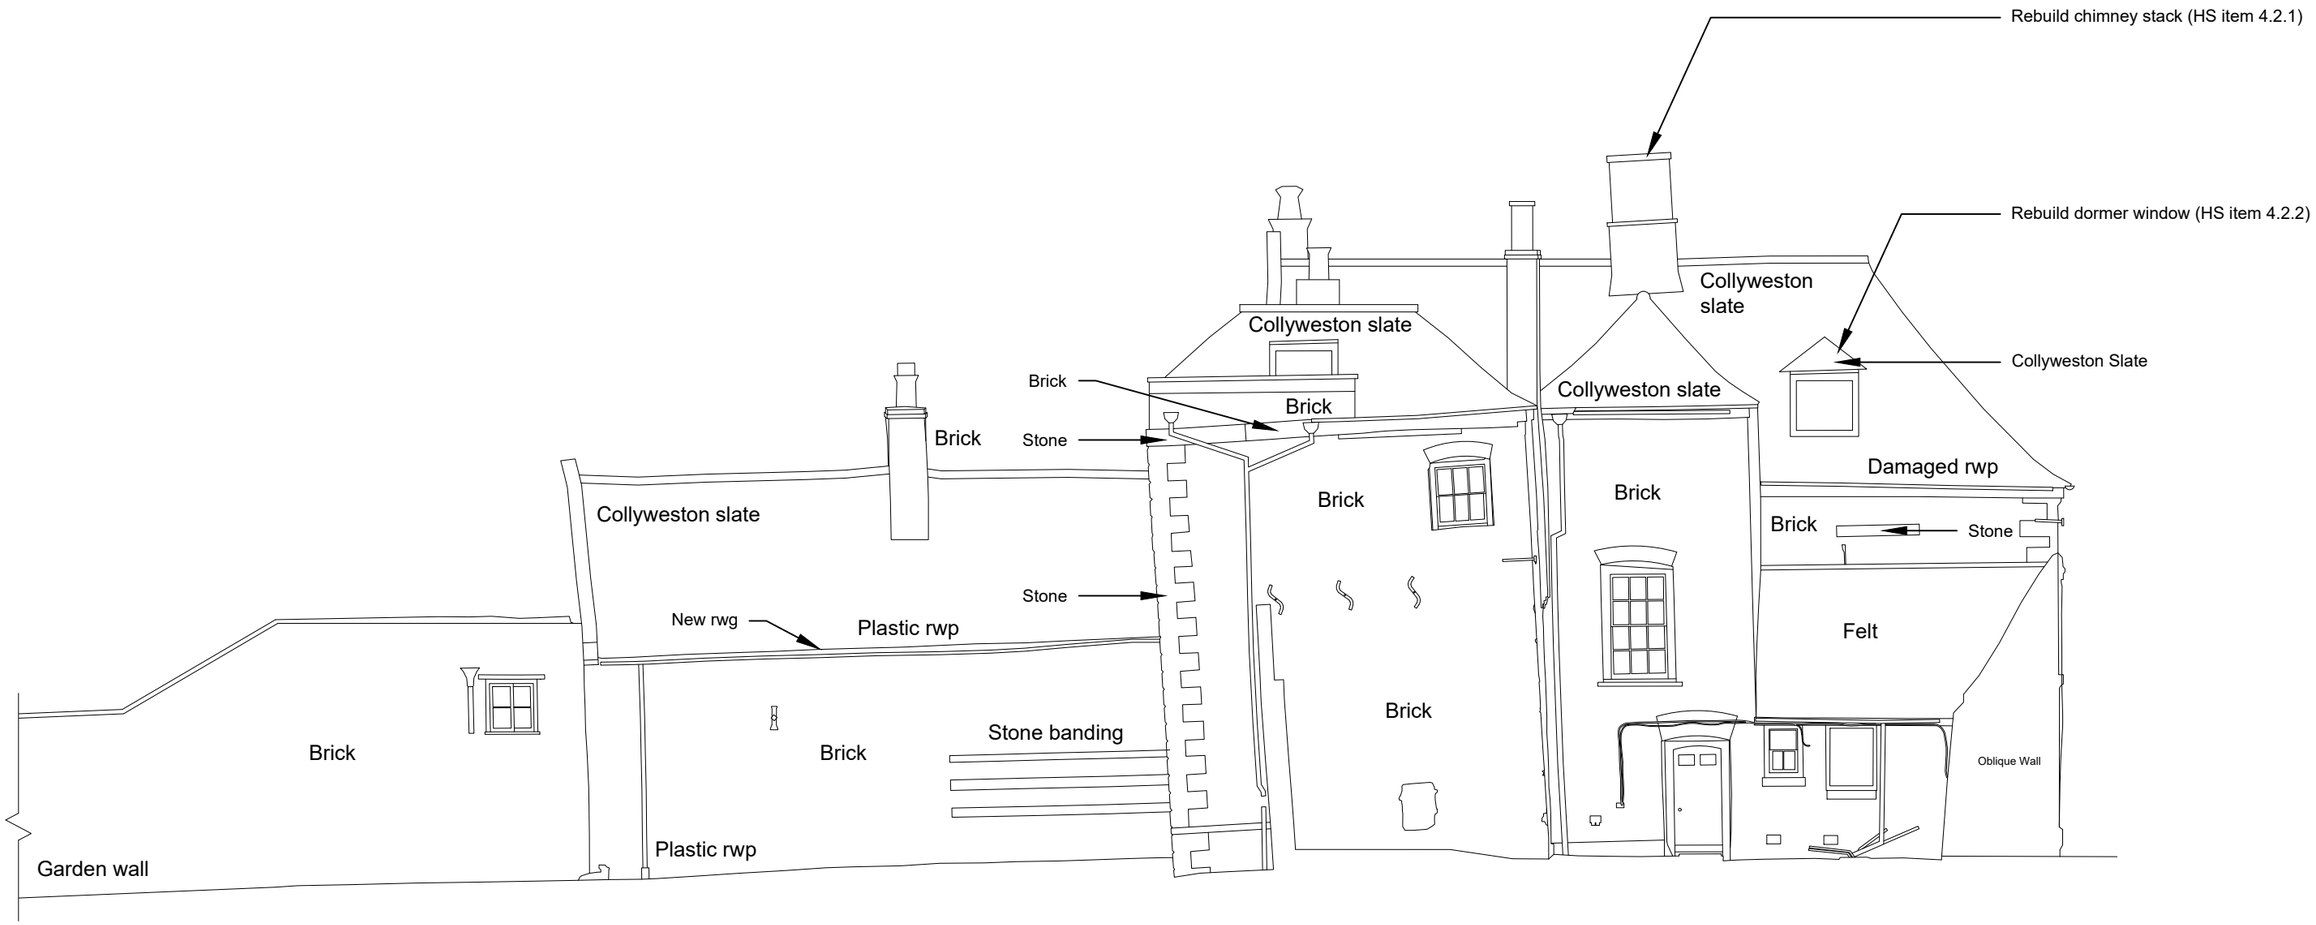



East

scale bar

1m 2m 3m 4m 5m

**SOCOTEC UK Building Pathology and Heritage**

Netley House, Gomshall, Surrey, GU5 9QA
Tel: 01483 203221
Email: ei@handr.co.uk
Web: www.handr.co.uk
© Copyright Hutton+Rostron 2026

## Project
The Manor House, East Street, Crowland, PETERBOROUGH PE6 0EN

## Drawing Title
Proposed side (east) elevation

## Scale
1:100 @ A3

## Purpose of Issue
Planning

## Drawing Number
438-44.P67

## Date
March 2026

## Notes
Original survey undertaken by Rigour Surveys, rigoursurveys.com, 01603558213

Drawing produced for the purposes of obtaining Listed Building consent and Planning Permission only

Do not scale from this drawing

## Key

| Revision | Date | Description |
|---|---|---|
| - | - | - |