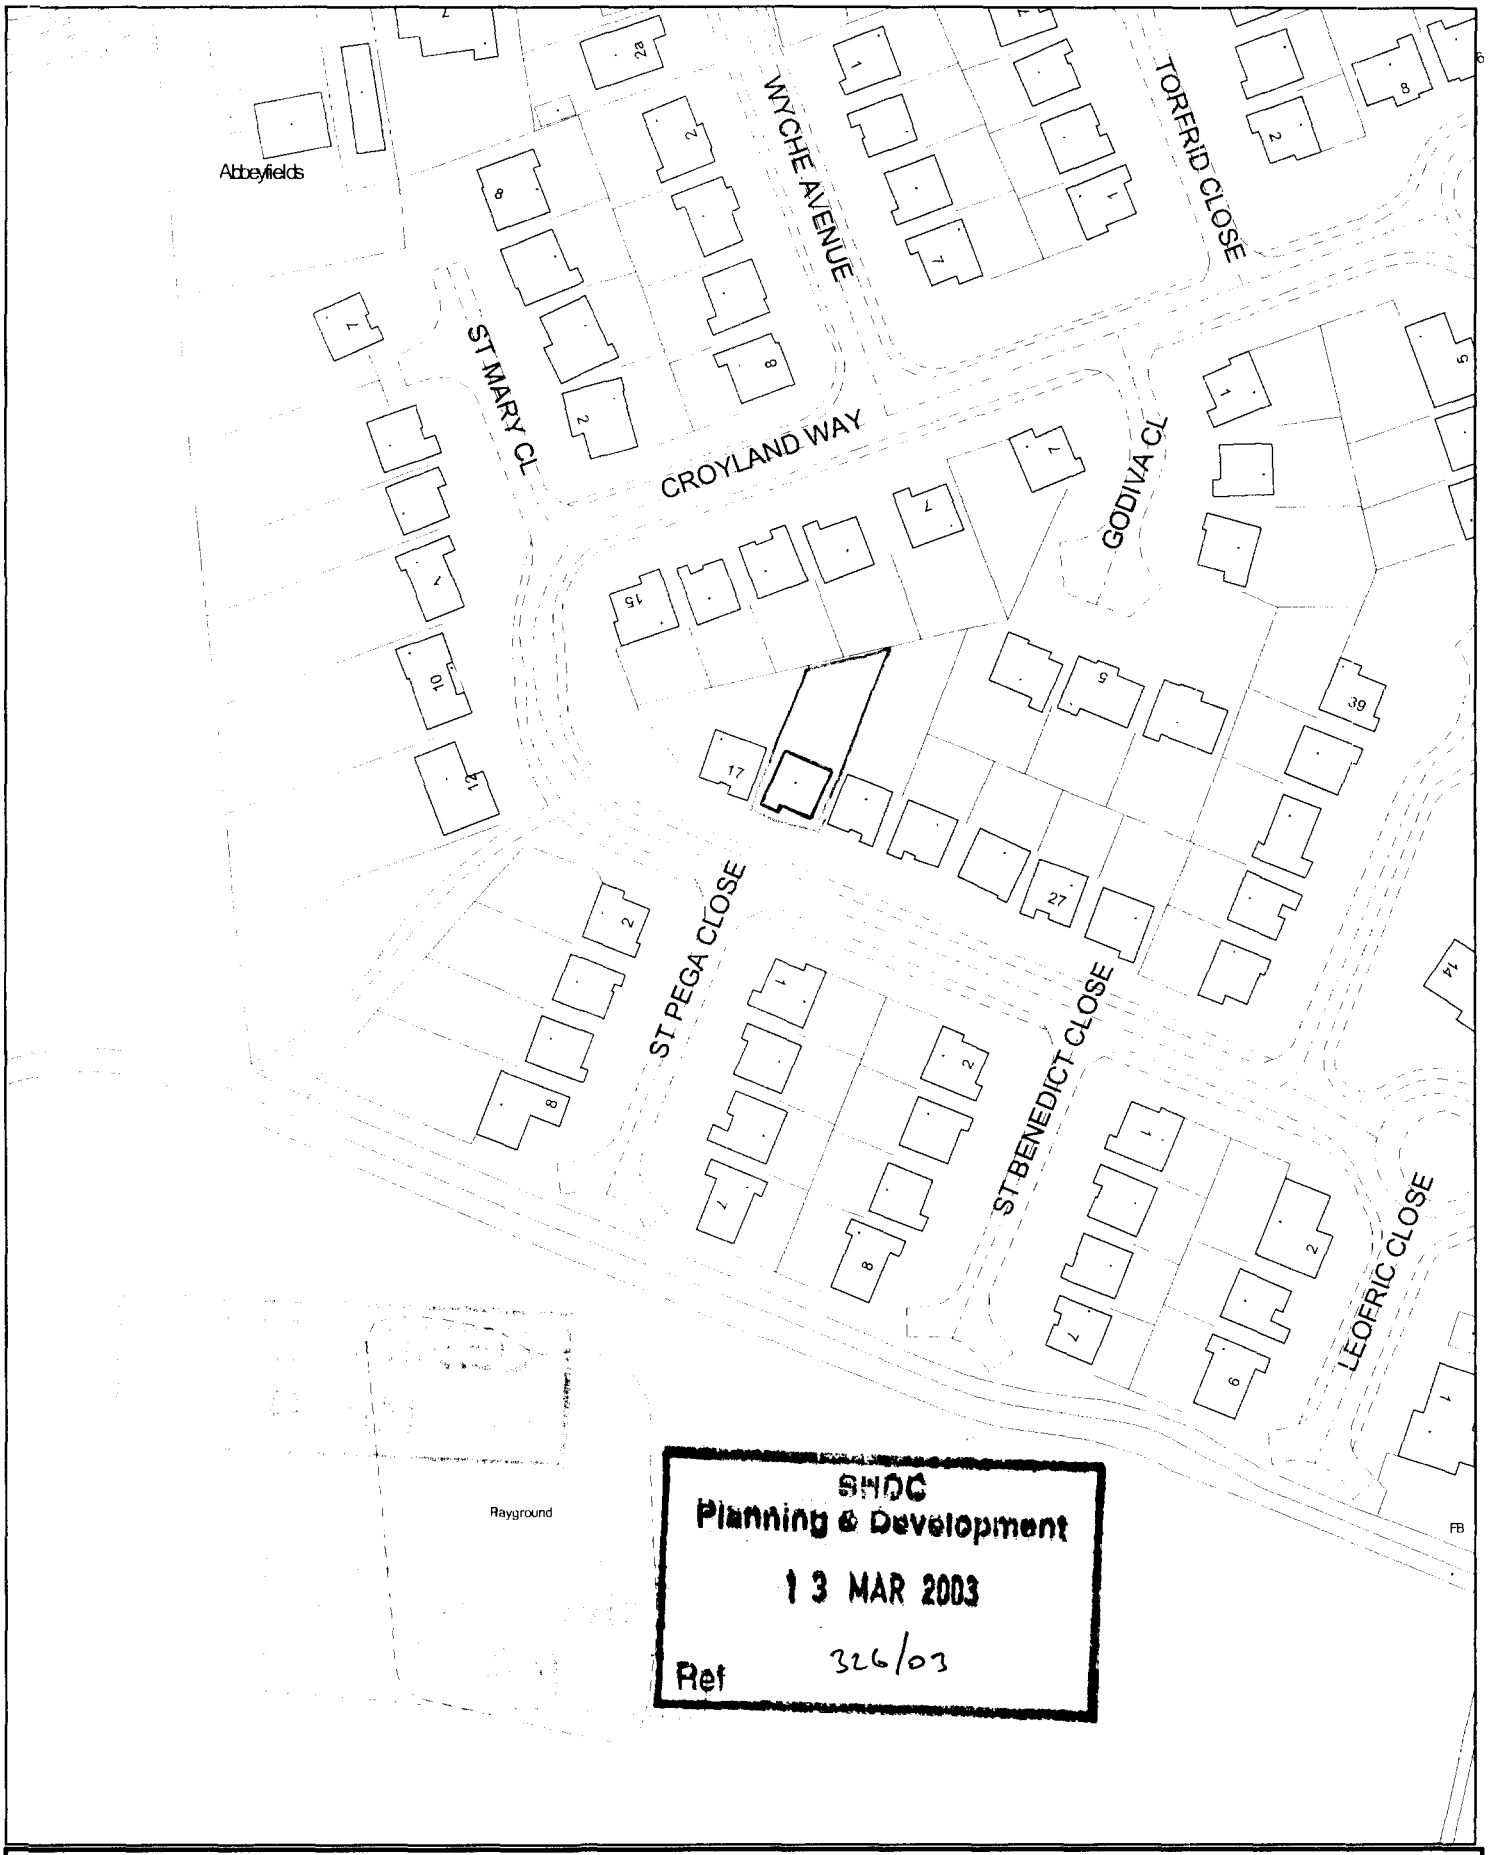


SHDC
Planning & Development
13 MAR 2003
Ref 326/03

[redacted]

This copy has been produced specifically for the map return scheme purposes only. No further copies may be made.

Scale: 1:1250

Council Offices, Priory Road, Spalding, Lincolnshire PE11 2XE

This map is reproduced from Ordnance Survey material with permission of Ordnance Survey on behalf of Her Majesty's Stationery Office (c) Crown copyright. Unauthorised reproduction infringes Crown copyright and may lead to prosecution or civil proceedings. South Holland District Council LA079413 2003

Nº 11

Nº 13

Nº 15

altered by
consent note

PROPOSED CONSERVATORY

EXTENSION OVER
EXISTING GARAGE

2350

4247

9340

8850

Nº 17

Nº 19

Nº 21

Nº 23

2150

2900

6252

2450

6900

DETERMINED
PLAN


Planning & Development
13 MAR 2003
Ref 326/03

CROYLAND WAY


PATHWAY

SCALE 1:125

SITE PLAN OF CROYLAND WAY

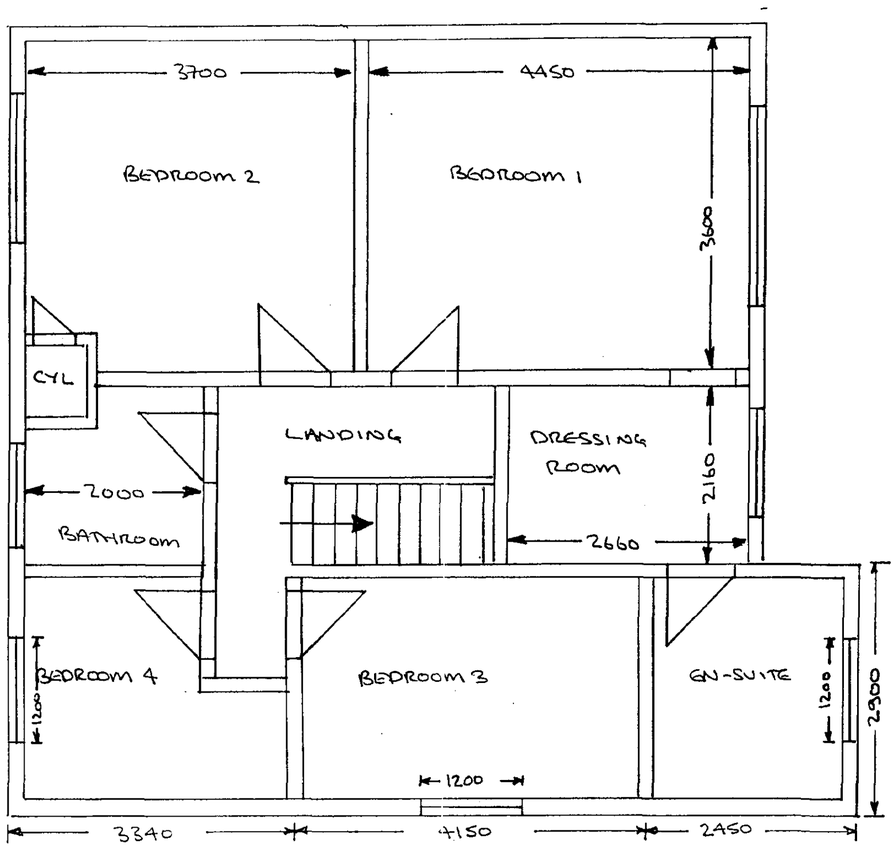


PLAN VIEW FIGURE 8

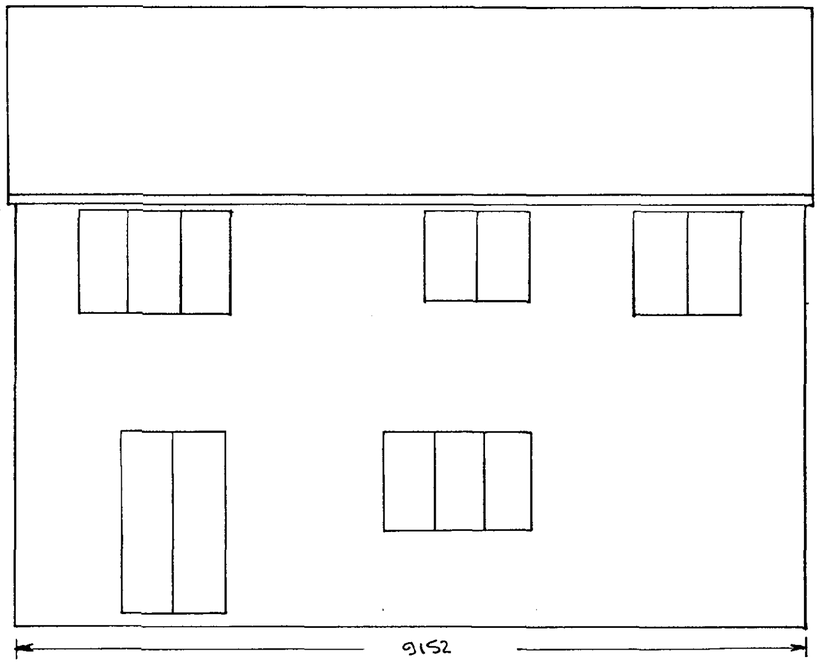

REAR ELEVATION

FIGURE 5

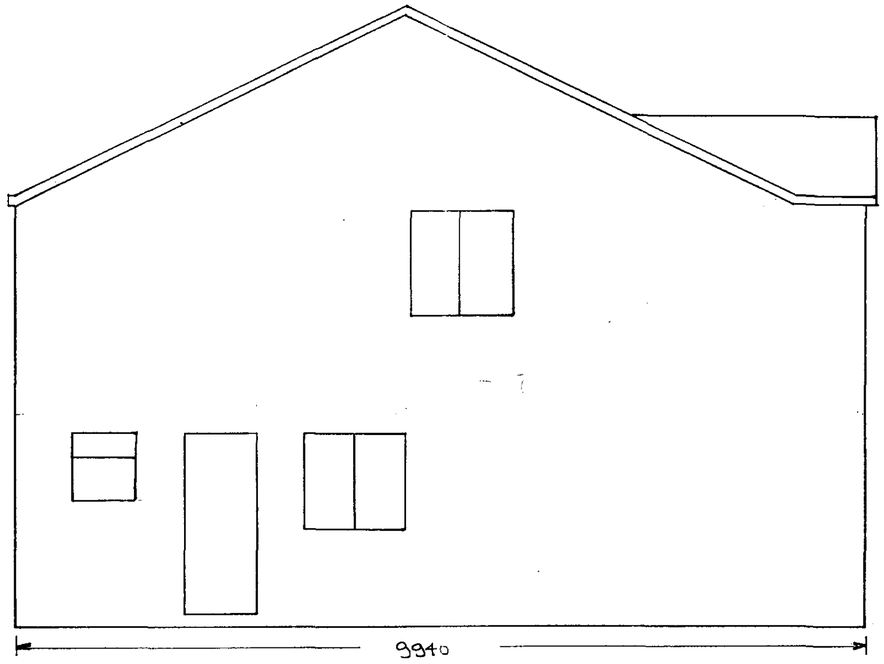

SIDE ELEVATION

FIGURE 6 SCALE 1:50



FRONT ELEVATION


FIGURE 7

SHDC
Planning & Development
13 MAR 2003
Ref
3/260/03
DETERMINED PLAN


PROPOSED ELEVATIONS

PROPOSED EXTENSION AND CONSERVATORY TO 19, CROYLAND WAY, CROWLAND, LINCOLNSHIRE


Sheet 2 of 3

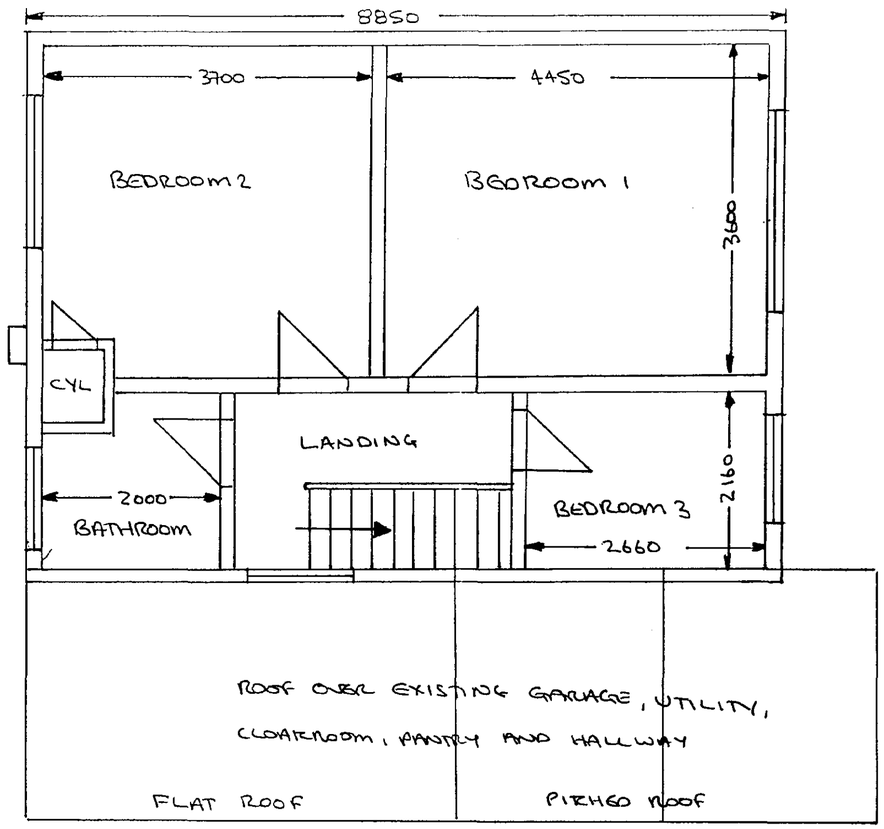


PLAN VIEW FIGURE 4

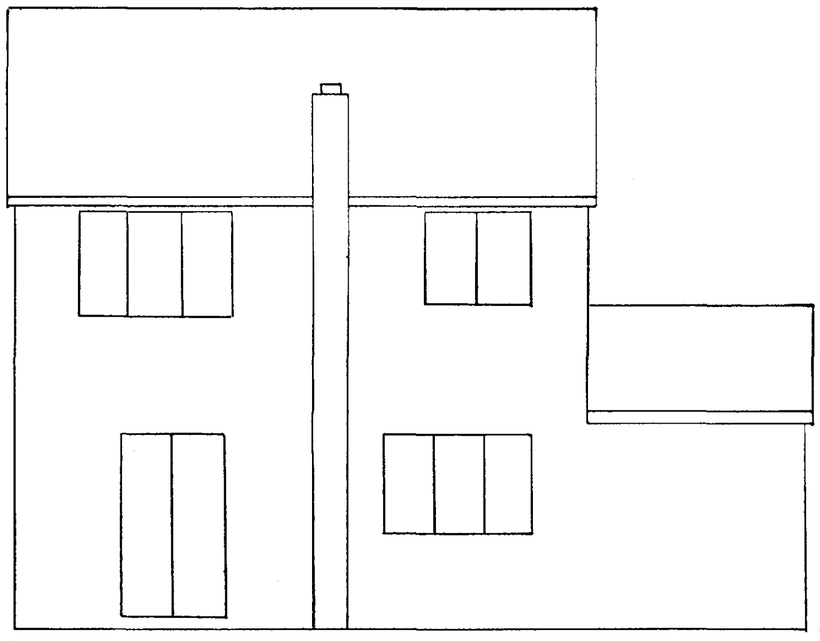

REAR ELEVATION
FIGURE 1

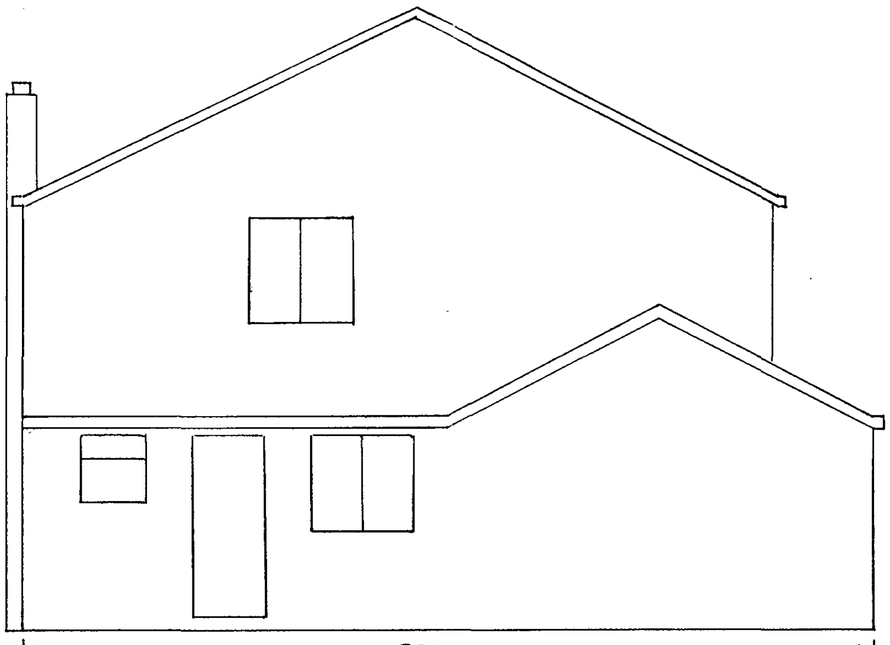

SIDE ELEVATION
FIGURE 2 SCALE 1:50

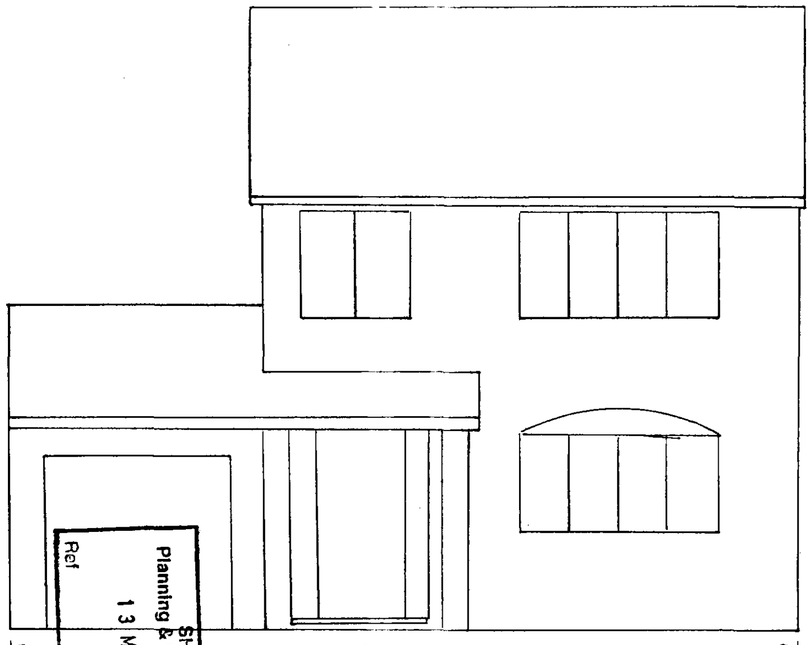


FRONT ELEVATION
FIGURE 3


SHDC
Planning & Development
13 MAR 2003
Ref
C/0/32
DETERMINED
PLAN

CURRENT ELEVATIONS


PROPOSED EXTENSION AND CONSERVATORY TO 19 CROYLAND WAY, CHOWNE, LINCOLNSHIRE

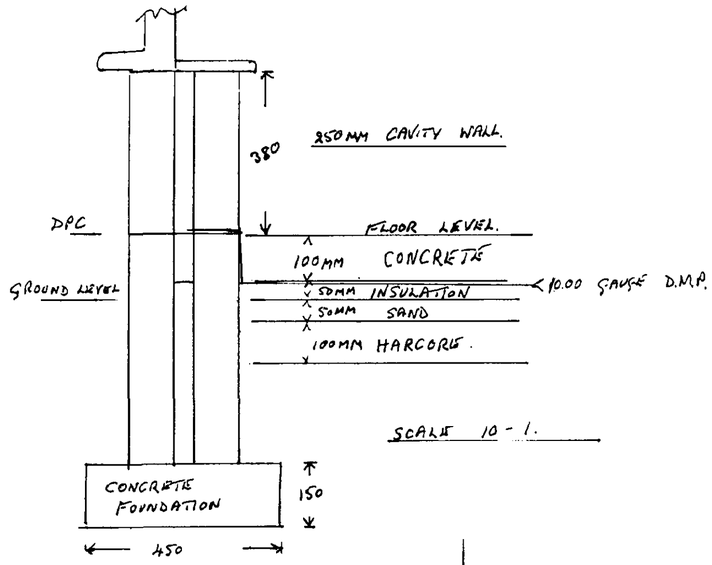


SCALE 10 - 1.

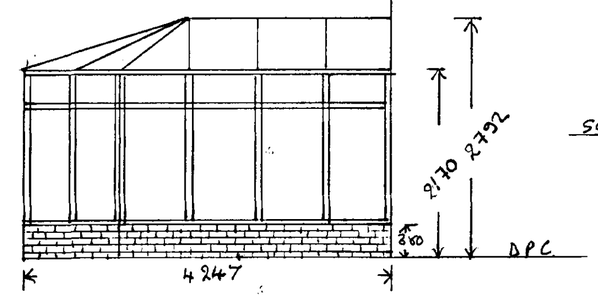

SCALE 50 TO 1.

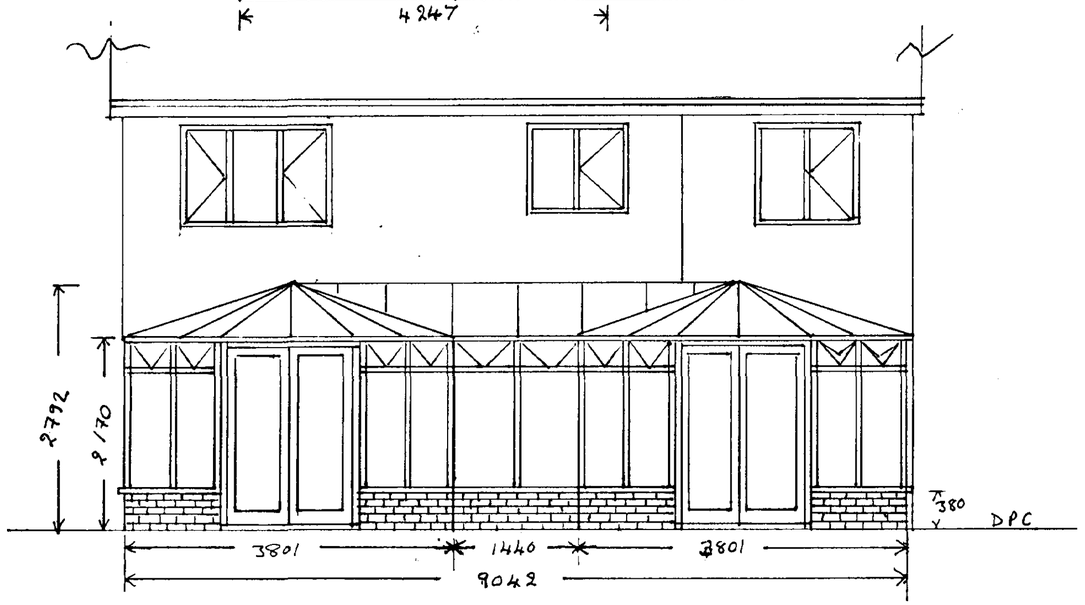

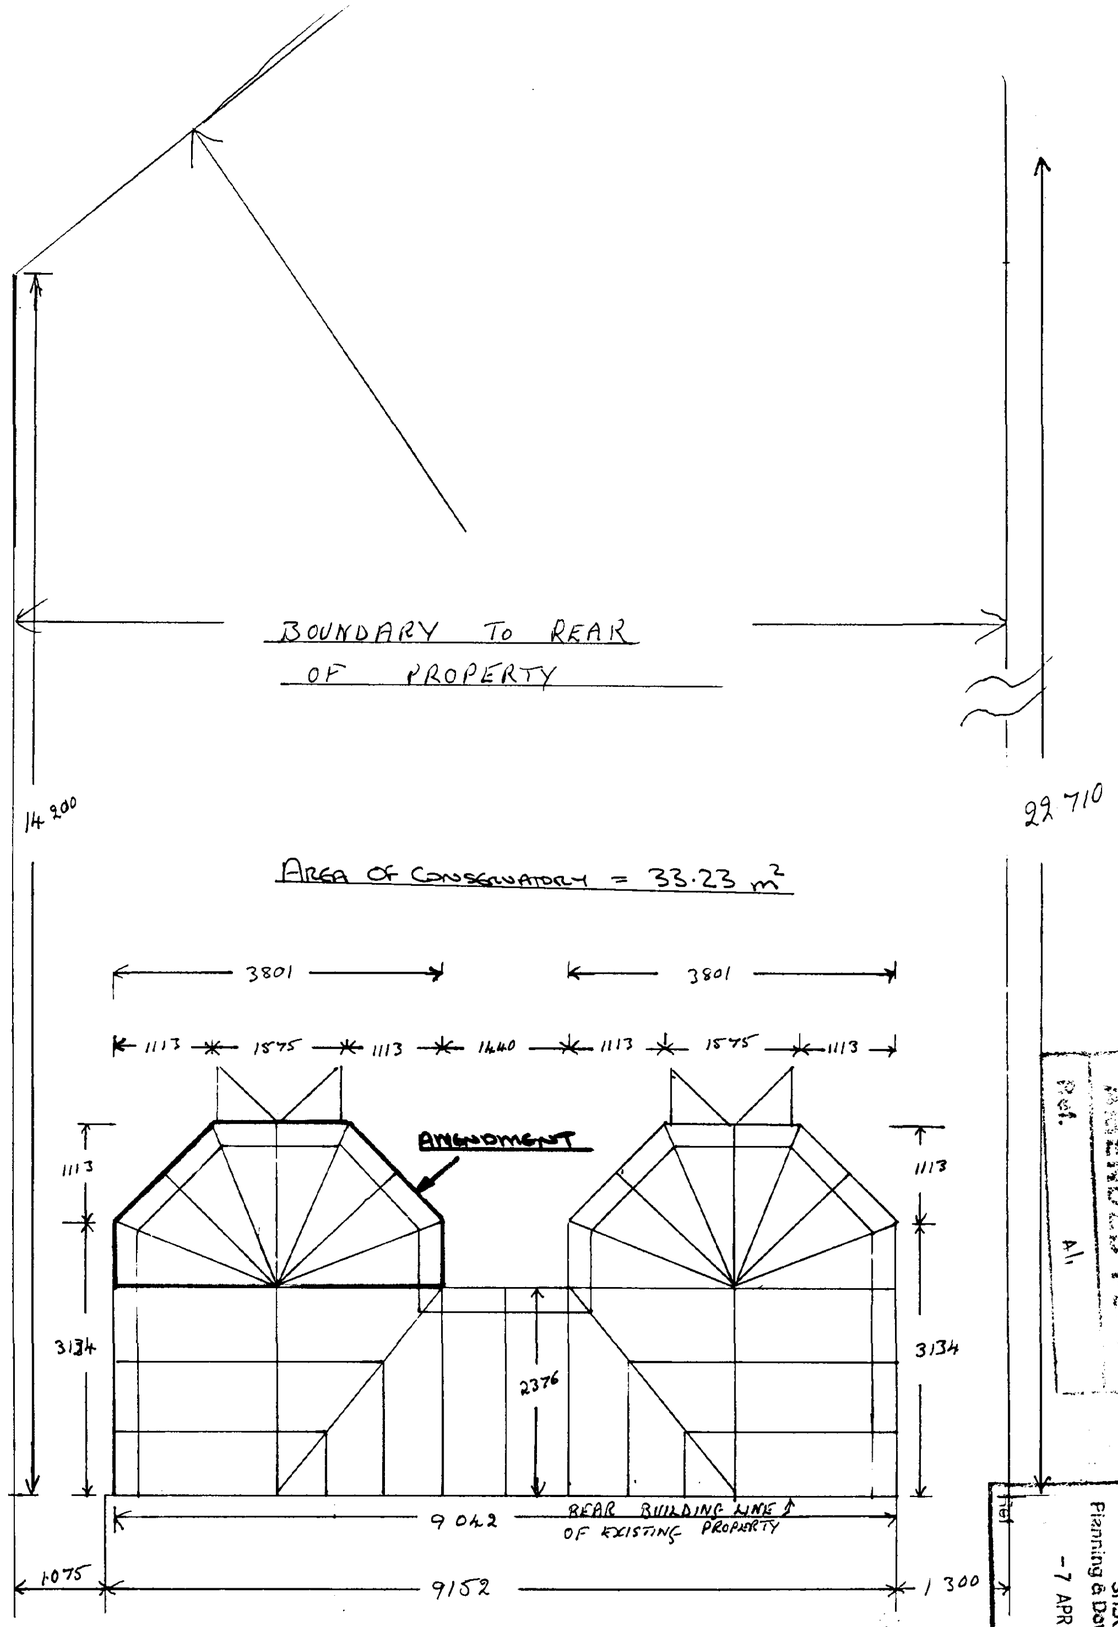

PROPOSED CONSERVATORY AT 19, CROYLAND WAY CROWLAND LINCOLNSHIRE

PLANNING
Ref. A1
SHDC
Planning & Development
- 7 APR 2003
Ref 326/03
DETERMINED
PLAN