

FRONT ELEVATION OF SITE (Street Scene)
Scale 1 : 200

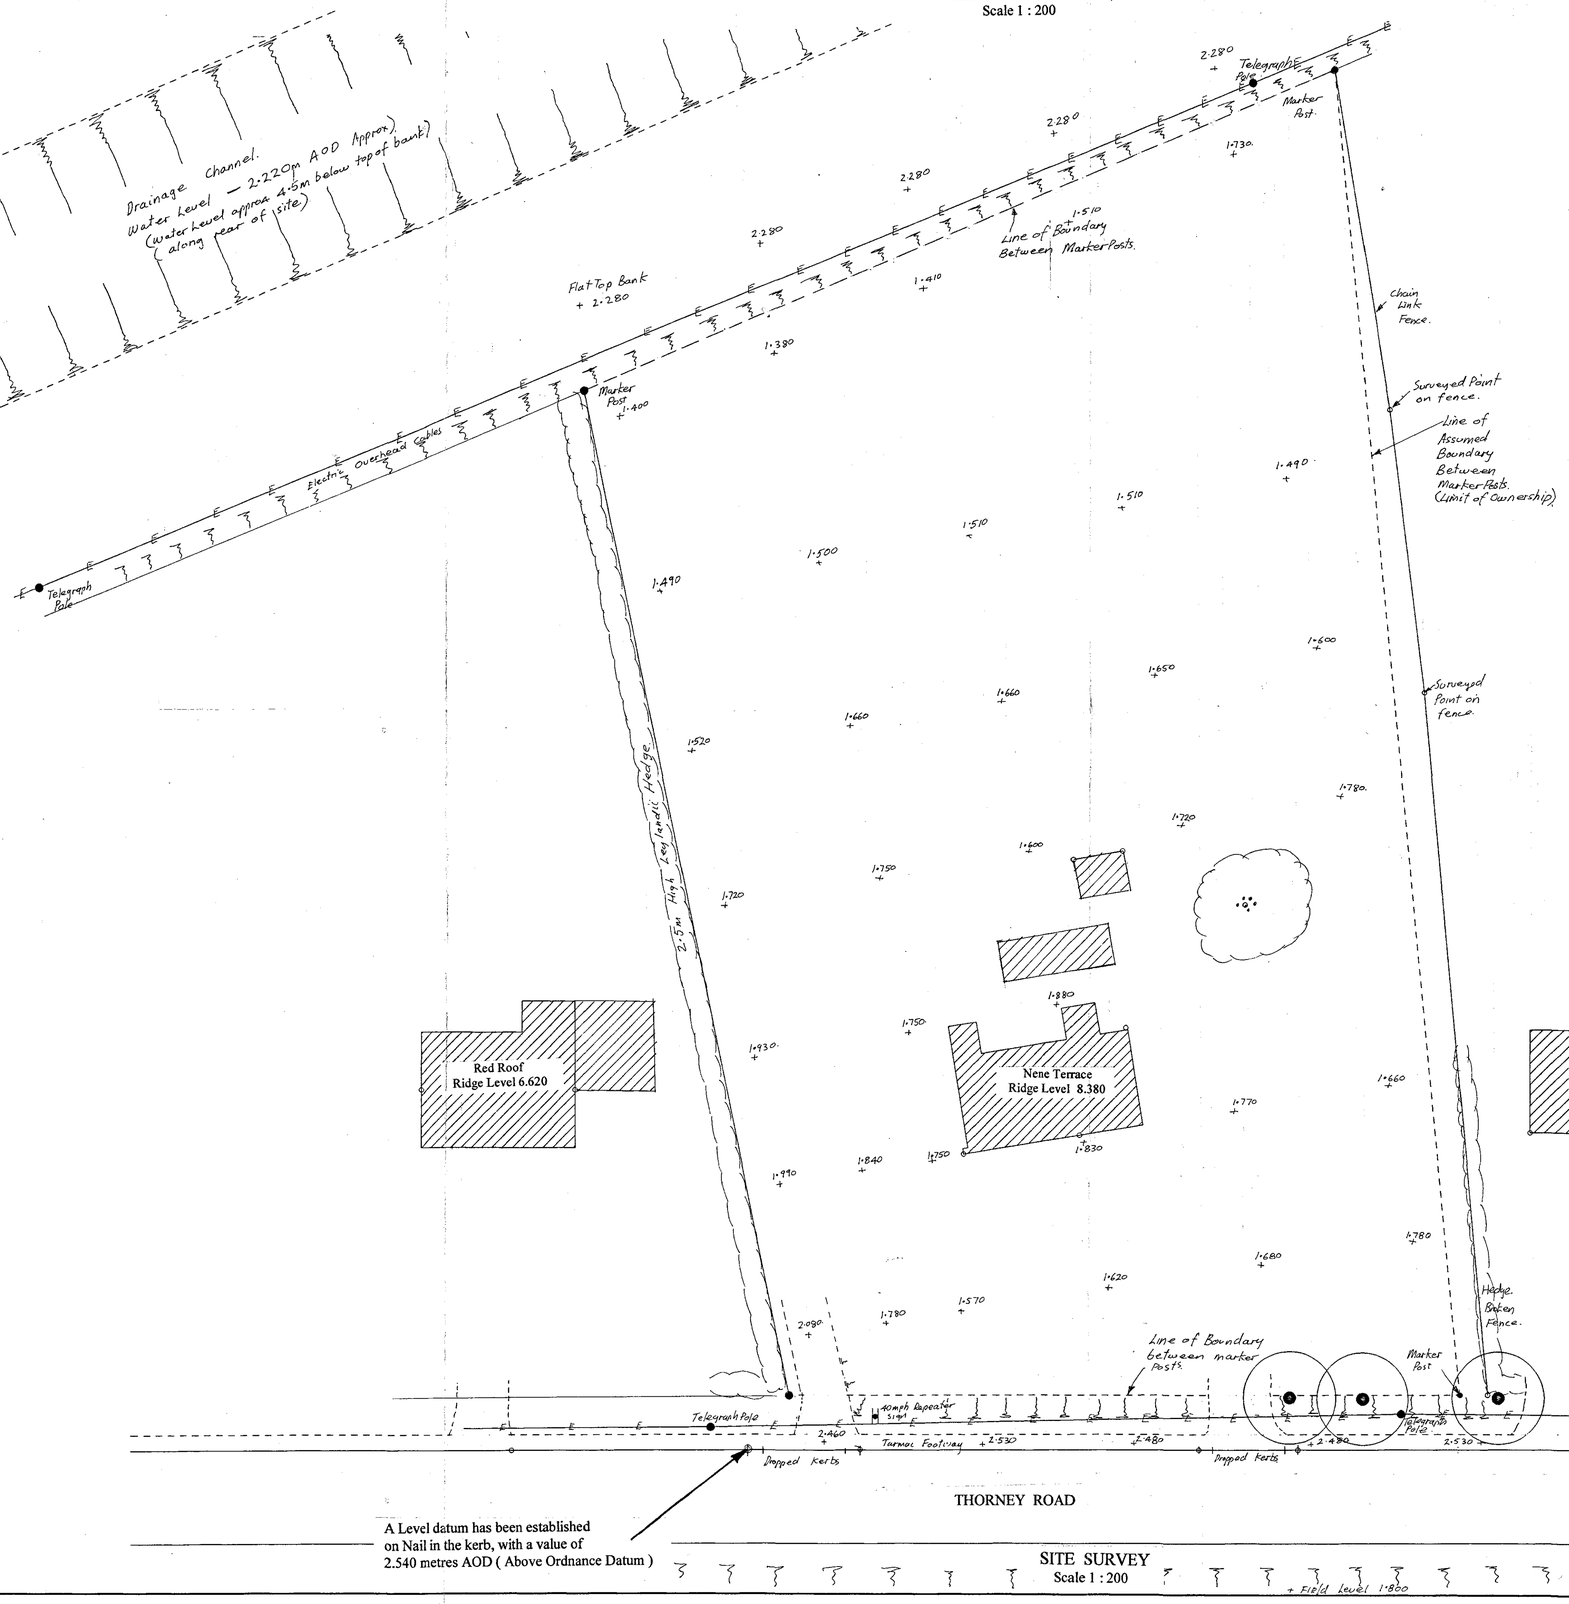

A Level datum has been established on Nail in the kerb, with a value of 2.540 metres AOD (Above Ordnance Datum)

SITE SURVEY
Scale 1 : 200

Levels
Levels are to Ordnance Survey Datum Based on OS Spot Level located on Thorney Road Value 2.500 metre AOD (Above Ordnance Datum)

Drainage
There are no public sewers in the vicinity.

Boundaries
The Boundaries are defined by Marker posts positioned by South Holland District Council.

The south eastern boundary of the site is a line between the marker posts as shown.

Notes

SKDC
Planning & Development
– 9 MAR 2005
Ref: 0329/05

DETERMINED PLAN

M S Ford Associates
Consulting Engineers

147 Cambridge Road,
Great Shelford,
Cambridge
CB2 5JN Phone & Fax 01223 510309

M S FORD. BSc., C Eng., FICE., FIHT

Client
K. LEAVER
M. MATTHEWS

Project
5 NENE TERRACE
THORNEY ROAD
CROWLAND

Drawing Title
SITE SURVEY

Scale	Date	Drawn
1:200	Jan 2005	MSF

Drawing Number
P399 - 1