


References: 0645.dwg

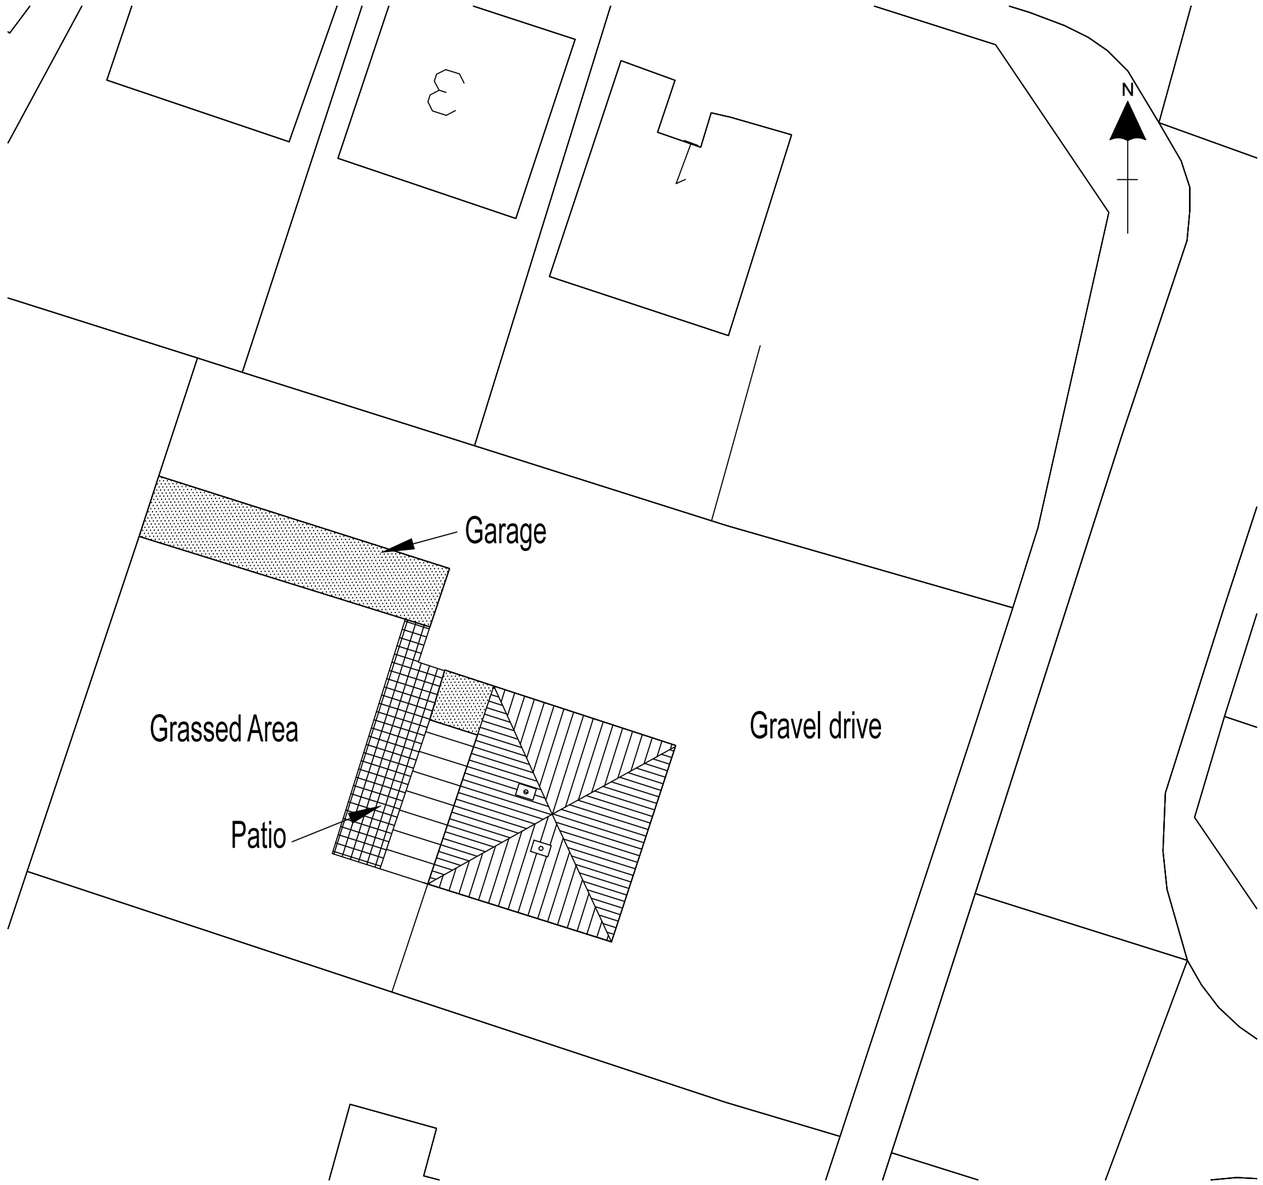

EXISTING BLOCK PLAN
SCALE1:200

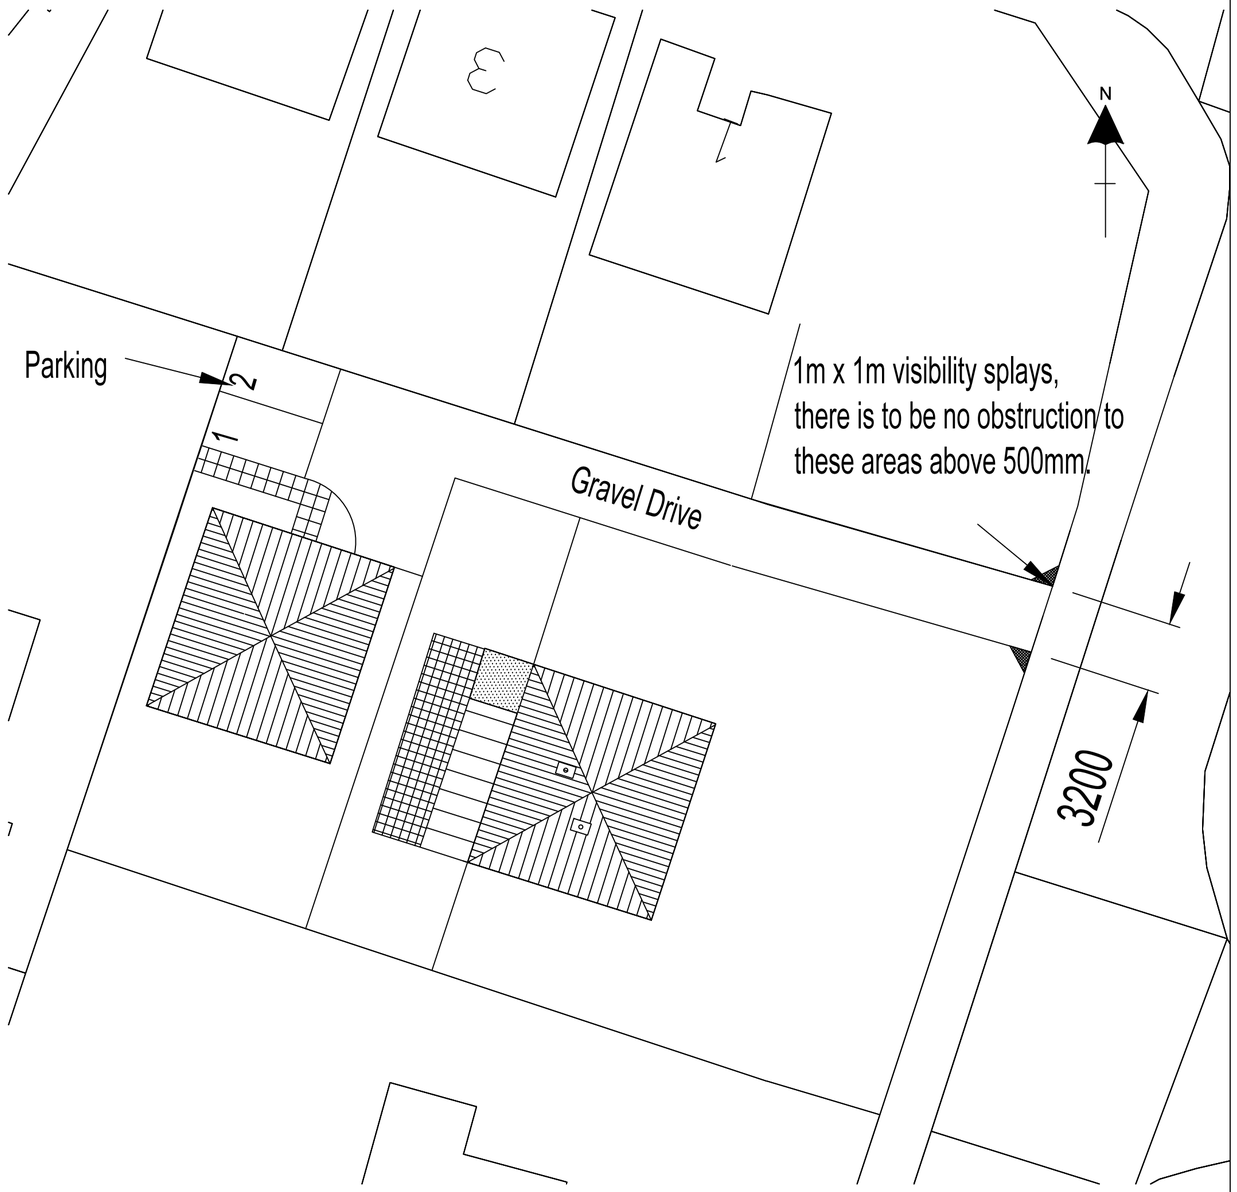

PROPOSED BLOCK PLAN
SCALE1:200

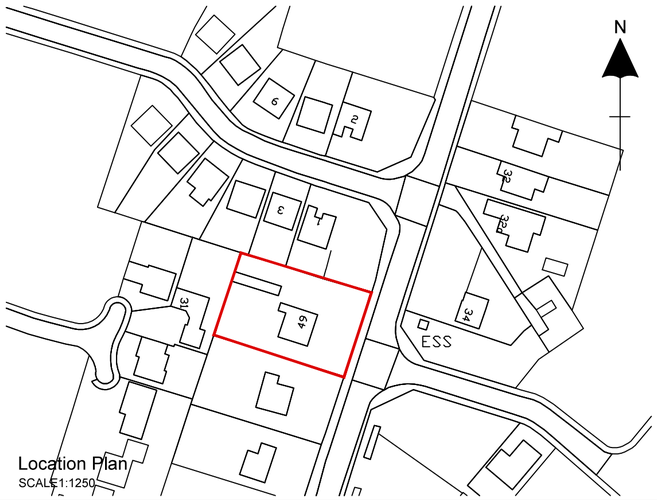

Location Plan
SCALE1:1250

DAJ
Design Services

Contact number
07868779845

TITLE: Alterations to be carried out at
49 Peterborough Road
Crowland
PE6 0BB

SCALE: 1:200 1:12500	**DATE:** March 2018
DRAWN: DAJ	**SHEET:** 1 of 1
REVISION:	