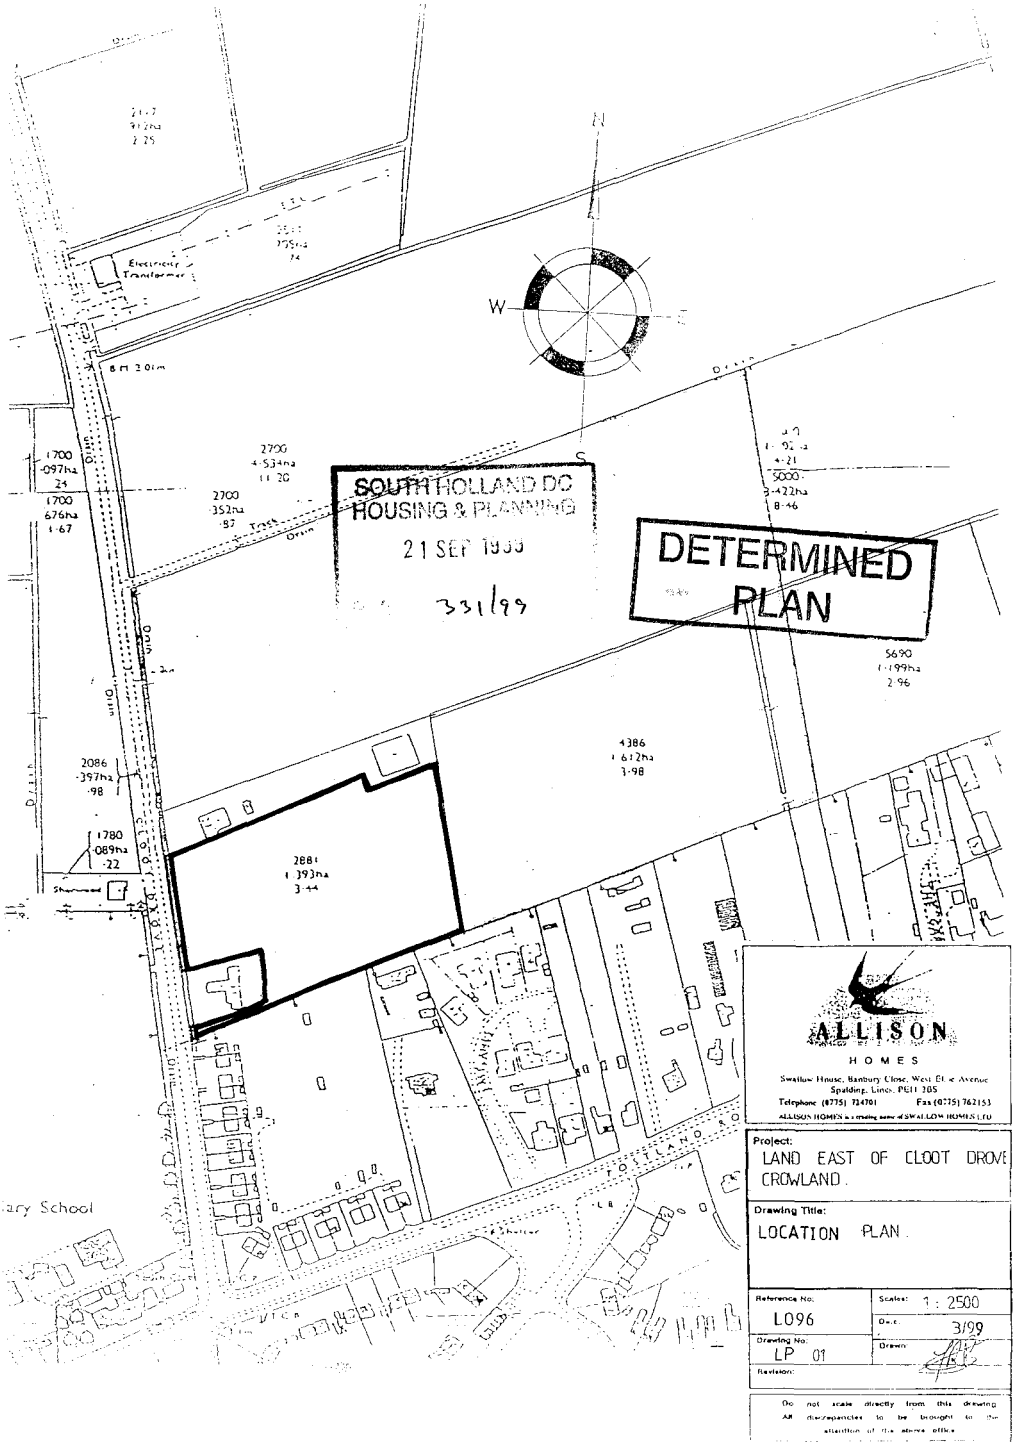

ALLISON HOMES

HOMES

Swallow House, Banbury Close, West Elloe Avenue
Spalding, Lincs. PE11 3DS

Telephone (01775) 724701 Fax (01775) 762153

ALLISON HOMES is a trading name of SWALLOW HOMES LTD

Project:
LAND EAST OF CLOOT DROVE
CROWLAND.

Drawing Title:
LOCATION PLAN.

Reference No: L096	Scales: 1 : 2500
Drawing No: LP 01	Date: 3/99
Revision:	Drawn:

Do not scale directly from this drawing
All discrepancies to be brought to the attention of the above office