

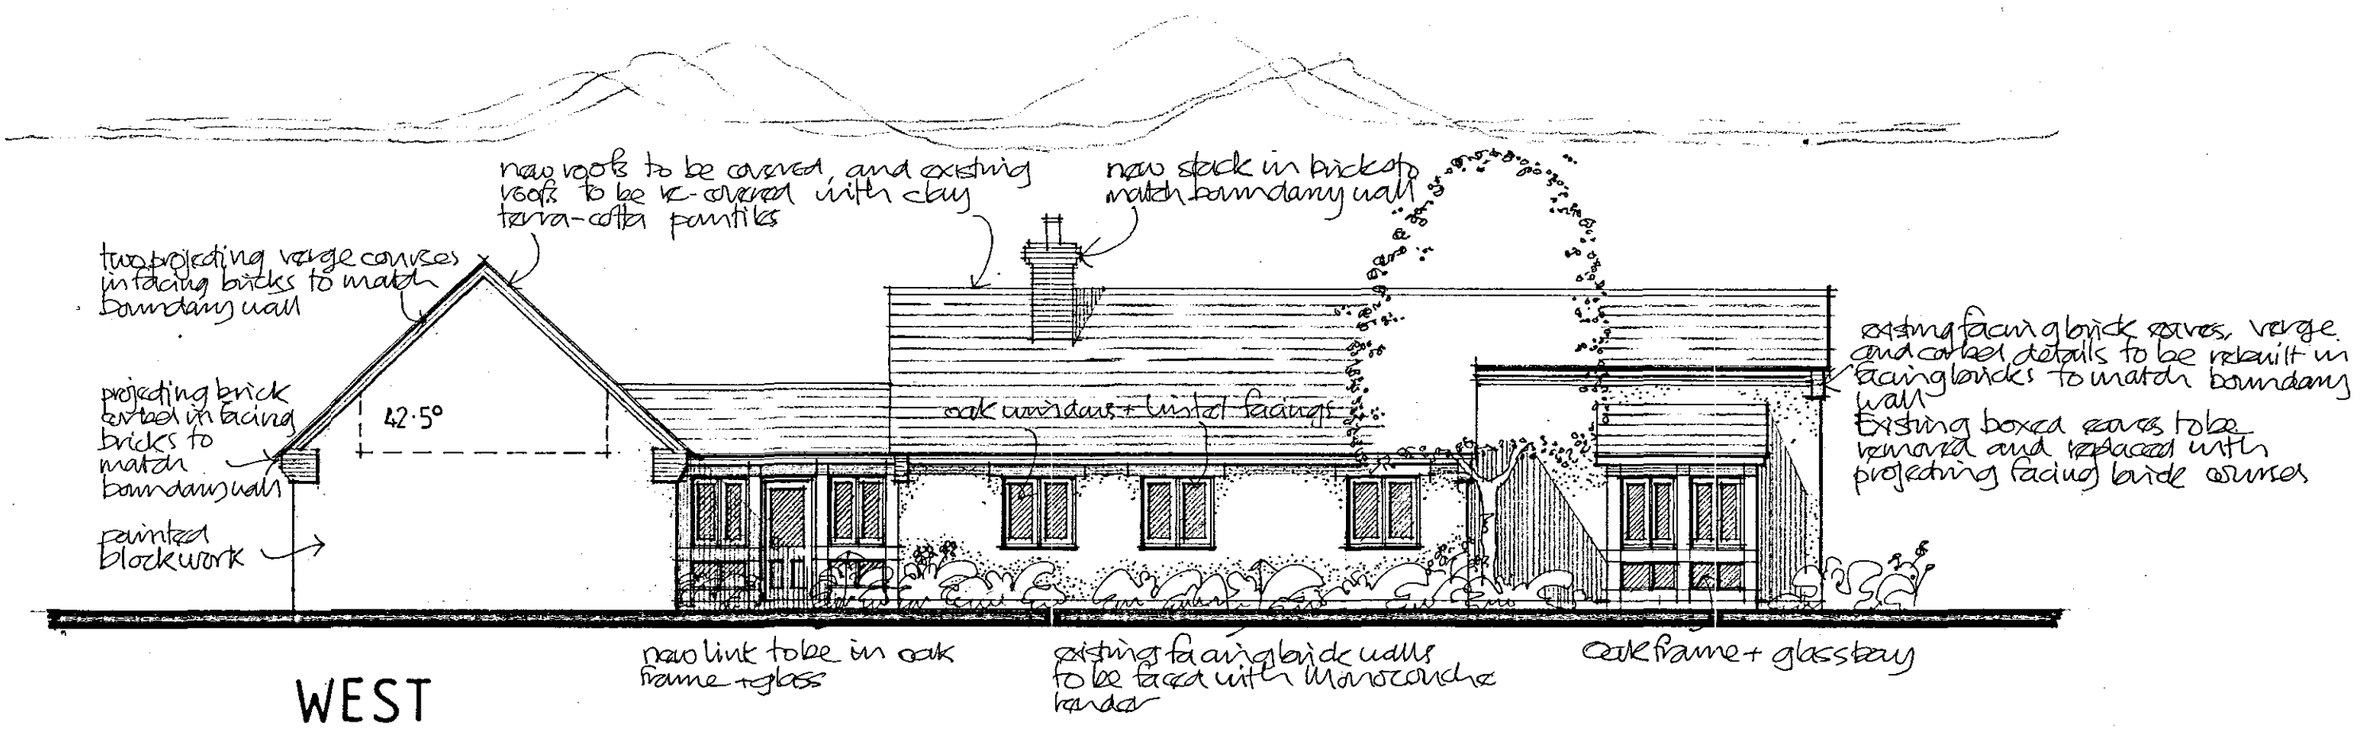



WEST

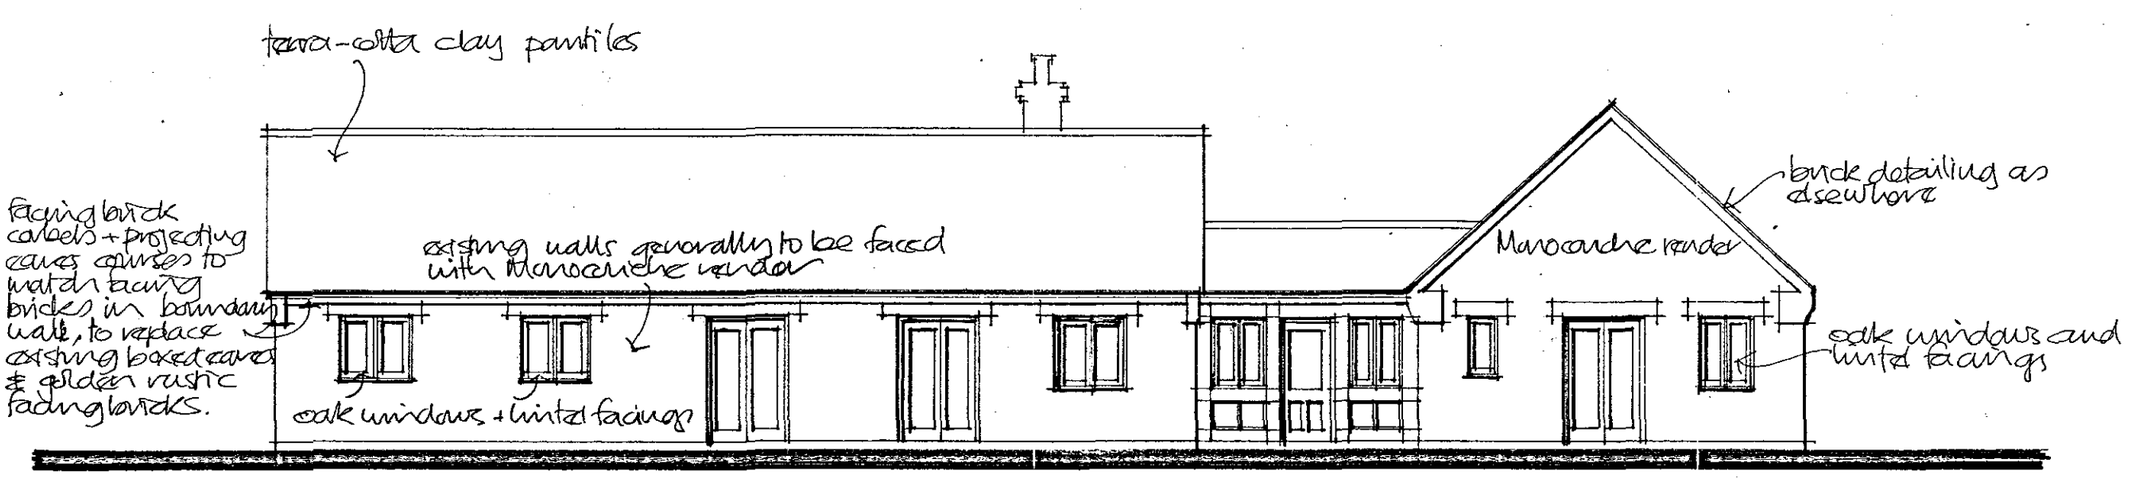

EAST

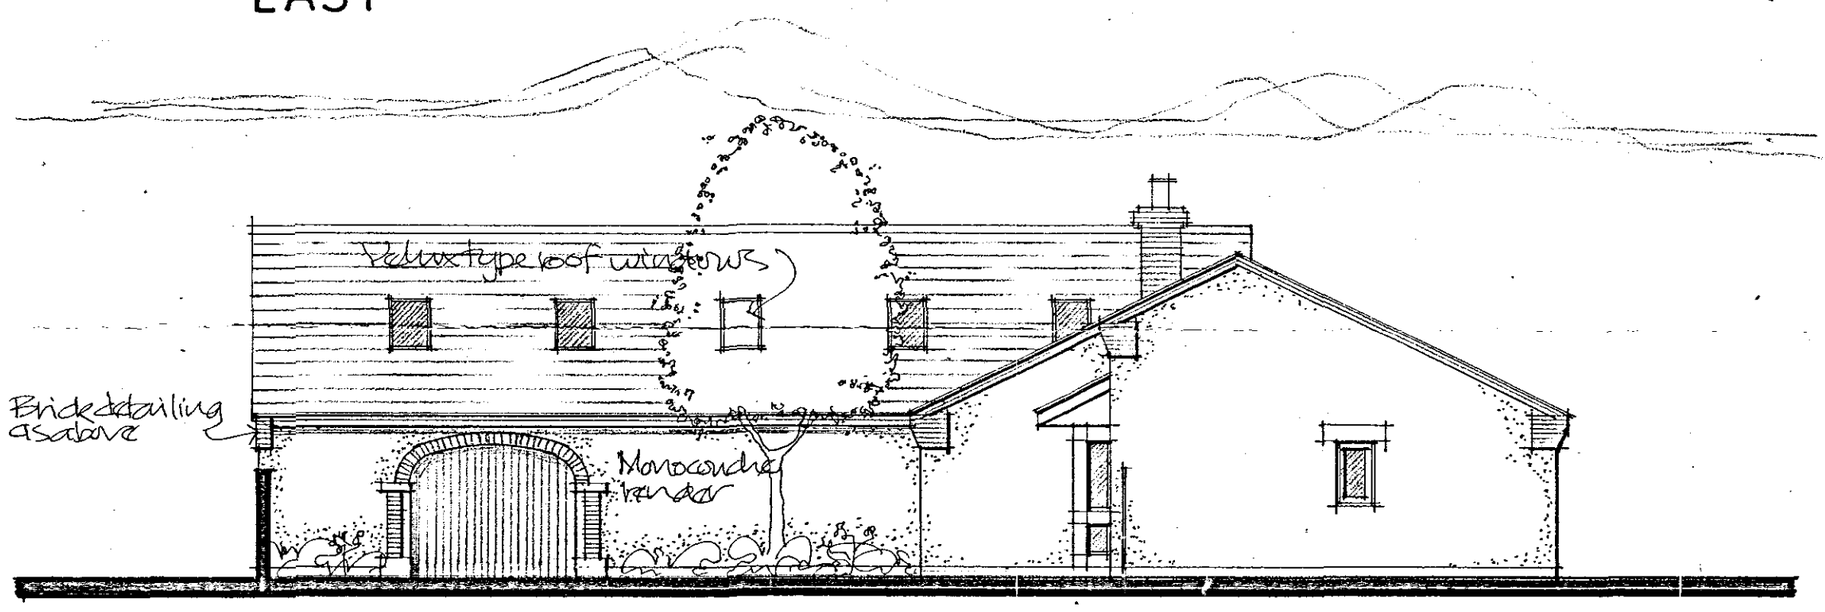

NORTH

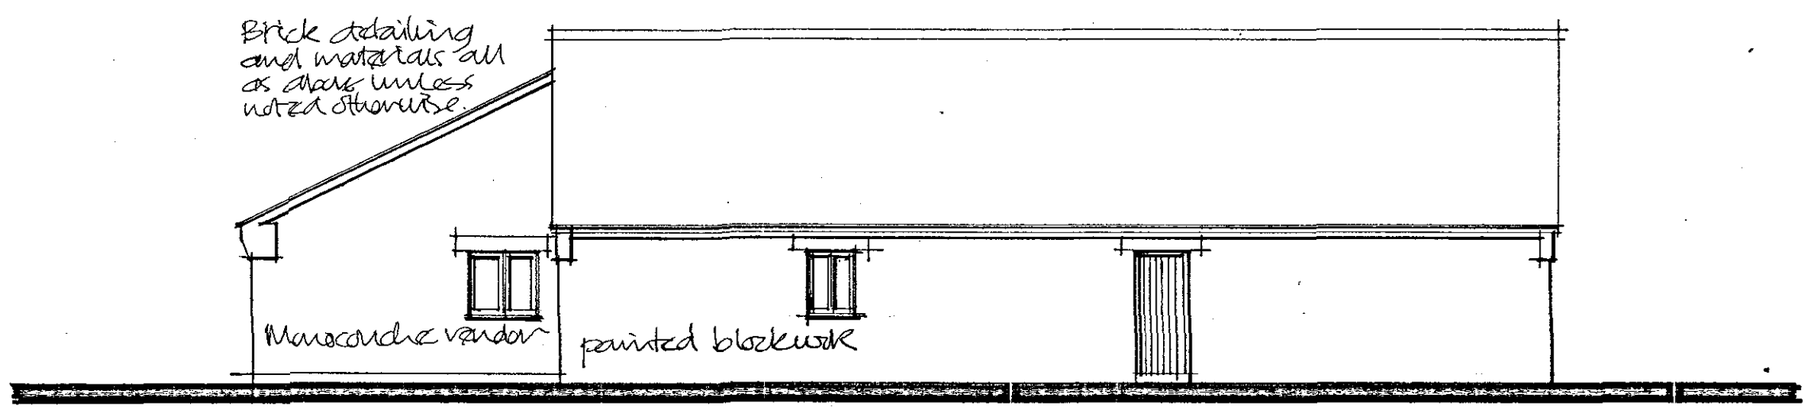

SOUTH

Planning & Development
SHDC
10 MAR 2005
Ref: 0336/05

TREVOR A CLAY R.I.B.A.	
CHARTERED ARCHITECT	
14 OLD FENDIKE ROAD	
WESTON HILLS	
SPALDING	
LINCOLNSHIRE PE12 6DD	
Project: PROPOSED ALTERATIONS AND EXTENSIONS TO BUNGALOW AT REAR OF 55 BROADWAY, CROWLAND, FOR MRS A LEO	
Drawing: PLANNING DRAWING ELEVATIONS	
Date: 07 March 05	Proj No: 04/138/PA
Scale: 1:100	Drg. No: 004 / Rev: