PLEASE REFER TO WRITTEN SPECIFICATION AND EXISTING PLANS



north east elevation as proposed 1:100

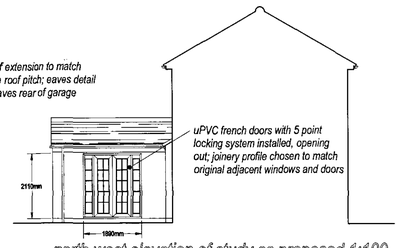

north west elevation of study as proposed 1:100



north west elevation as proposed 1:100

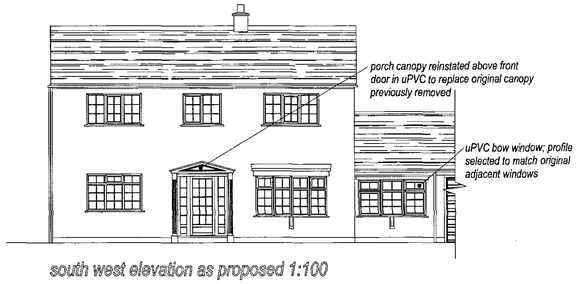

south west elevation as proposed 1:100



location plan 1:2500

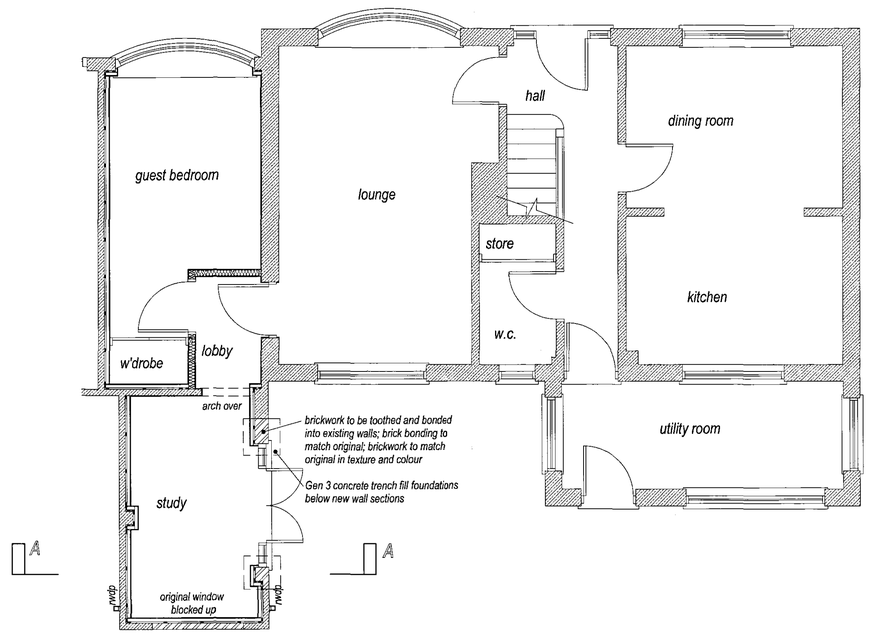

ground floor plan as proposed 1:50

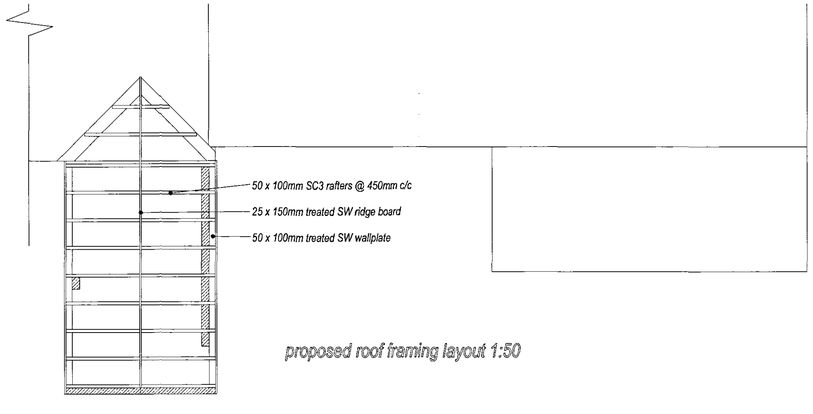

proposed roof framing layout 1:50

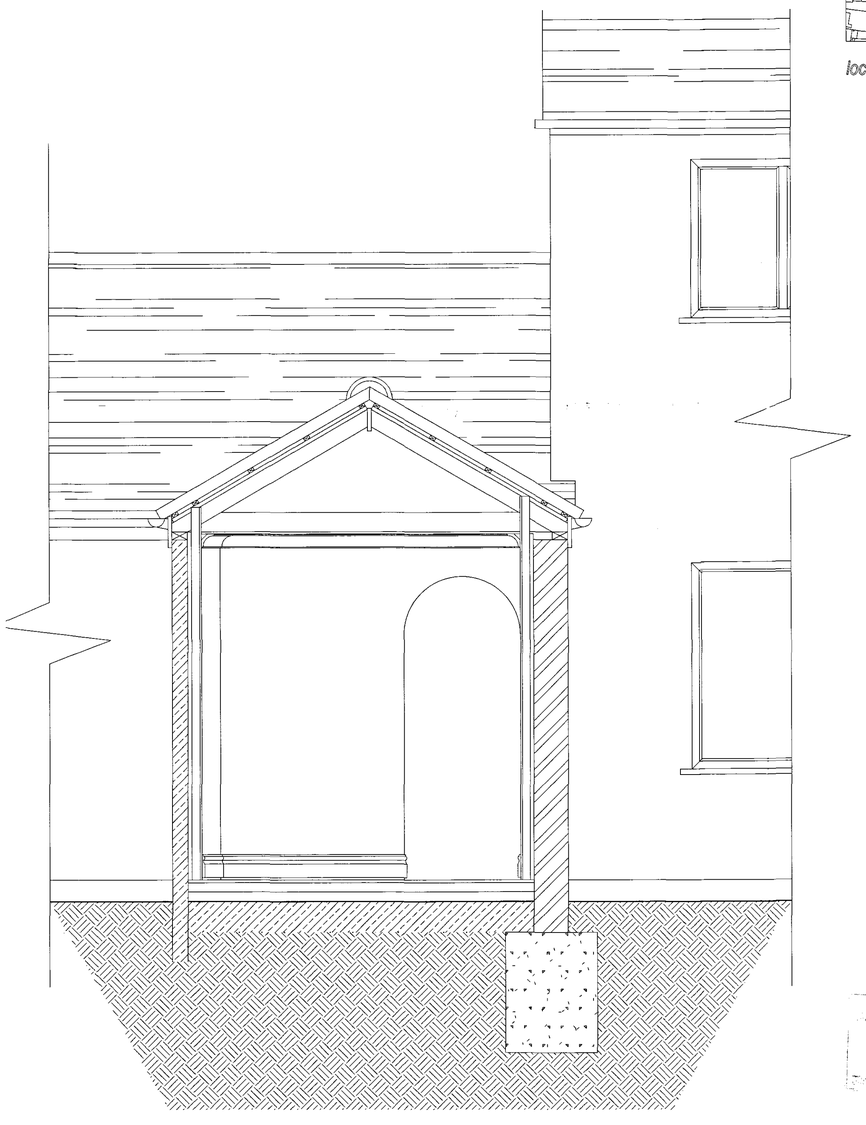

proposed section on A-A 1:20

Stewart Mumford Architectural Services
Bespoke Architecture
29, Grove Meadow, Cleobury Mortimer
Kidderminster, Worcs. DY14 8AG

Tel/Fax: 01299 271068
Mobile: 07977 921039

stewart.mumford@talk21.com

PROPOSED ALTERATIONS TO 24, SOUTH STREET, CROWLAND PETERBOROUGH PE6 0AJ CONSISTING CONVERTING EXISTING GARAGE & WORKSHOP TO LIVING ACCOMMODATION

FOR Mr. & Mrs. D. WILKINSON

PLANS AS PROPOSED

Received
11 MAR 2005
0338/05

SCALE: 1:100 - 1:50 - 1:20 - 1:2500

DATE: JANUARY 2005

DRAWN: S.C.M

REVISIONS: