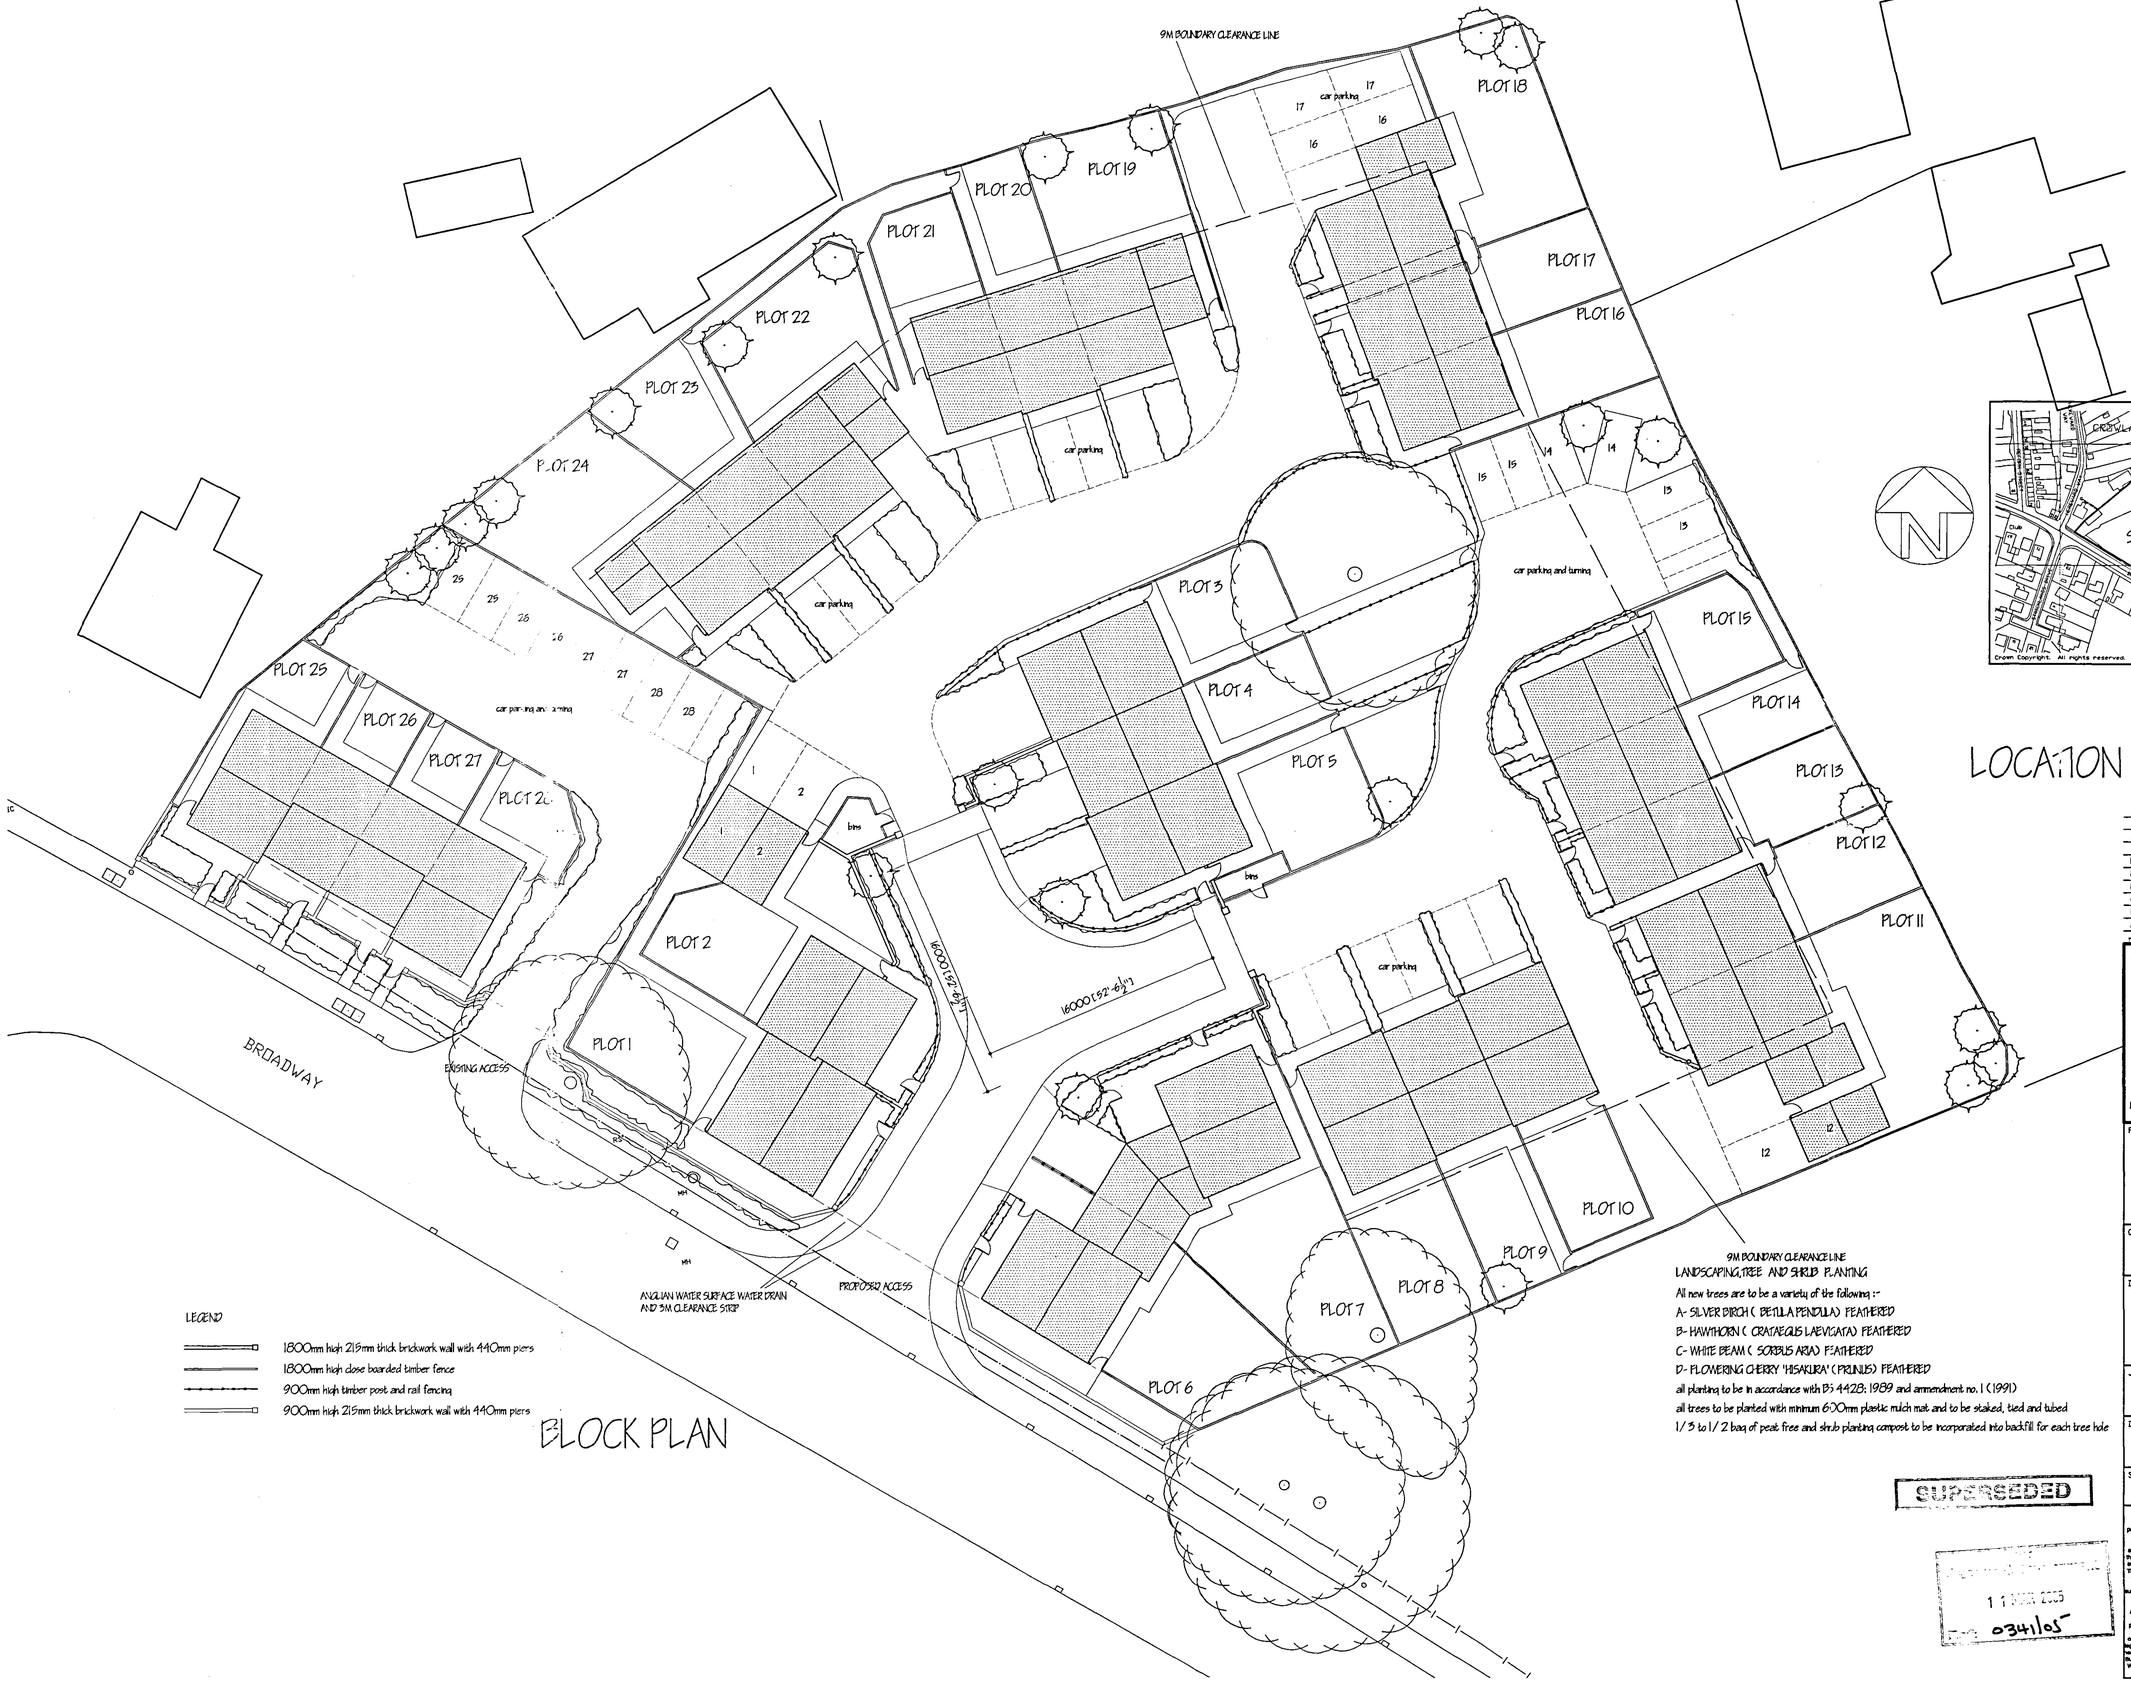


BLOCK PLAN

LEGEND

- 1800mm high 215mm thick brickwork wall with 440mm piers
- 1800mm high close boarded timber fence
- 900mm high timber post and rail fencing
- 900mm high 215mm thick brickwork wall with 440mm piers

9M BOUNDARY CLEARANCE LINE

LANDSCAPING, TREE AND SHRUB PLANTING

All new trees are to be a variety of the following :-

A- SILVER BIRCH (BETULA PENDULA) FEATHERED

B- HAWTHORN (CRATAEGUS LAEVIGATA) FEATHERED

C- WHITE BEAM (SORBUS ARIA) FEATHERED

D- FLOWERING CHERRY 'HISAKURA' (PRUNUS) FEATHERED

all planting to be in accordance with BS 4428: 1989 and ammendment no. 1 (1991)

all trees to be planted with minimum 600mm plastic mulch mat and to be staked, tied and tubed

1/3 to 1/2 bag of peat free and shrub planting compost to be incorporated into backfill for each tree hole

LINCOLNSHIRE COUNTY
CROWLAND WARD
SITE
Crawford House
Crowtle Lodge
Sta
Sub Sta
Pond
Ditch
Ditch
Ditch