

A H. Leslie

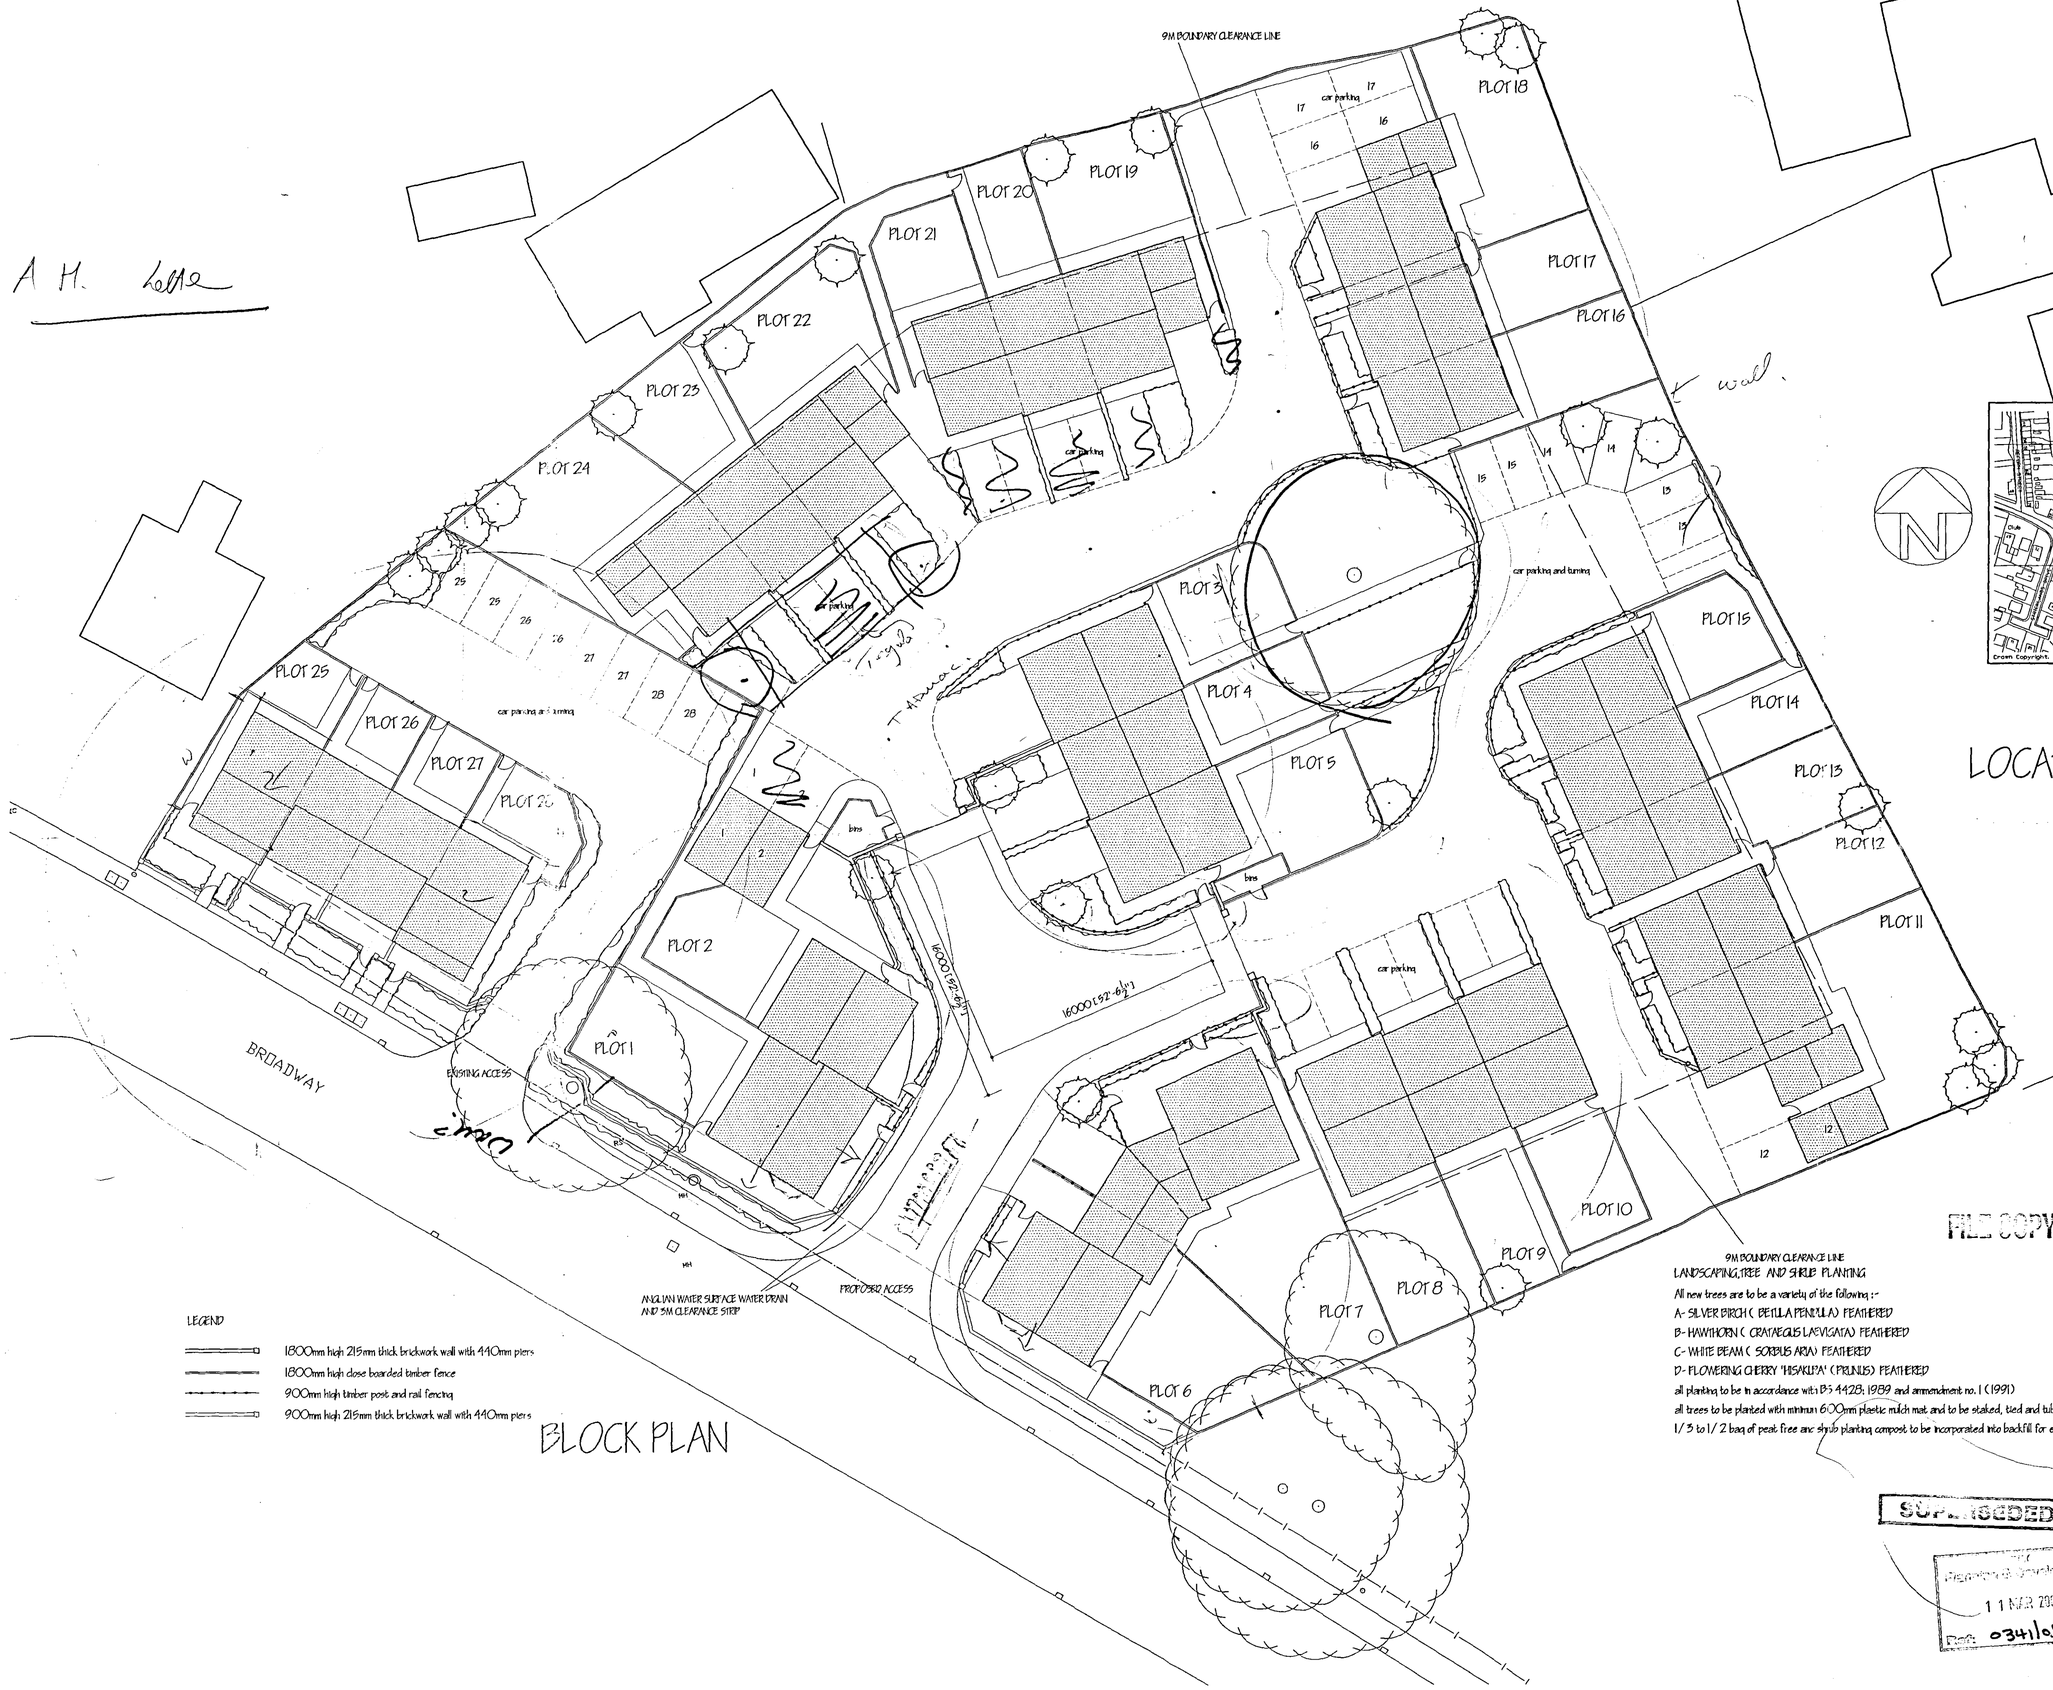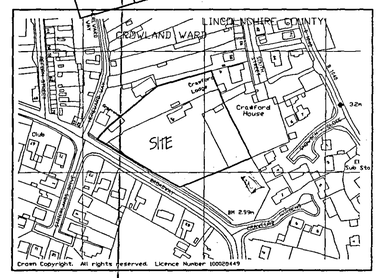

BLOCK PLAN


CROWLAND WARD
LINCOLNSHIRE COUNTY
SITE
Crowland House
Crowland Lodge
Crowland Abbey
Drain
Drain
Drain