



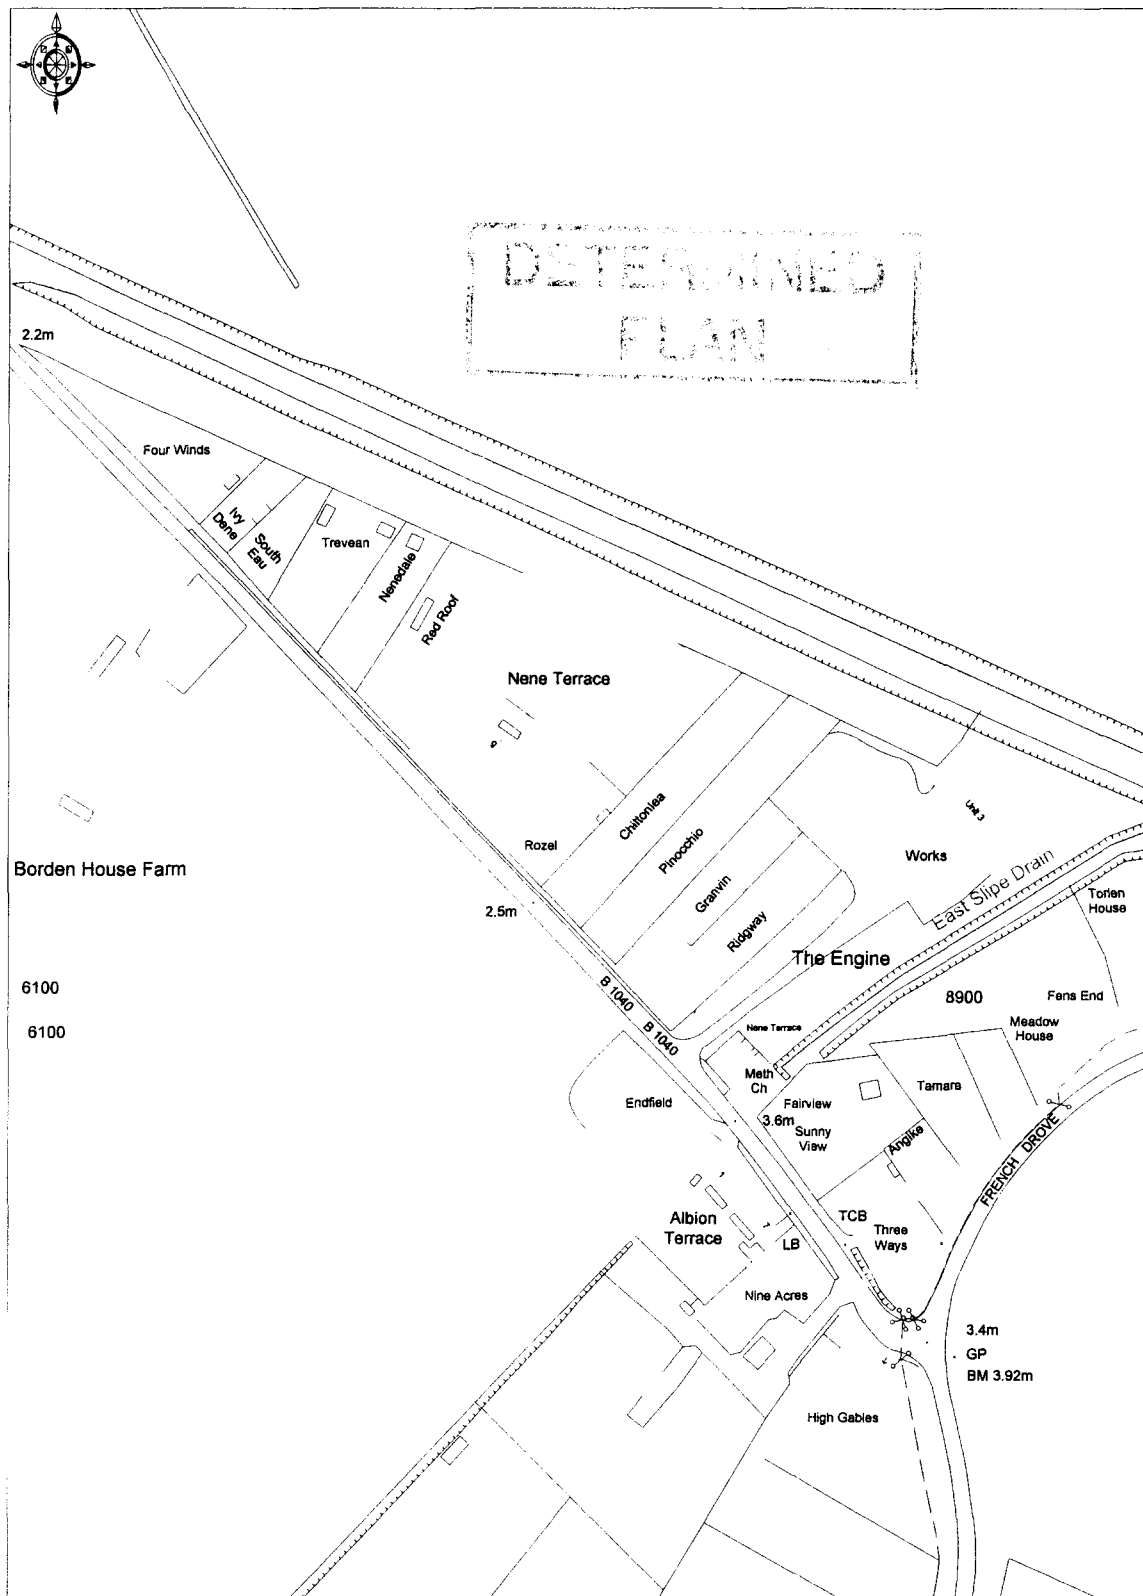

© Crown copyright 2002. All rights reserved. Licence Number 100020449. Survey Scale - 1:2500. Plotted Scale - 1:2500

SHDC
Planning & Development
25 MAR 2002
Ref 0348/02

Handwritten signature
21/3/02

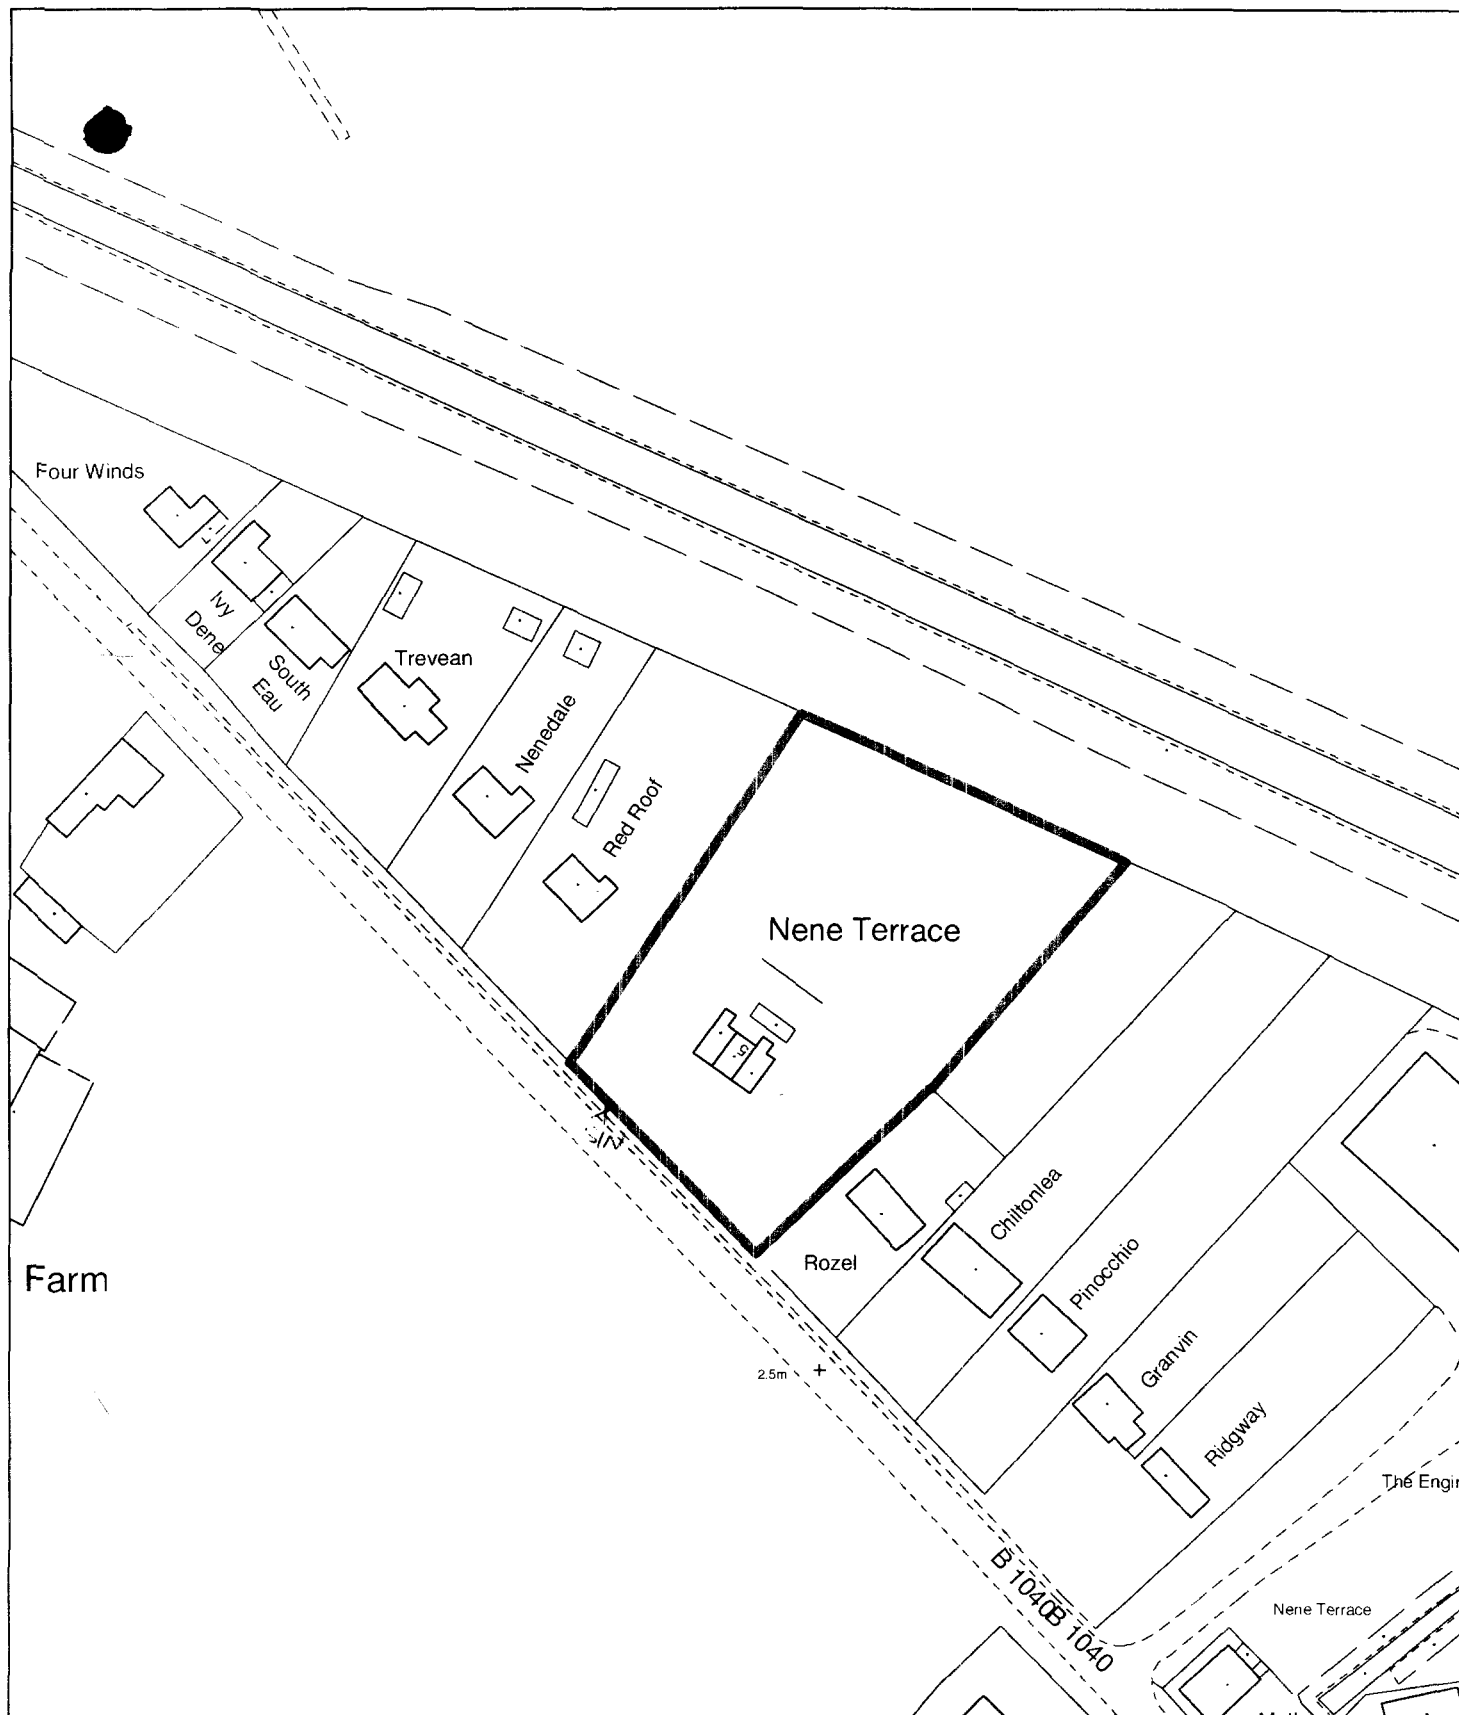

**Planning Application Location Plan
Ward Member Notification**

H02/0348/02

Scale: 1:1250

Planning and Development

Council Offices, Priory Road, Spalding, Lincolnshire
PE11 2XE

PLEASE DO NOT COPY THIS PLAN
This map is reproduced from Ordnance Survey material with
permission of Ordnance Survey on behalf of Her Majesty's
Stationery Office (c) Crown copyright. Unauthorised reproduction
infringes Crown copyright and may lead to prosecution or civil
proceedings. South Holland District Council LA079413 2002

