


SOUTH HOLLAND DC
HOUSING & PLANNING
12 APR 1999
Ref: 0359/99

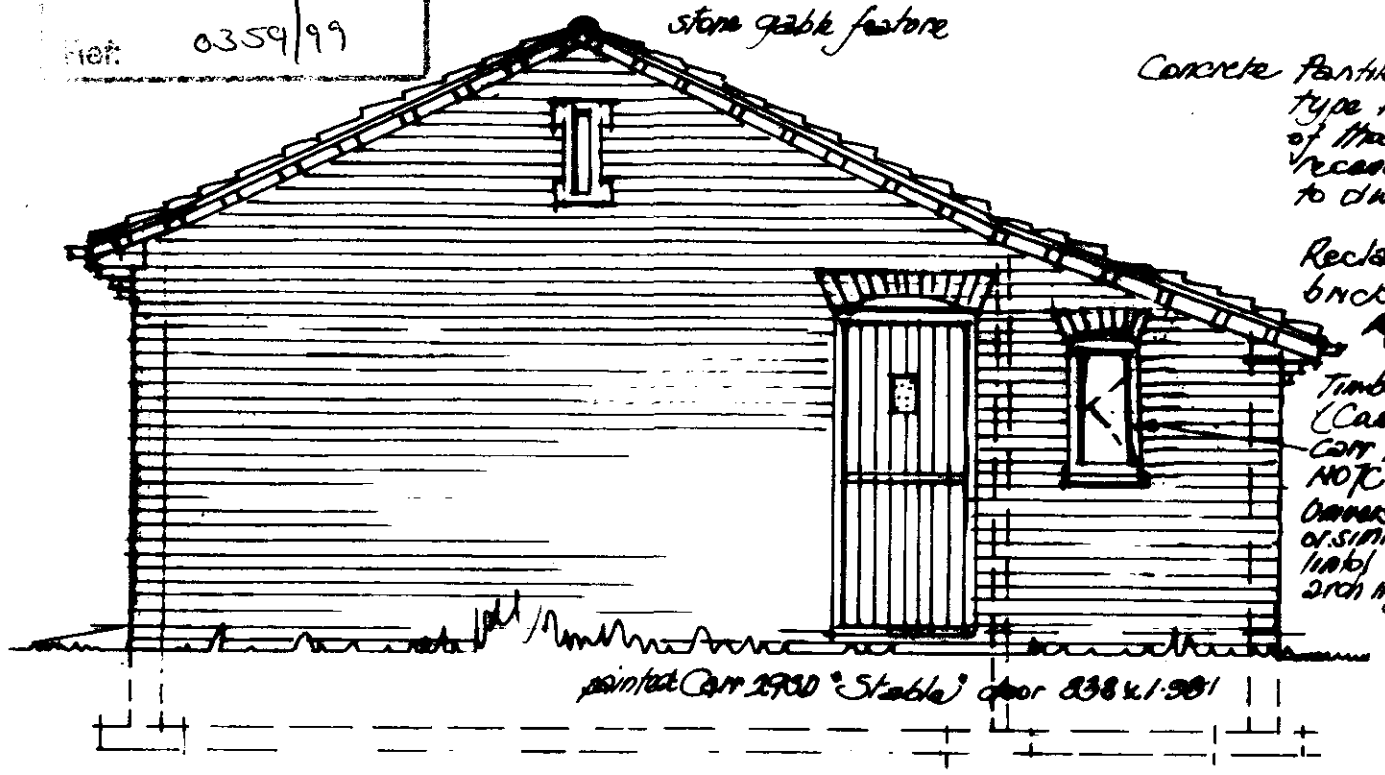

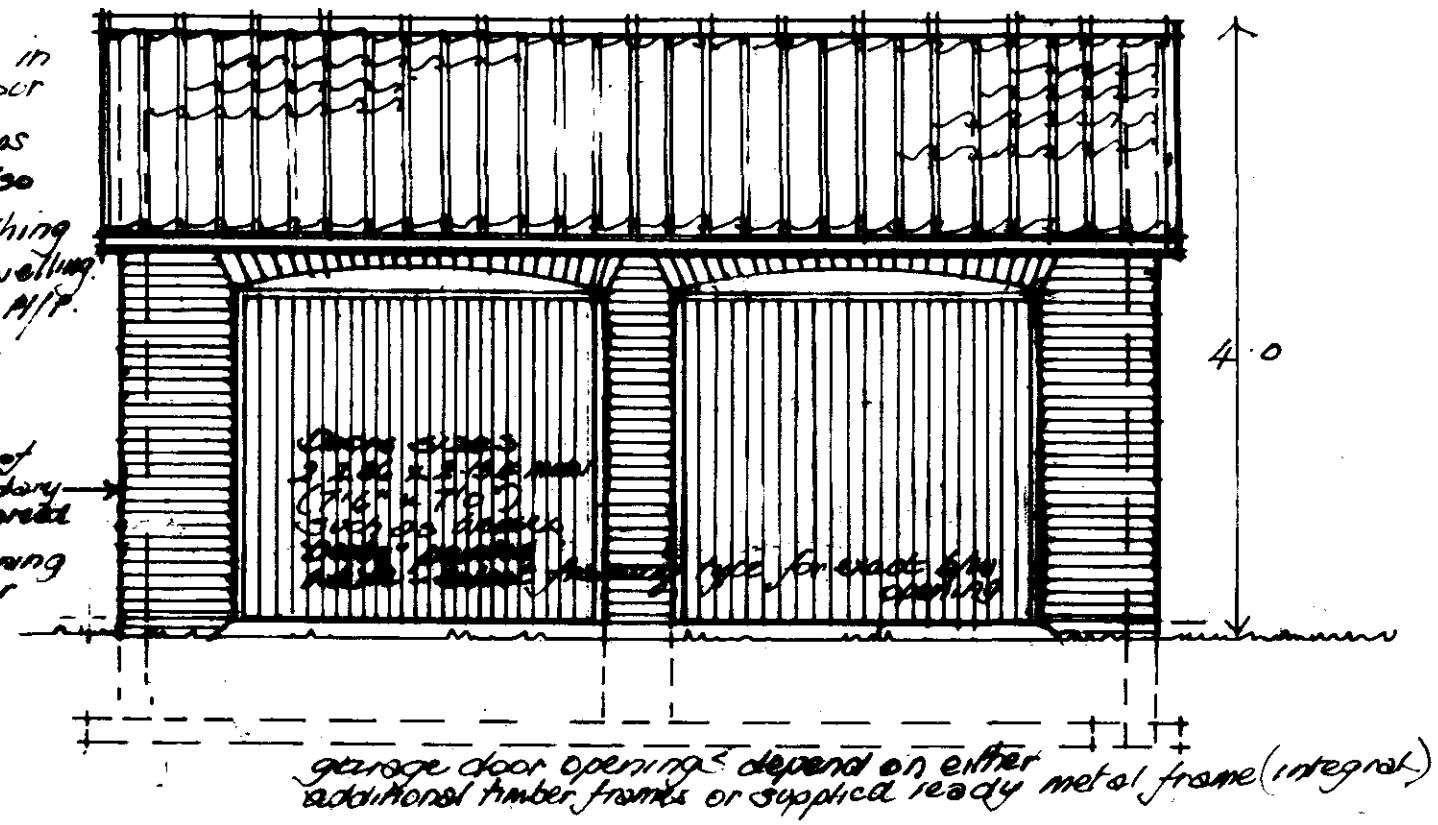

• SIDE ELEVATION to garden •

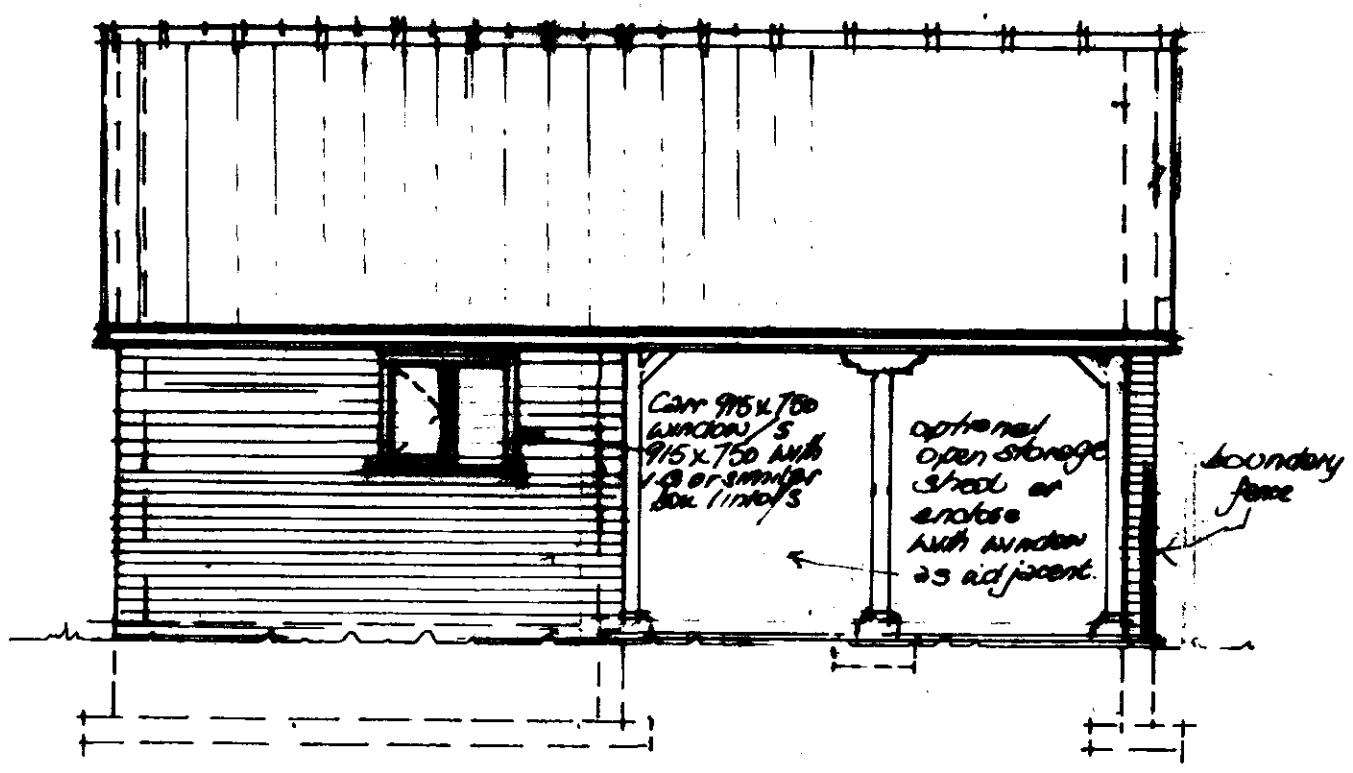

REAR ELEVATION showing option

FRONT ELEVATION facing house.

PROPOSED DOUBLE GARAGE for Mr. T. BROWN

33 WEST STREET • CROWLAND • Dwg. no: 12/200/2A.

Scale: 1:50 on A1 16 March 1999

M.E. CRESSWELL MCIAT. COLB.
ARCHITECTURAL DESIGN.
4 VICTORIA MEWS SPALDING PE11 1XL.

Amendment A
boundary windows options for open/closed storage.