
SOUTH HOLLAND DC
HOUSING & PLANNING
12 APR 1999
Ref 0359/99


64-76
£66-75 April



SOUTH HOLLAND DC
HOUSING & PLANNING
12 APR 1999
Ref: 0359/99

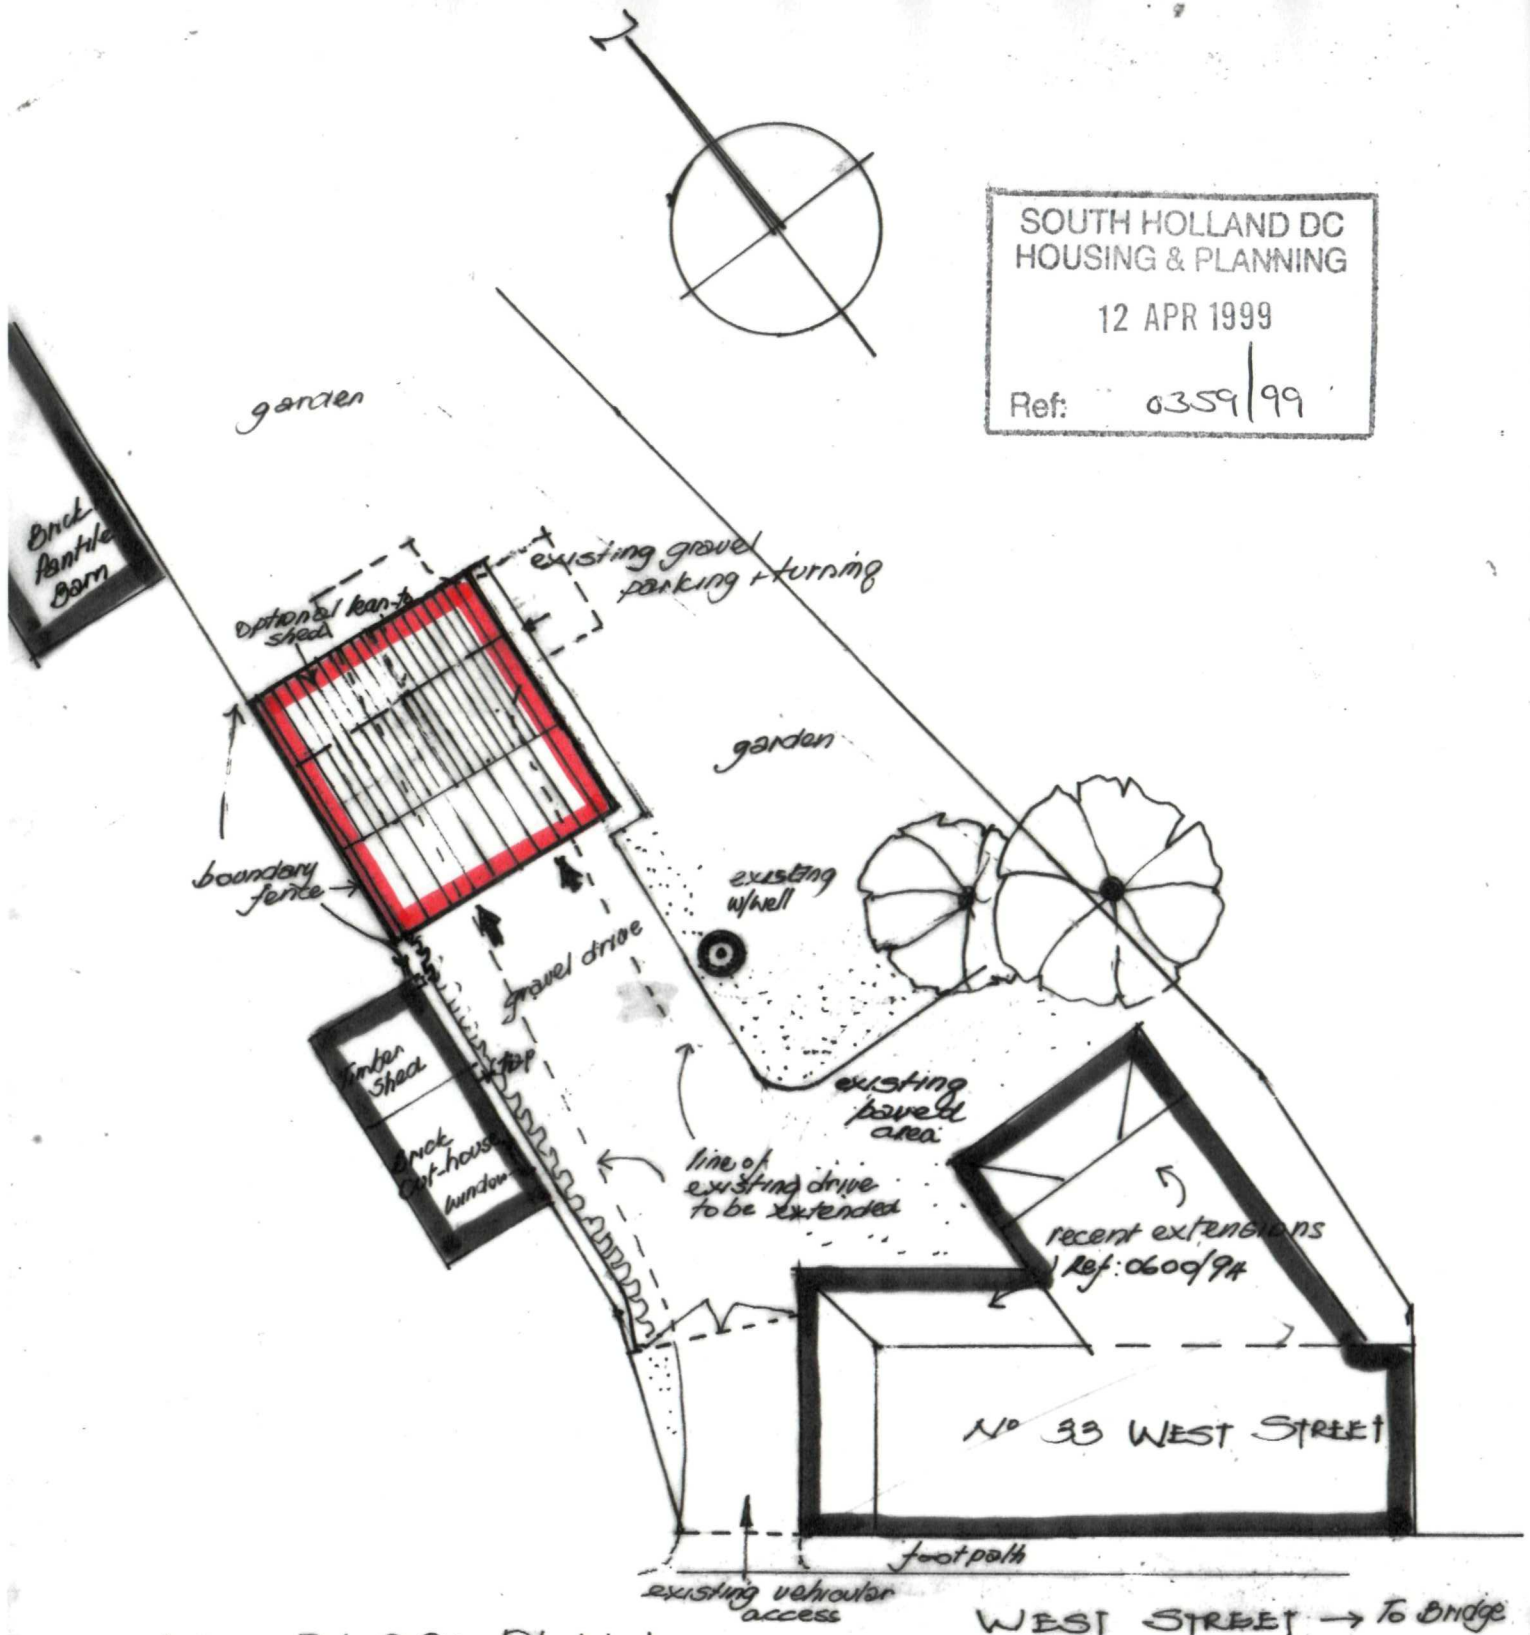


• 1:200 BLOCK PLAN •

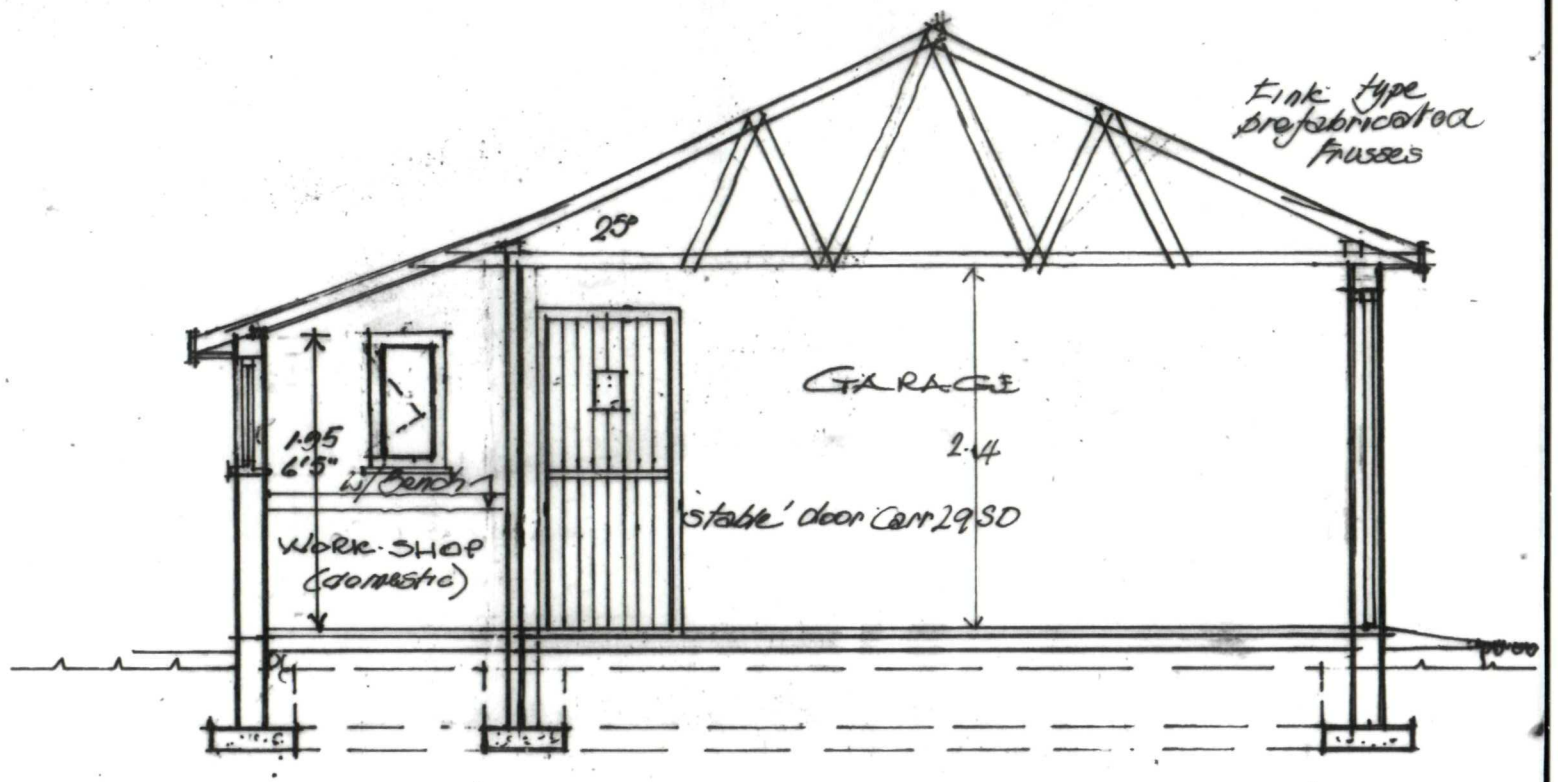



SECTION 1:50mm


# PROPOSED DOUBLE GARAGE at no. 93 WEST STREET • CROWLAND for Mr. T. BROWN

Scales: 1:100, 1:50 and 1:200 Date: 16 March 1999.
Drawing no: 12/200/1 A amended. (boundary part of structure) windows.

M. E. CREESWELL · ARCHITECTURAL DESIGN · MBIAT + CoIB
4 VICTORIA MEWS · SPALDING · LINCS · PE11 1XL. Tel: 01775 723656

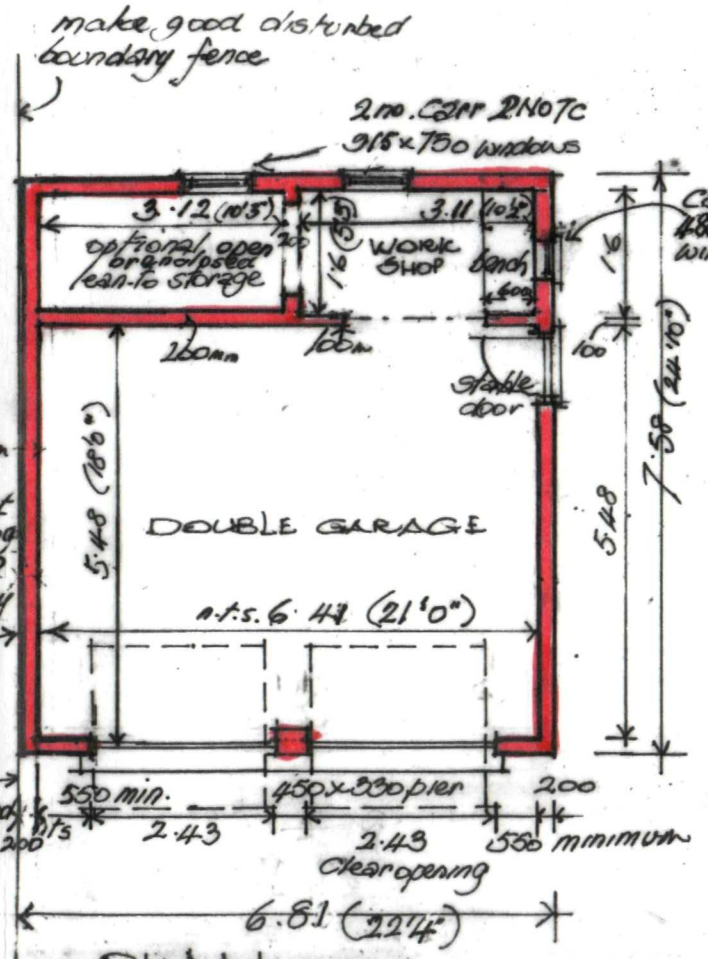


PLAN

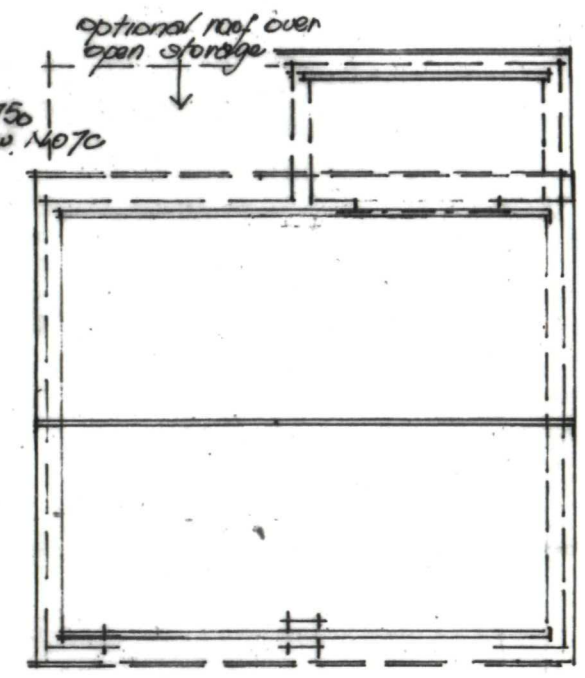


ROOF PLAN Scale: 1:100