



P:\Projects\900-999\967 Gravitat Ltd\967 1 Peterborough Road, Crowland\CAD Files\00-RDC Drawings\Current\524099-309631-29-03-10.dwg, 31/03/2010 12:31:33, DWG To PDF.pc3



Reproduced from Ordnance Survey Map with the permission  
of the controller of HM Stationery Office.  
Crown Copyright reserved  
Robert Doughty Consultancy Licence No. 100010613

| Rev.                                        | By                     | Notes       | Date |
|---------------------------------------------|------------------------|-------------|------|
| <b>rdc</b><br>Robert Doughty<br>Consultancy |                        |             |      |
| Client:<br>GRAVITAT LTD                     |                        |             |      |
| Project:<br>Peterborough Road, Crowland.    |                        |             |      |
| Drawing title:<br>Existing Site Layout      |                        |             |      |
| Drawing No.<br>967 / 01 / E01               | Rev.                   | Drawn<br>GJ |      |
| Scale<br>1 : 500                            | Date<br>31 / 03 / 2010 | Checked     |      |

All measurements should be checked against on site conditions and any discrepancies should be brought to the attention of the Robert Doughty Consultancy.

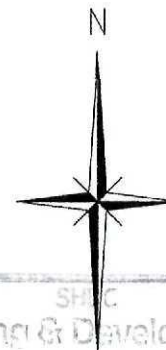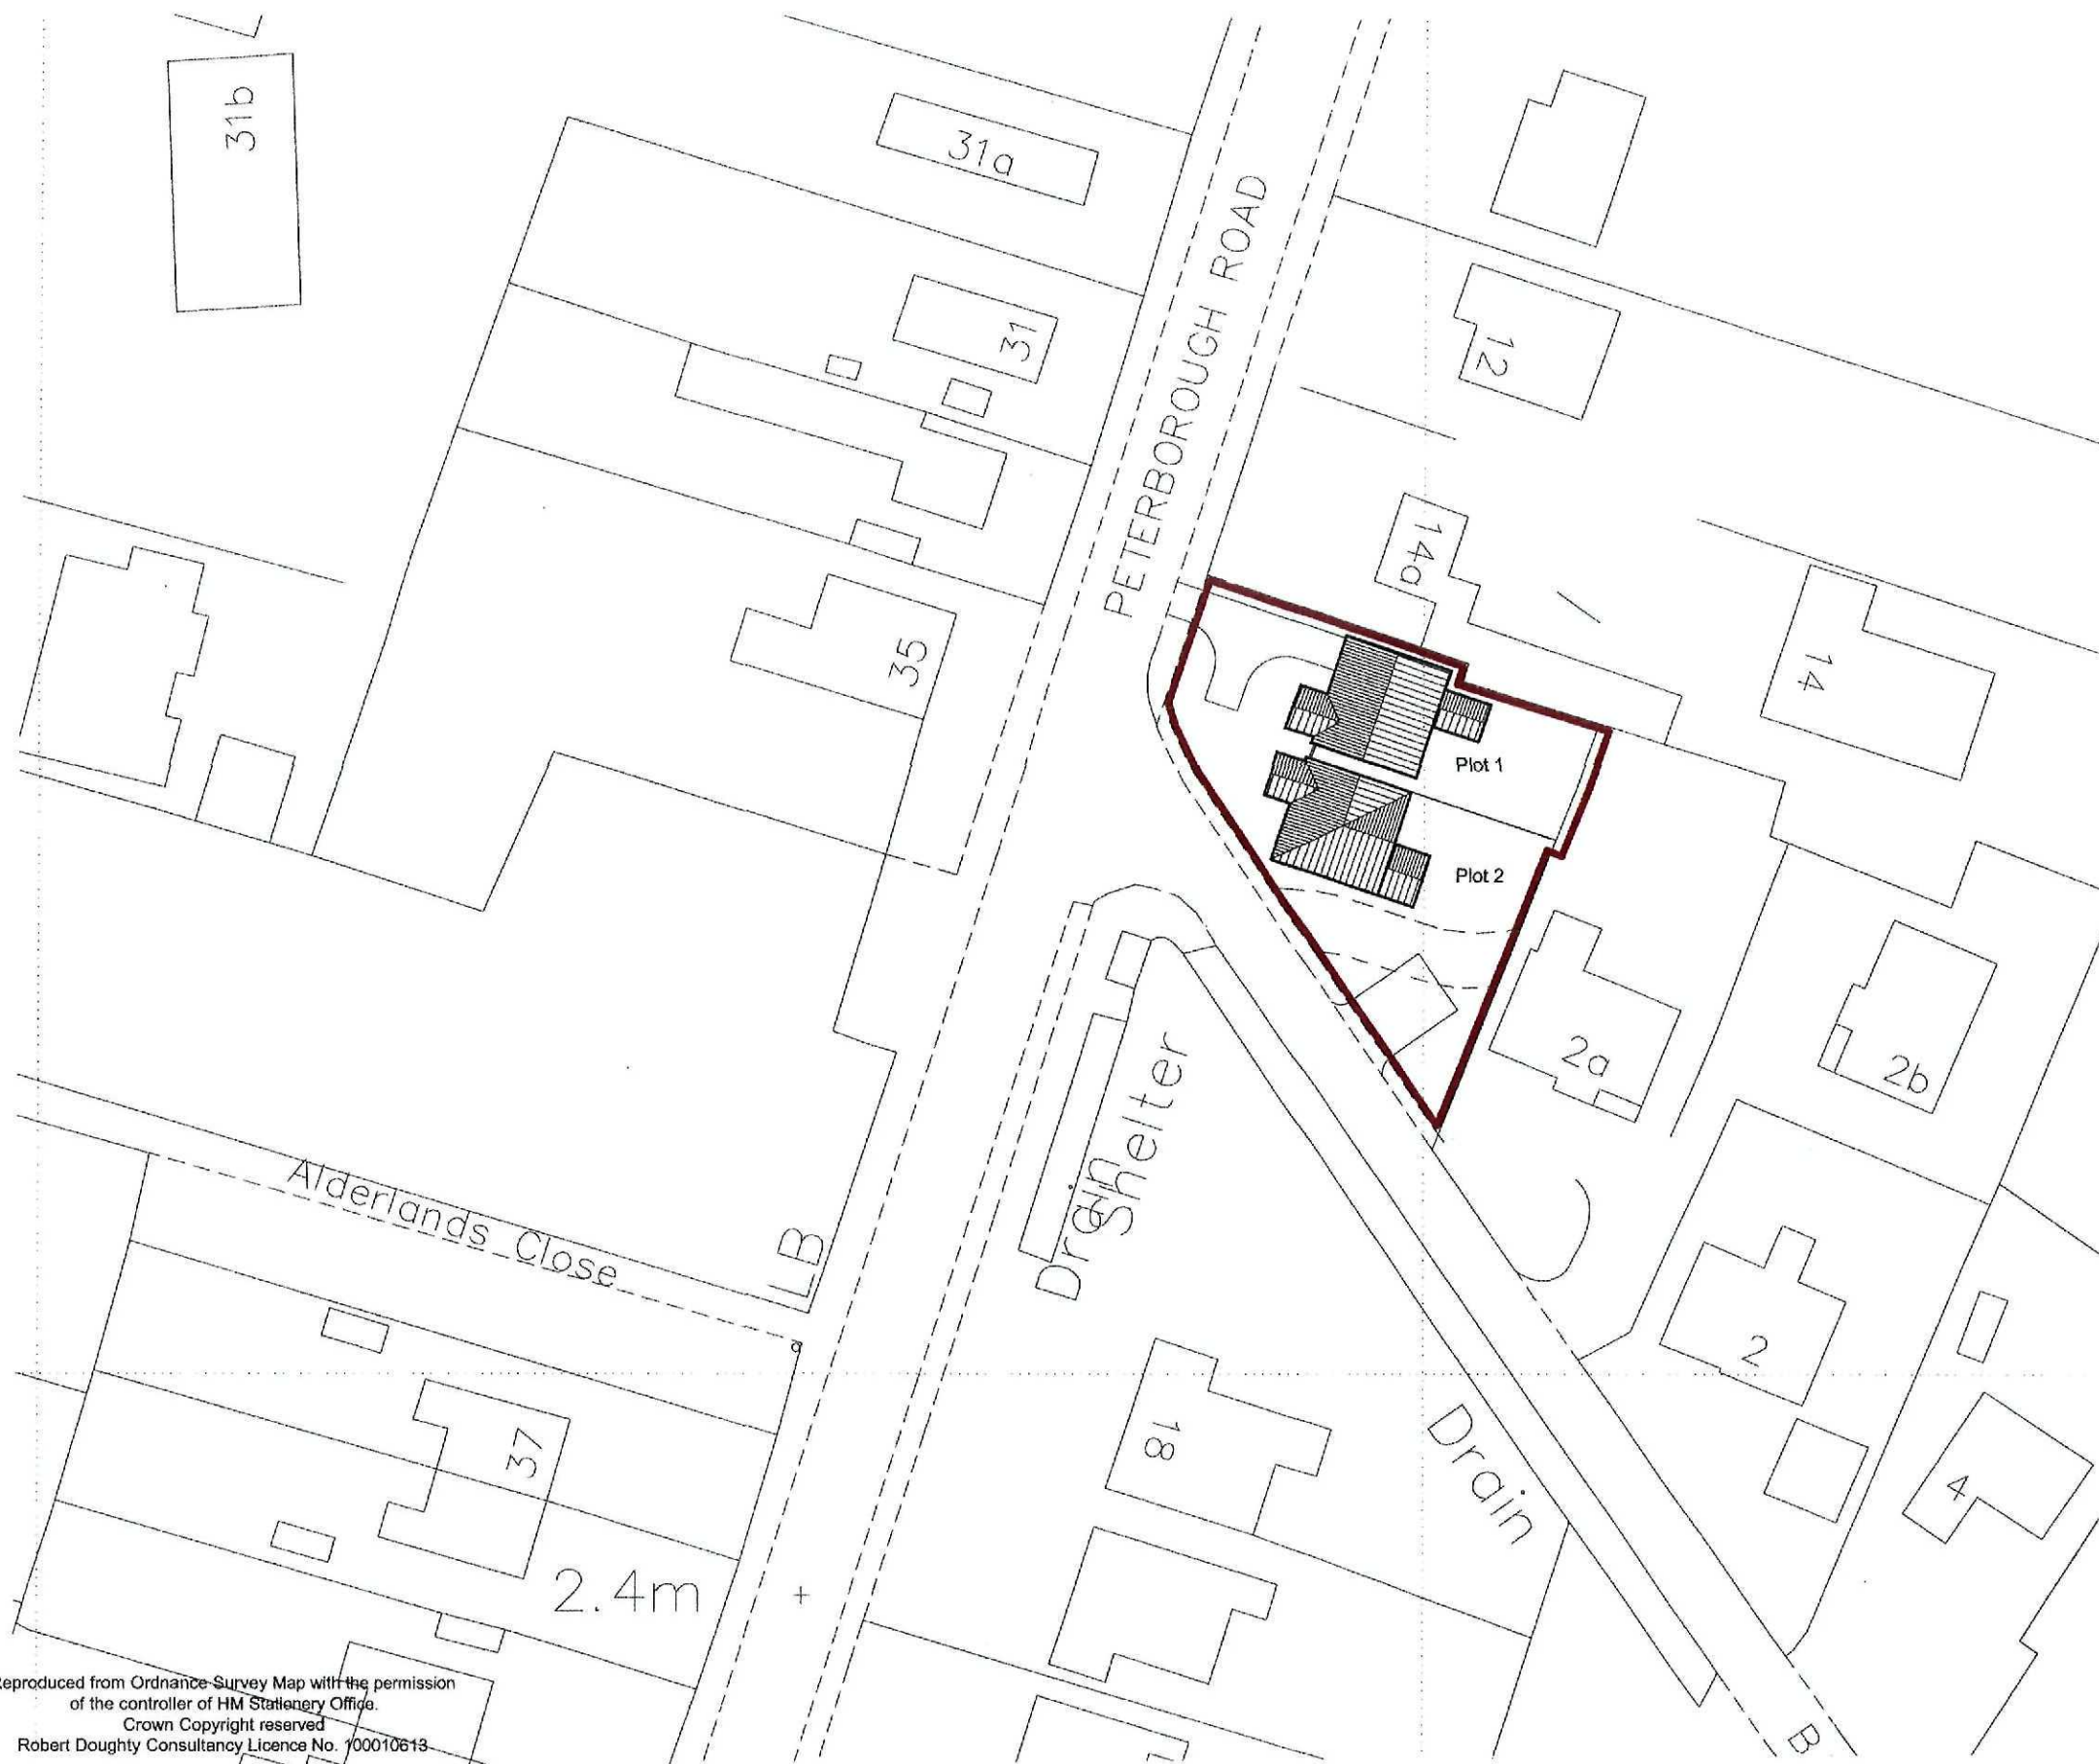

SHC  
Planning & Development  
04 MAY 2010  
Ref: 0362-10

|   |    |                                   |        |
|---|----|-----------------------------------|--------|
| A | GJ | Design amendments to PCC comments | 8/4/10 |
|---|----|-----------------------------------|--------|

| Rev. | By | Notes | Date |
|------|----|-------|------|
|------|----|-------|------|

**rdc**

Robert Doughty  
Consultancy

32 High Street, Helpingham  
© Steaford, Lincolnshire NG34 0RA  
Tel: 01529 421646  
Fax: 01529 421358  
Email: admin@rdc-landplan.co.uk  
Web: www.rdc-landplan.co.uk

Client:  
GRAVITAT LTD

Project:  
Peterborough Road, Crowland.

Drawing title:  
Proposed Site Layout

Drawing No.  
967 / 01 / P01

Rev.  
A

Drawn  
GJ

Scale  
1 : 500

Date  
31 / 03 / 2010

Checked

Reproduced from Ordnance Survey Map with the permission  
of the controller of HM Stationery Office.  
Crown Copyright reserved  
Robert Doughty Consultancy Licence No. 700010613

All measurements should be checked against on site conditions and any discrepancies should be brought to the attention of the Robert Doughty Consultancy.