
NOTES

1. All discrepencies to be referred to the Architect before commencing.
2. This drawing is copyright.

Crown Copyright and database rights 2023. OS 100031961 National Map Centre. Purchased 06/04/2023 1 year licence.

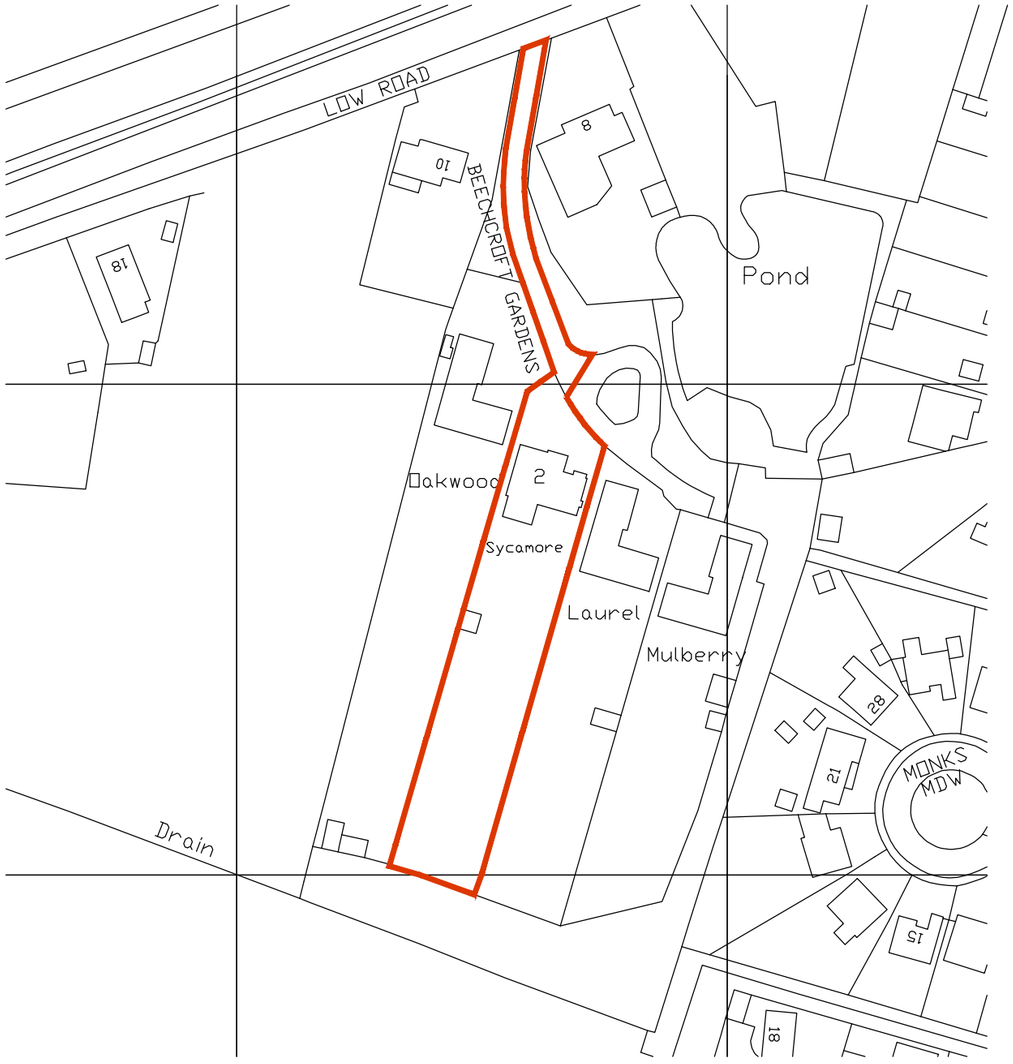

Scale

0 5m 10m 25m 50m 100m

North

Scott I Whight
Architects and Development Consultants
14 Sugar Way, Peterborough, PE2 9RL
Tel: 01733 834719
E-Mail: scottwhight@btinternet.com
Scott Whight Ltd. Registered in England. Company Registration No: 6348049

Client: Mr and Mrs Coates		Project: Extension and alterations at 'Sycamore House' 2 Beechcroft Gardens Lincs		
Drawing: Location Plan				
Date: November 2022	Scale: 1:1250 @ A3	Project No.: 531	Drawing No.: -	Revision: -