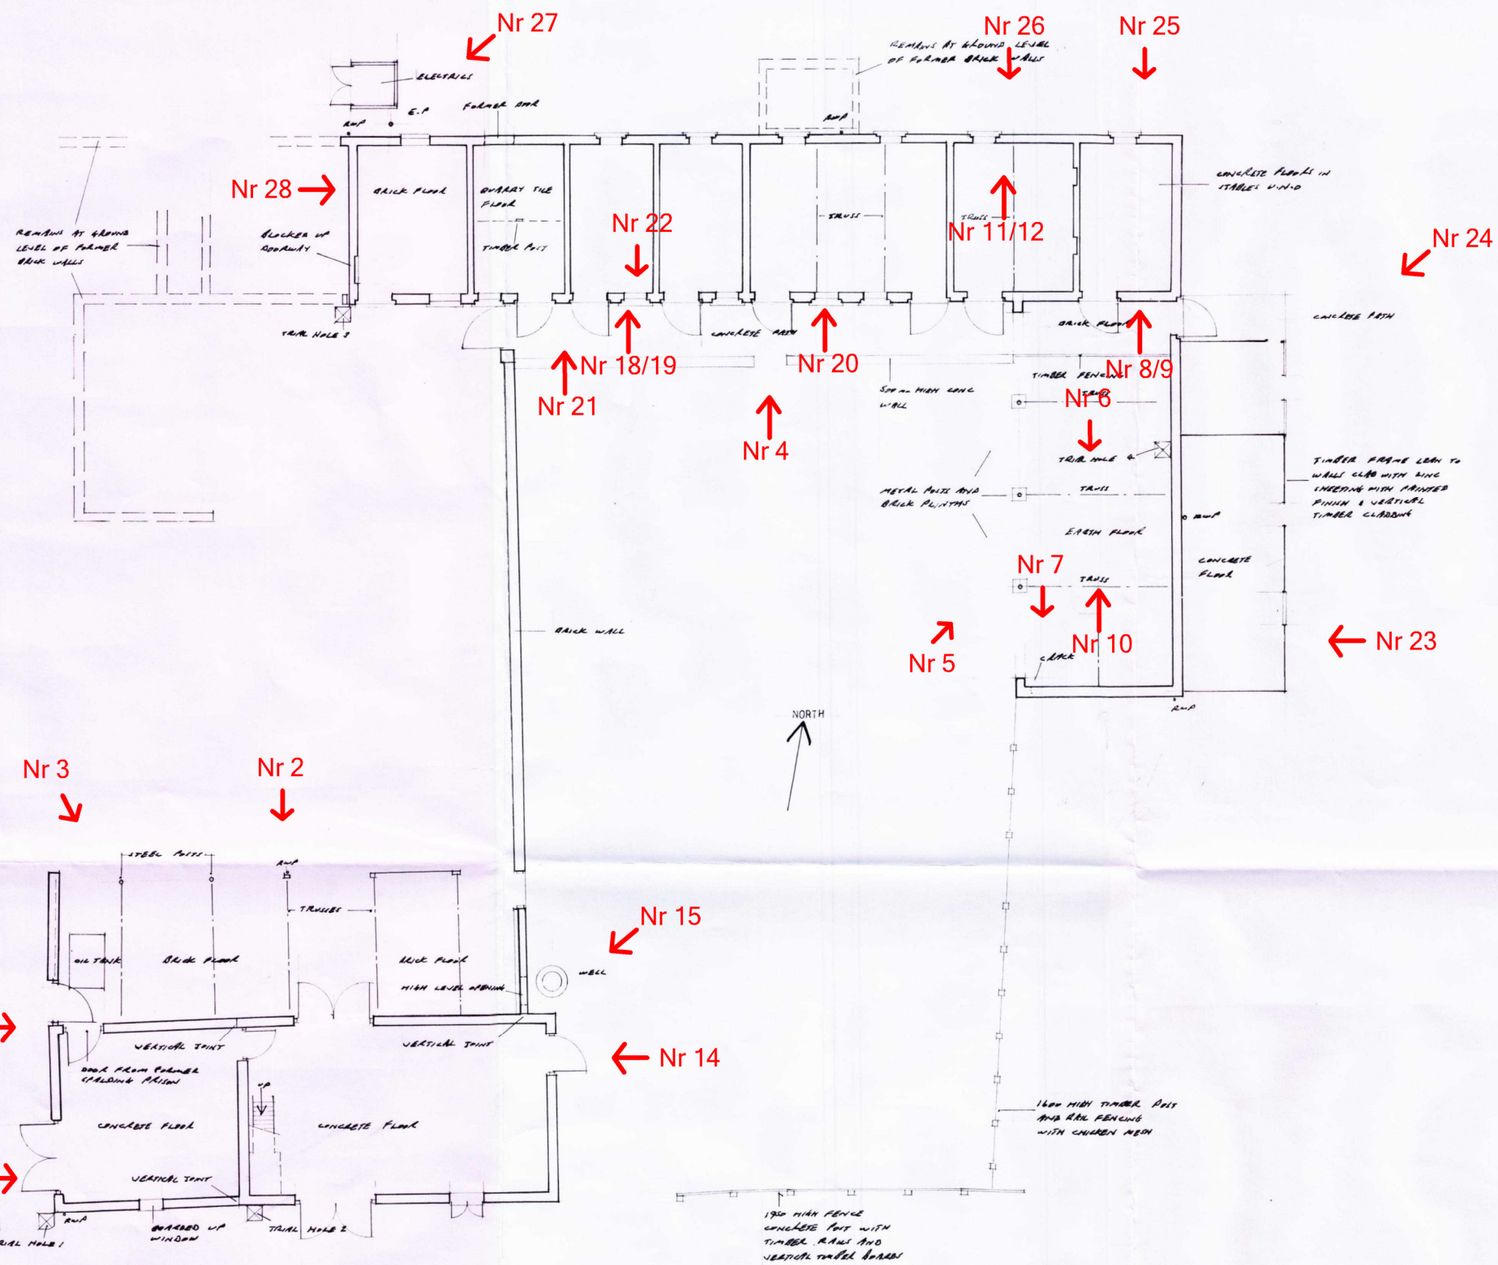


Contractor To Check All Dimensions On Site Before Work Commences.

Rev.	Date.	Init.	Revision Details.

R. BOOR DRAUGHTSMAN

26 Fengate
Moulton Chapel
Spalding
Lincolnshire
PE12 0XL

Phone & Fax:
01406 380279

Project.
MR & MRS A BRANTON.
PROPOSED CONVERSION OF CLOOT HOUSE BARN AND OUTBUILDINGS.

Drawing.
PLAN AS EXISTING

Scale.	Drawing. No.
AS SHOWN	3450-20
Drawn. RMB	
Date. NOV 2018	Rev.