


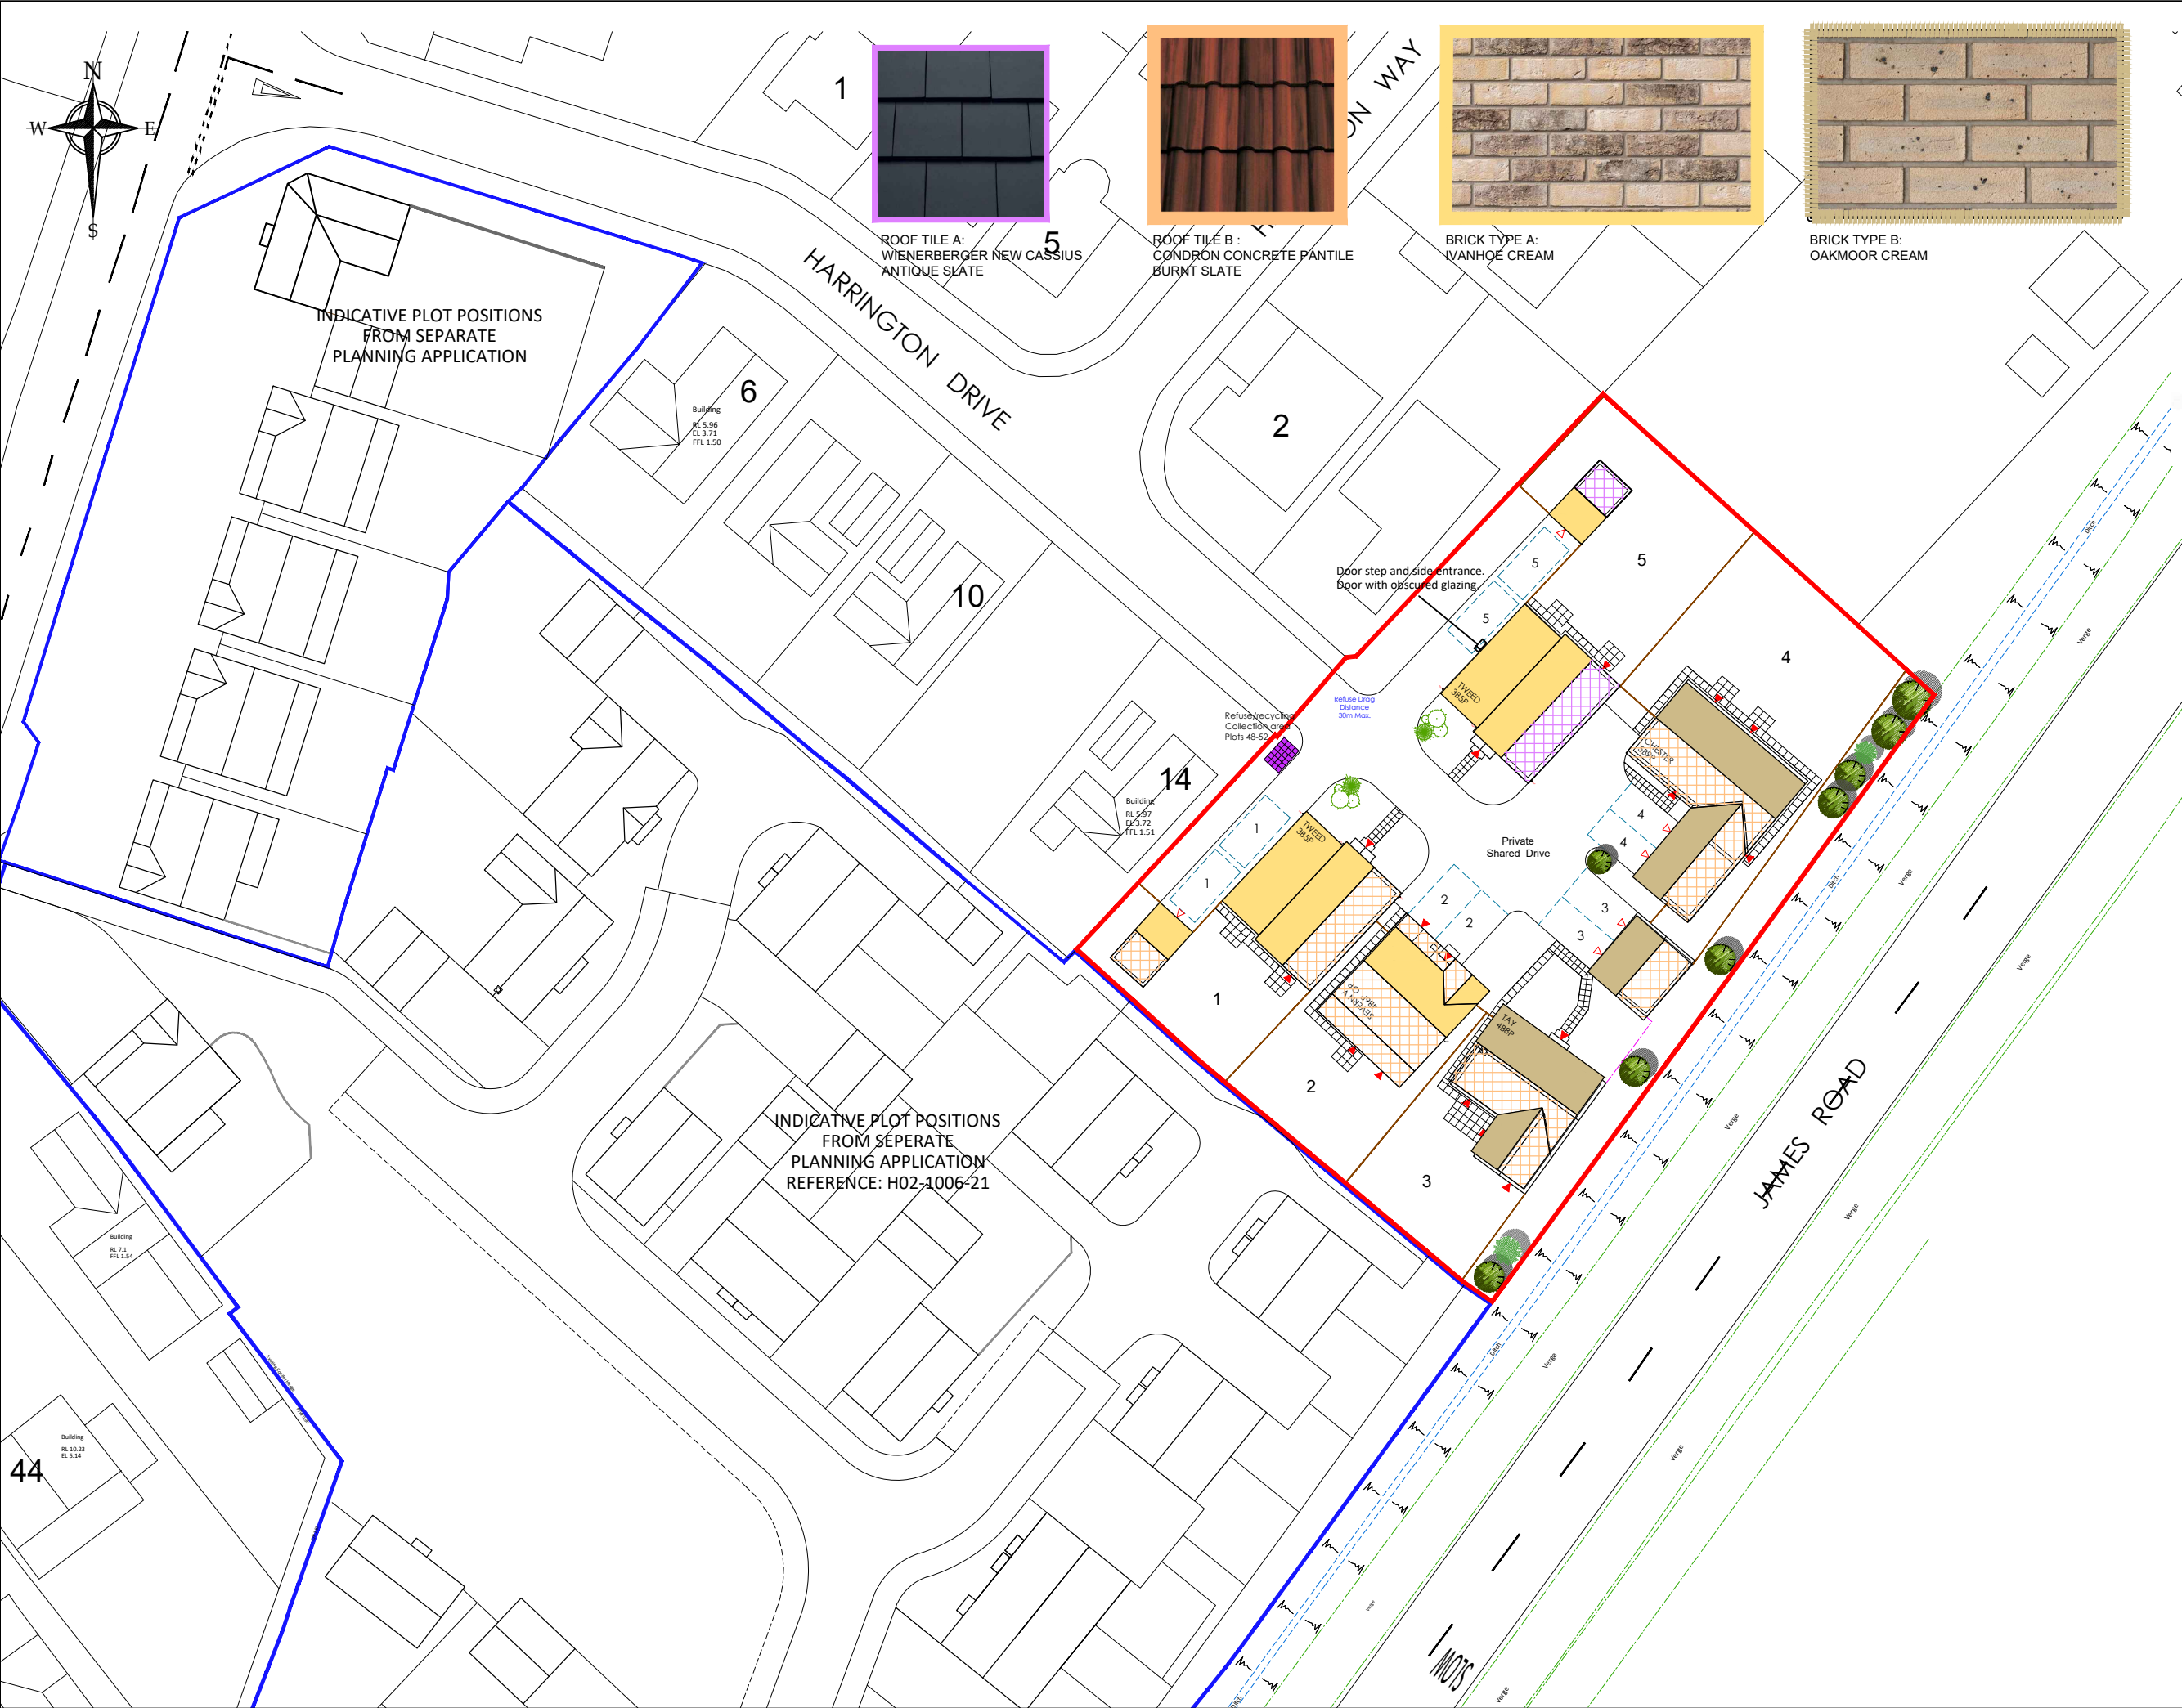

| LEGEND |                                                                              |
|--------|------------------------------------------------------------------------------|
|        | PRIVATE PATHS:<br>BUFF RIVEN PAVING SLABS                                    |
|        | METER BOXES:<br>RECESSED WHITE GRP                                           |
|        | RAINWATER GOODS:<br>HALF ROUND GUTTERS<br>68MM DIA. DOWN PIPES<br>BLACK UPVC |
|        | EXTRACT GRILLE:<br>BLACK UPVC                                                |
|        | WALL FLUE TERMINAL:<br>BLACK UPVC                                            |
|        | ROOF FLUE TERMINALS:<br>BLACK UPVC                                           |
|        | BRICK TYPE A:<br>IVANHOE CREAM                                               |
|        | BRICK TYPE B:<br>OAKMOOR CREAM                                               |
|        | ROOF TILE A:<br>WIENERBERGER NEW CASSIUS - ANTIQUE SLATE                     |
|        | ROOF TILE B:<br>CONDRON CONCRETE PANTILE BURNT SLATE                         |

|      |            |                                                     |
|------|------------|-----------------------------------------------------|
| G    | 11.04.2025 | Plot 52 Roof Tile Amended, Side Door and Step Added |
| F    | 12.06.2024 | Roof Tile and Brick Type A Amended                  |
| E    | 01.11.2023 | House Type Schedule Updated - Plot 2 revised        |
| D    | 21.12.2022 | Plots 1 and 5 amended                               |
| C    | 09.09.2022 | Plots 1 and 5 amended                               |
| B    | 25.07.2022 | Plot 5 amended                                      |
| A    | 05.05.2022 | Plot 1 and 5 changed to Bungalow to LA comments.    |
| Rev. | Date       | Description                                         |



1 Goodison Road, Lincs Gateway Business Park,  
Spalding, Lincs, PE12 6FY T: 01406 490590

PROJECT:

Proposed Residential  
Development at Land South of  
Harrington Drive, Crowland

DRAWING:

Material Schedule - Phase 3

SCALE: 1:500@A3

DATE: FEB.2022

DRAWING No: 132-MSL-20

DRAWN: GB

REVISION: G