

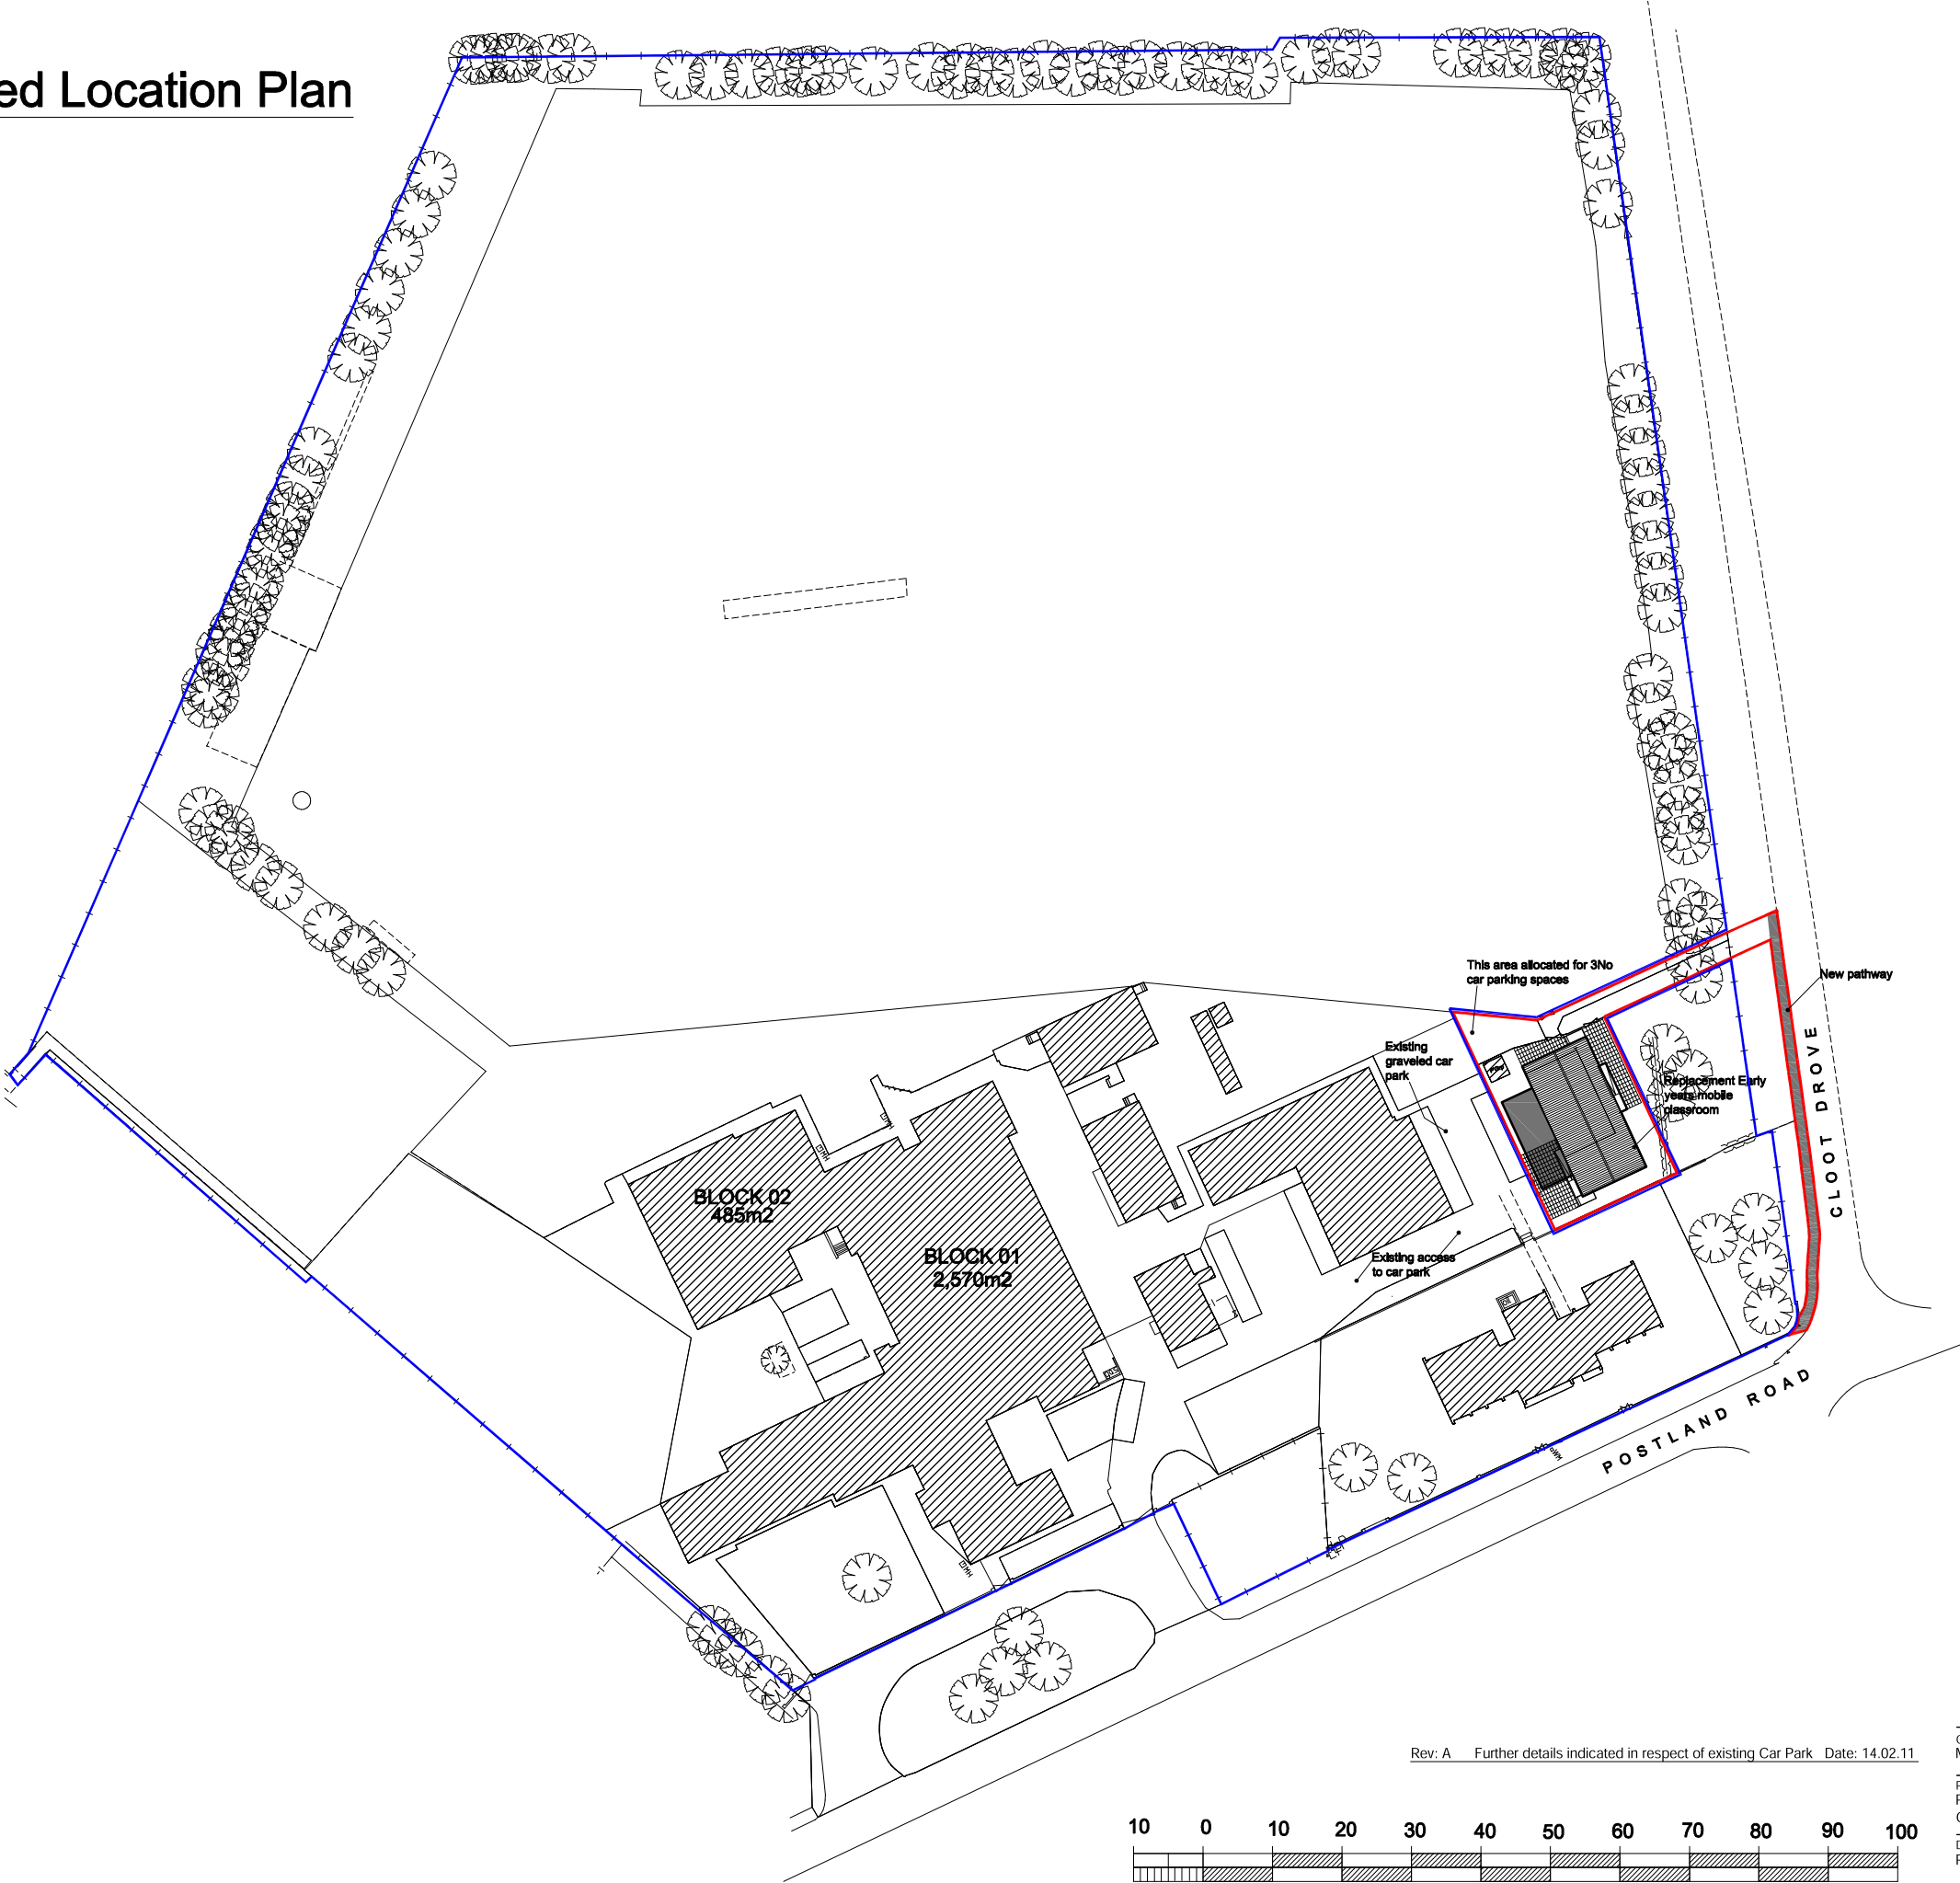


Proposed Location Plan

1:500

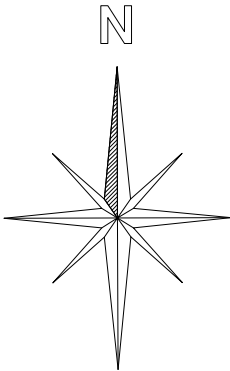

Rev: A Further details indicated in respect of existing Car Park Date: 14.02.11

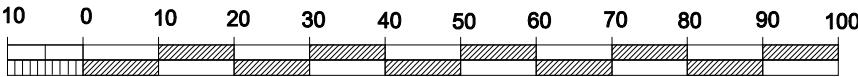

Client: Mouchel Business Services			
Project Title: Proposed Temporary Classroom at Crowland St. Guthlacs (EARLY YEARS)			
Drawing Title: Proposed Location Plan			
Scale: 1:500	Date: Dec 10	Drawn: SB	Checked: PR

PRELIMINARY		
Tillbridge Lane Sturton by Stow Lincoln LN1 2DS T: 01427 788837 E: design@gelder.co.uk W: www.gelder.co.uk		
Project No. MOU - 036	Drawing No. 005	Revision: A

