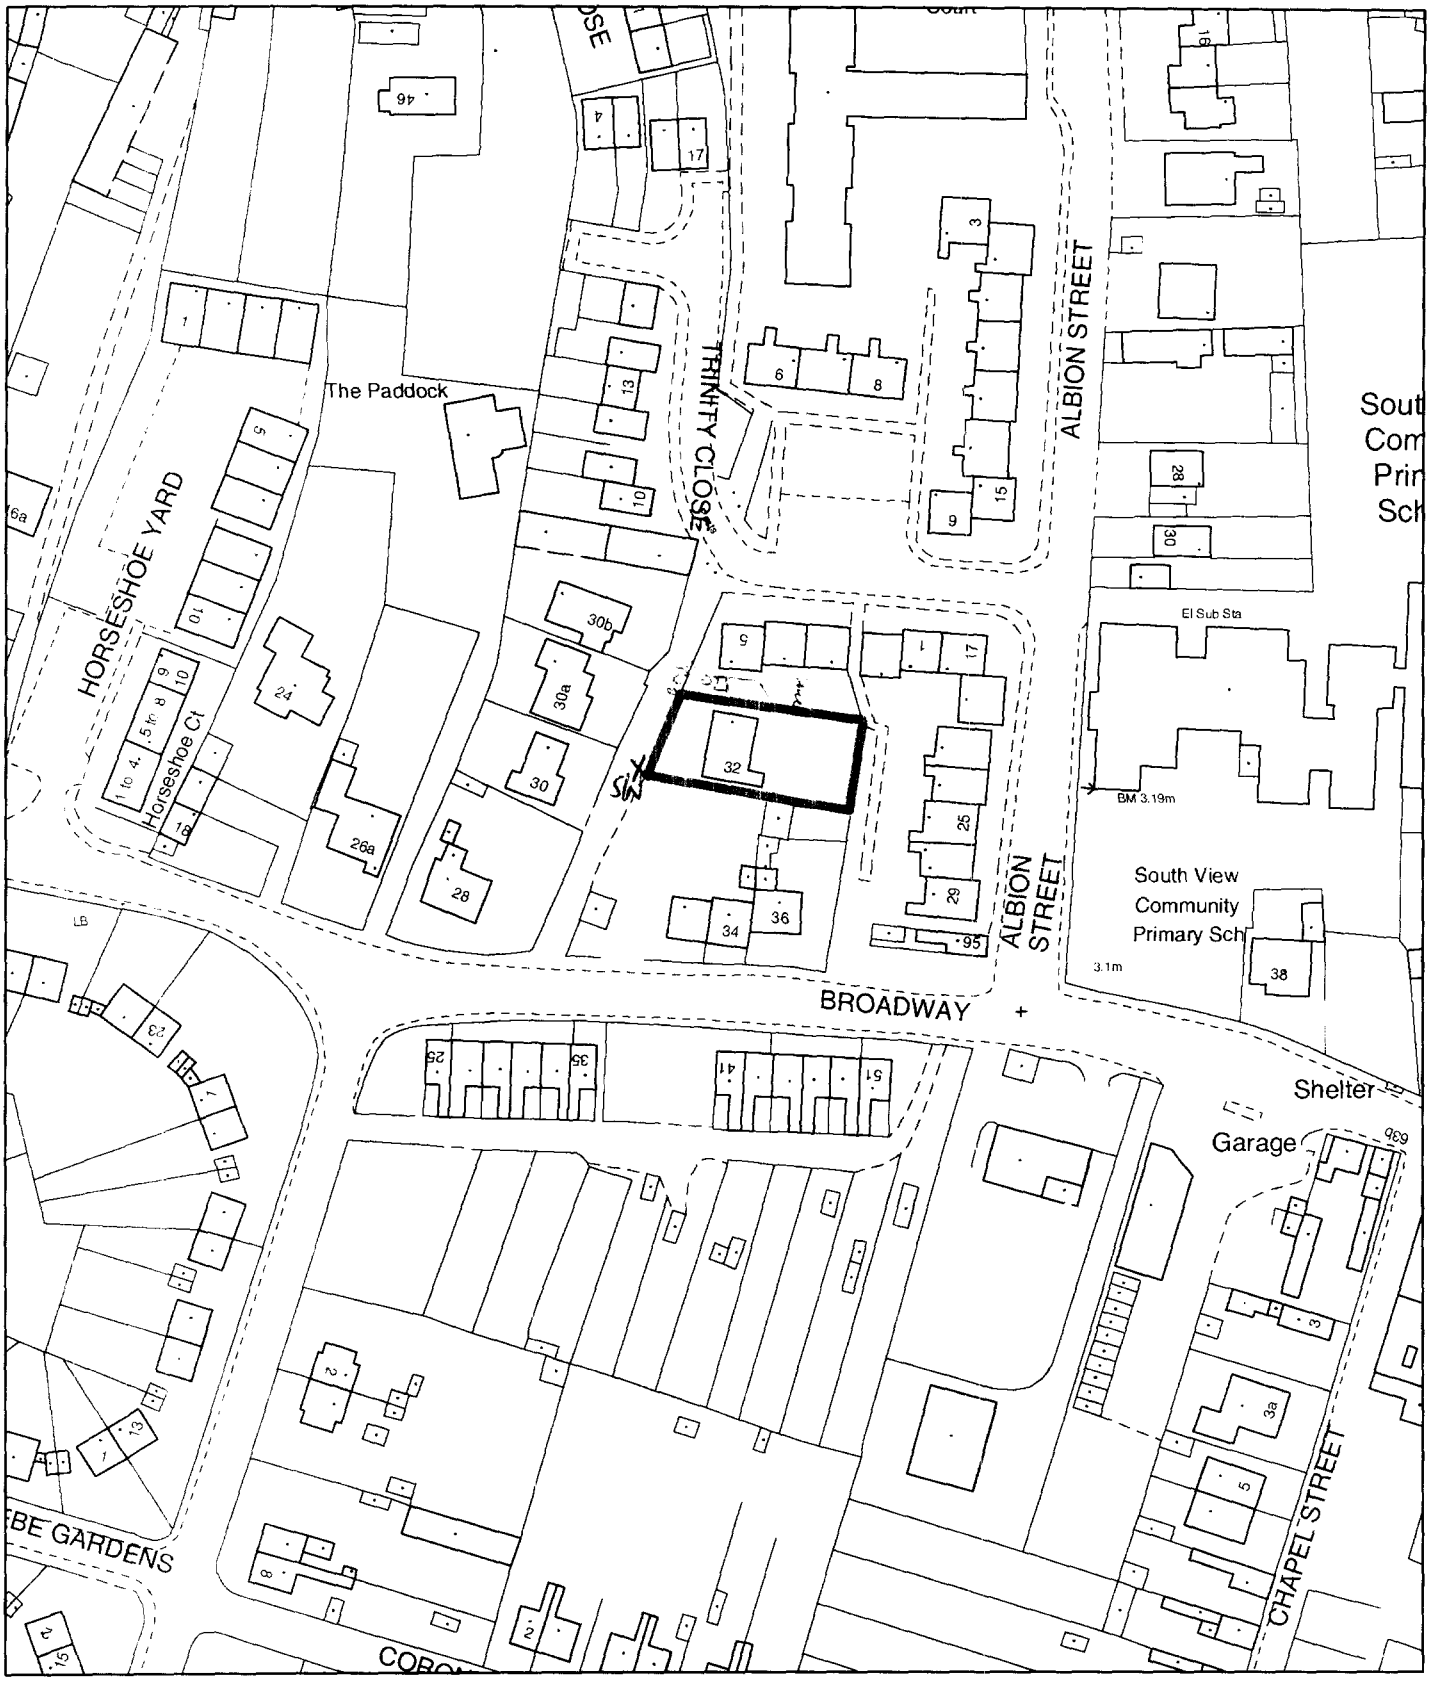


Planning Application Location Plan
Ward Member Notification


H02/0368/02

Scale: 1:1250


Planning and Development

Council Offices, Priory Road, Spalding, Lincolnshir

PLEASE DO NOT COPY THIS PLAN
This map is reproduced from Ordnance Survey material with permission of Ordnance Survey on behalf of Her Majesty's Stationery Office (c) Crown copyright. Unauthorised reproduction infringes Crown copyright and may lead to prosecution or civil

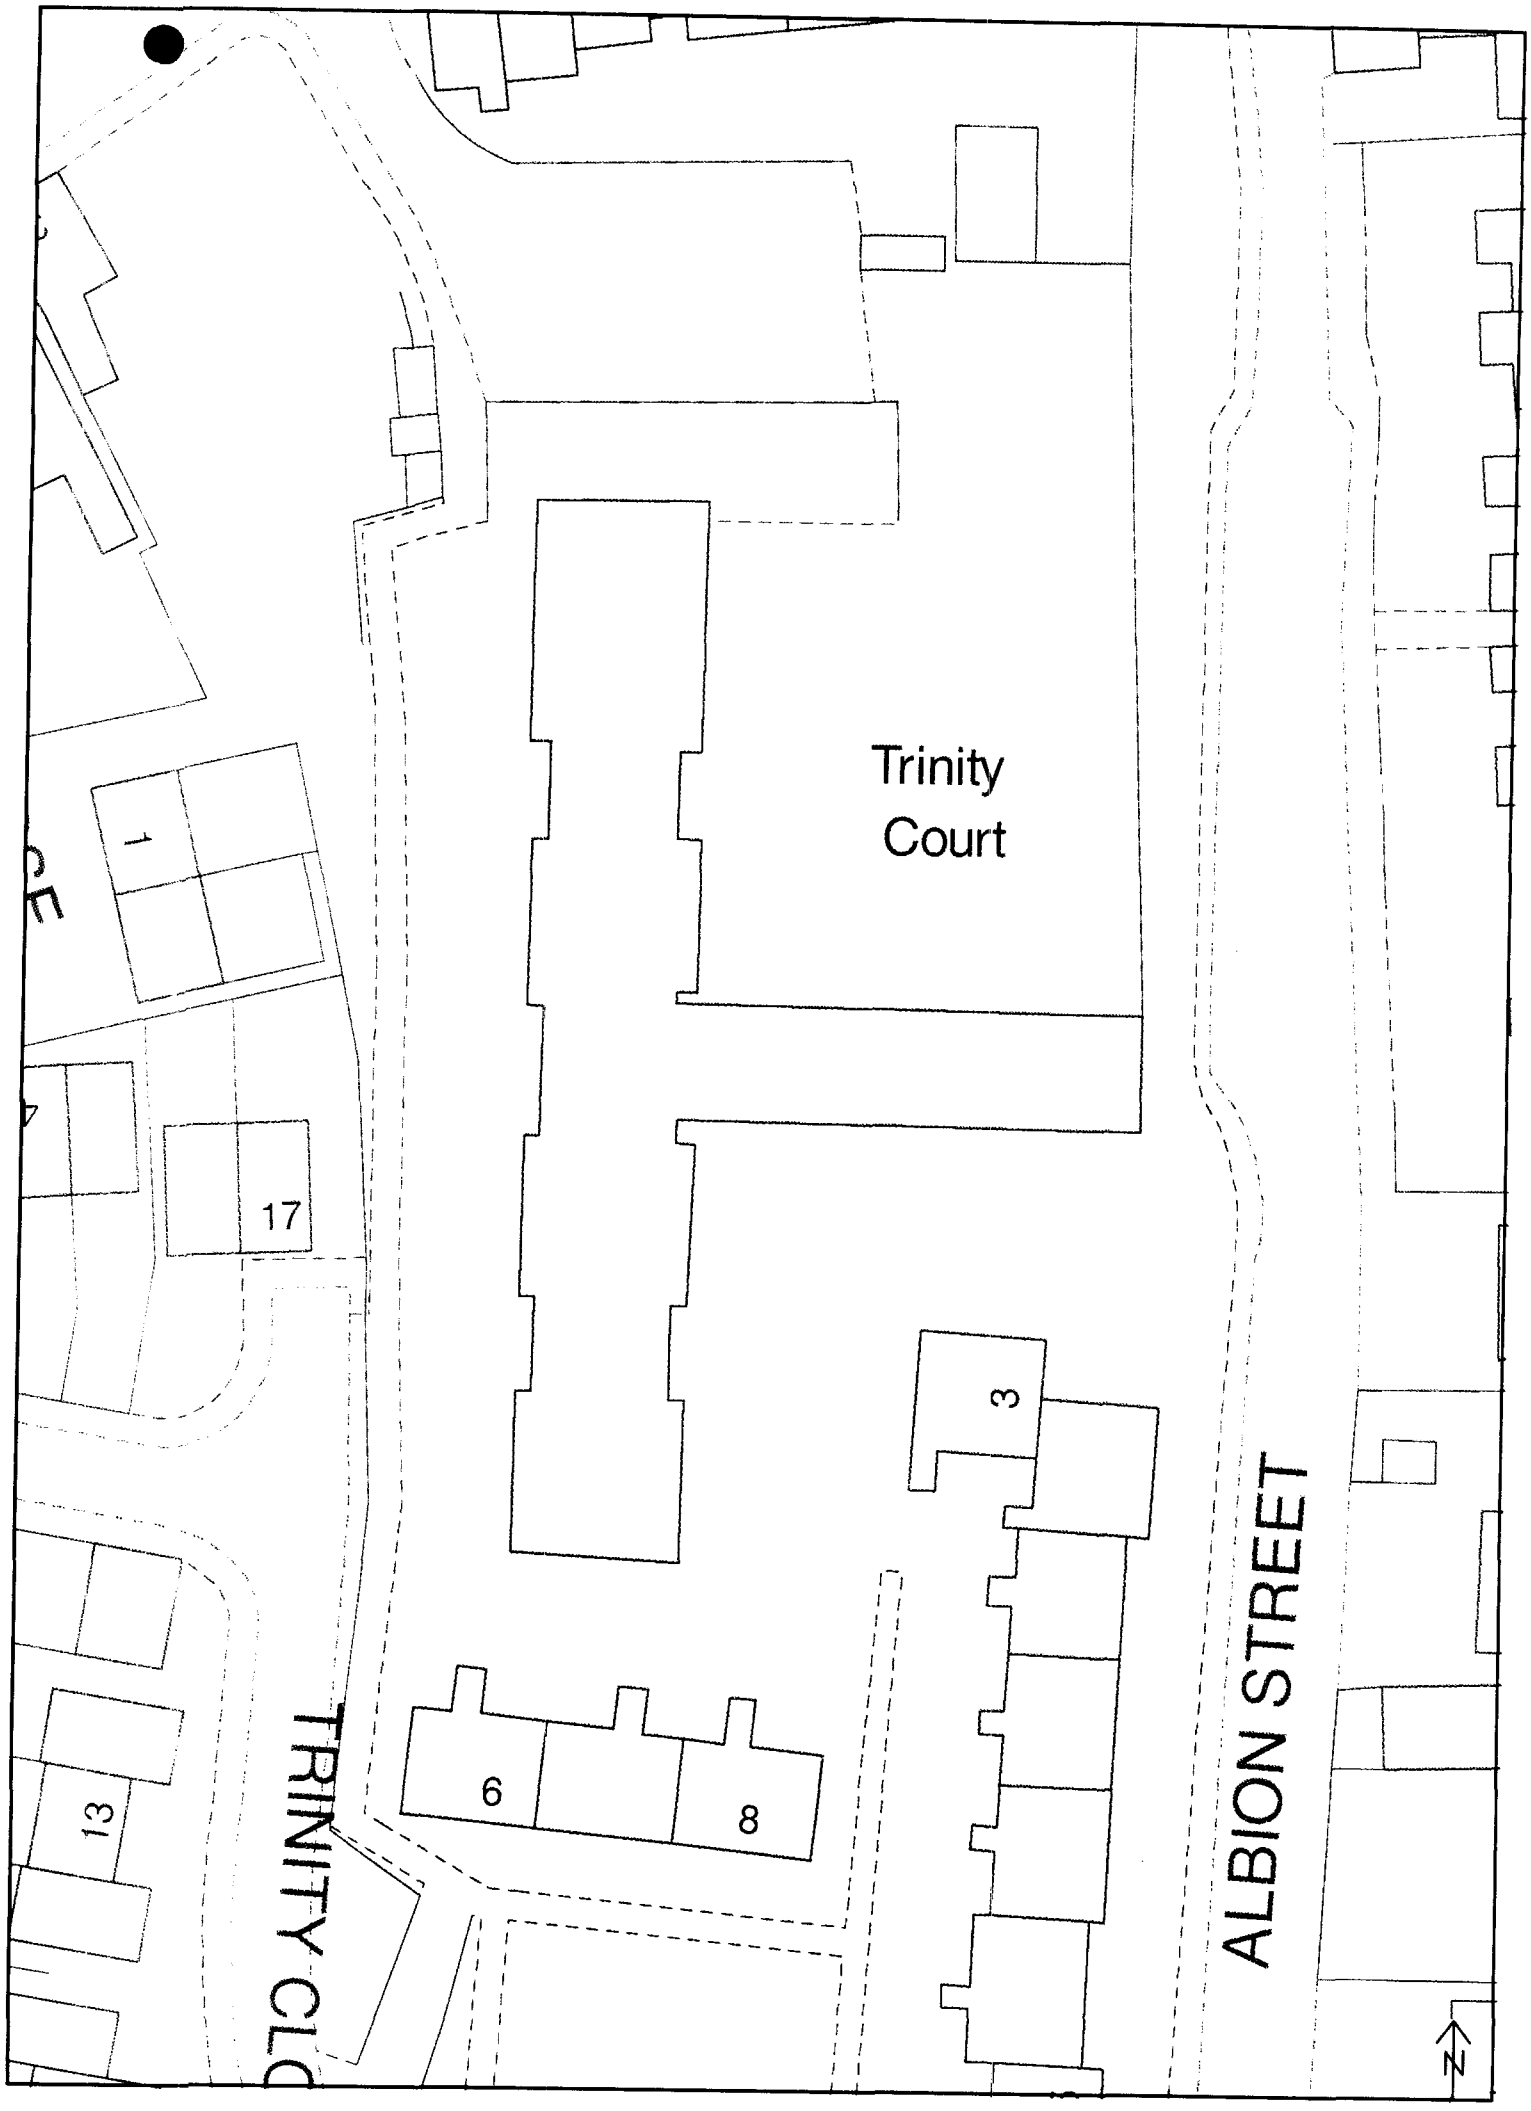

(c) Crown Copyright South Holland District Council LA 079413 2002 TF2310SE 1:500

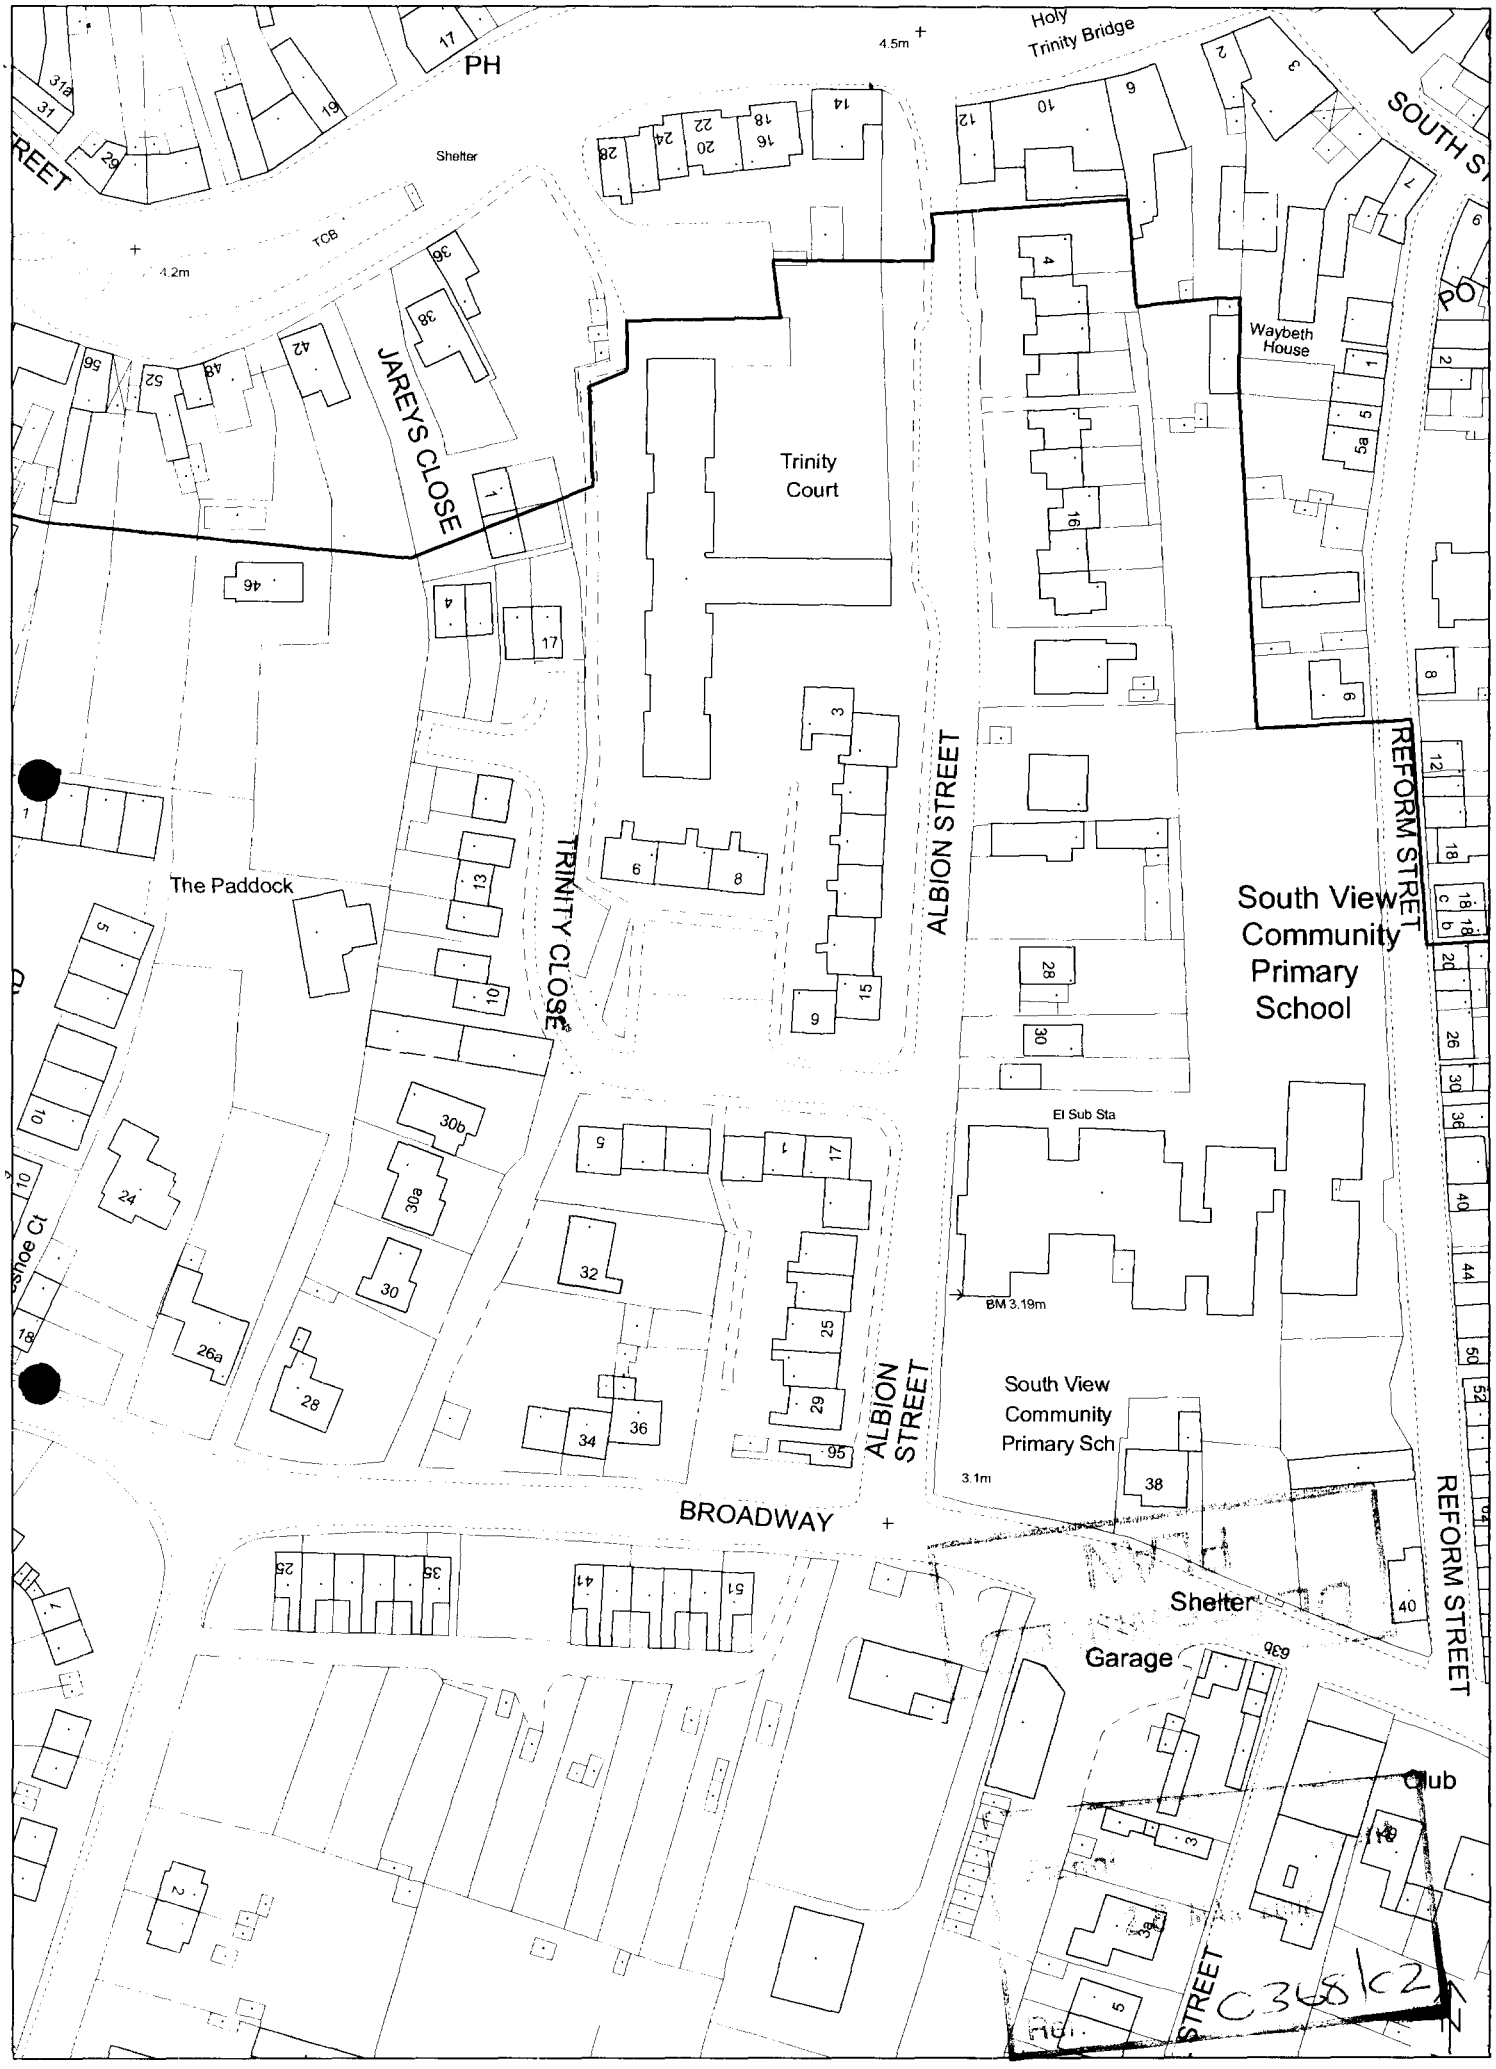

(c) Crown Copyright South Holland District Council LA 079413 2001 TF2310SE 1:1250