


Proposed Extensions to
Dwelling & Garage,at
32 Broadway, Crowland.
for Mr & Mrs P.Drury.
1-3 West St, Crowland.
Scale:1;100. Date: March,02.

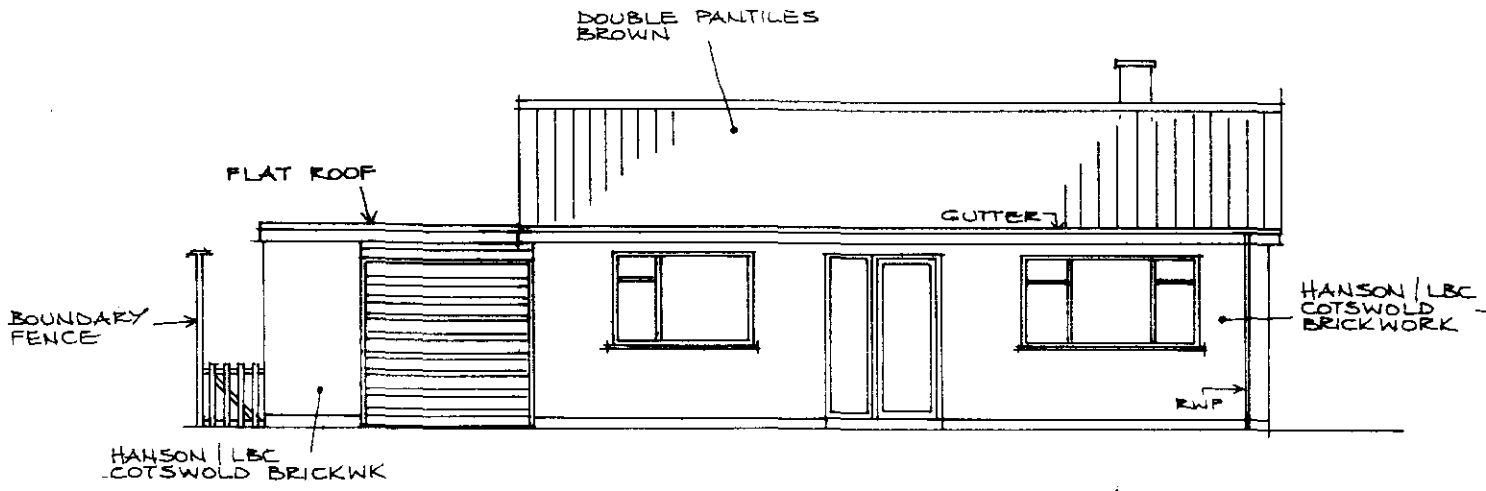


EXISTING FRONT ELEVATION 1:100

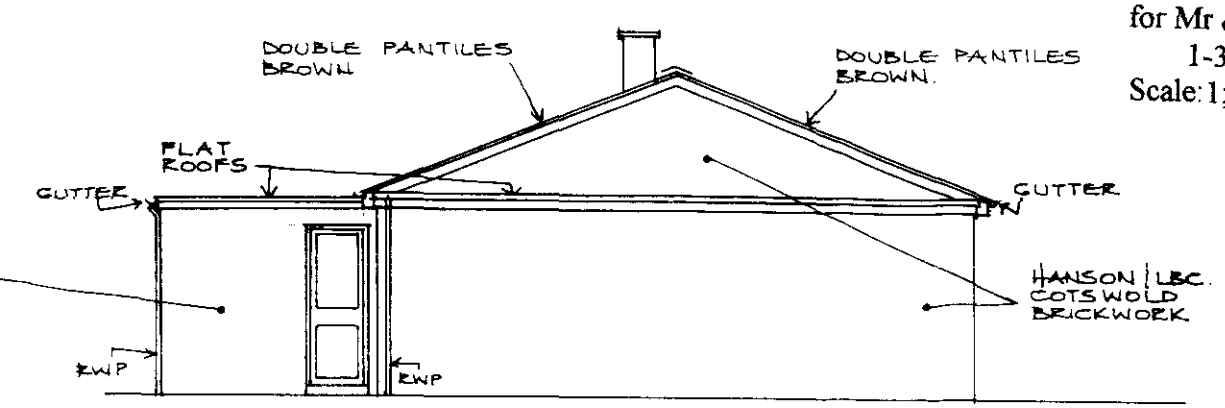

EXISTING SIDE ELEVATION 1:100

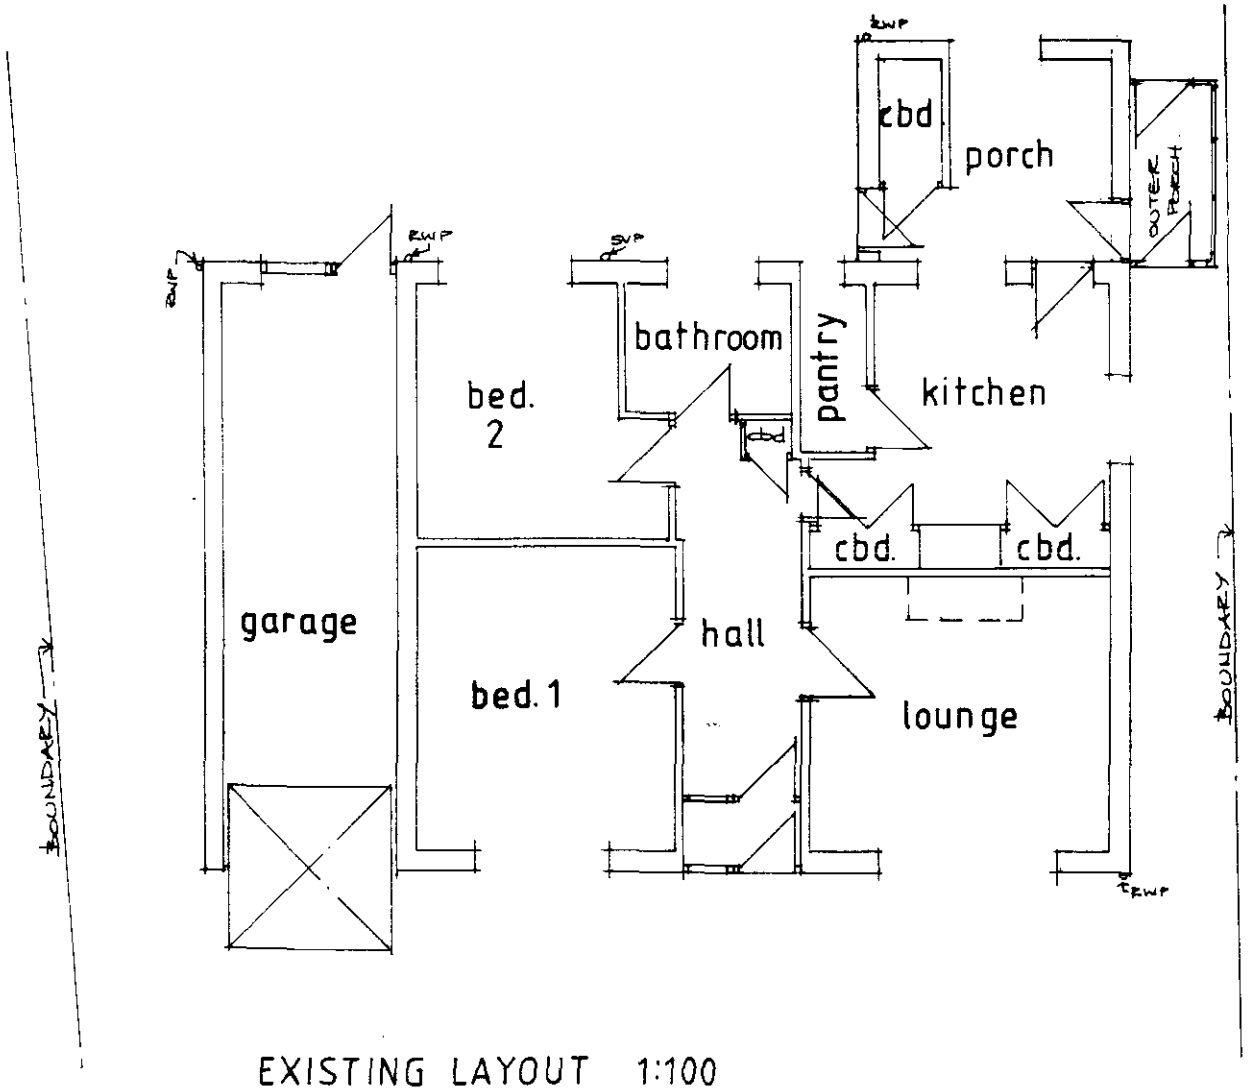


EXISTING LAYOUT 1:100

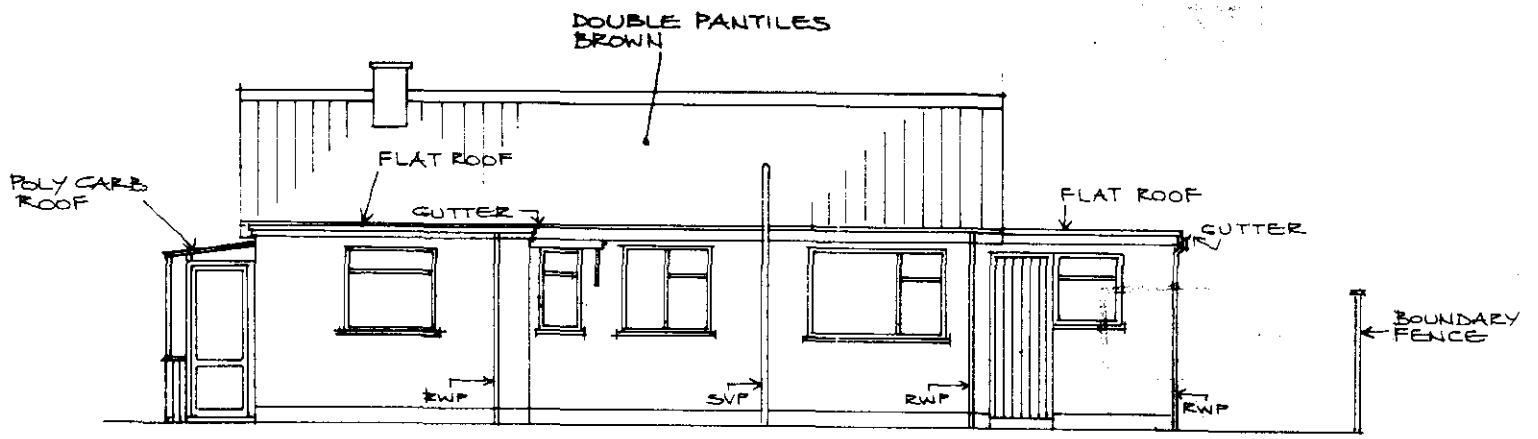

EXISTING REAR ELEVATION 1:100


SHDC
Development
28 MAR 2002
Ref 0365/02

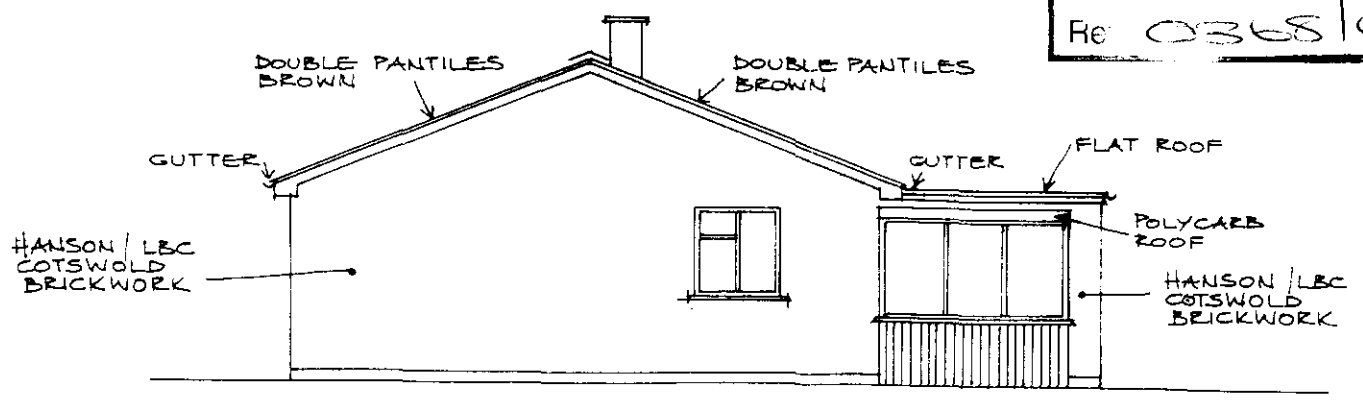


EXISTING SIDE ELEVATION 1:100

SUBJECT TO PLANNING &
BUILDING CONTROL APPROVAL.


SUBJECT TO PLANNING &
BUILDING CONTROL APPROVAL.

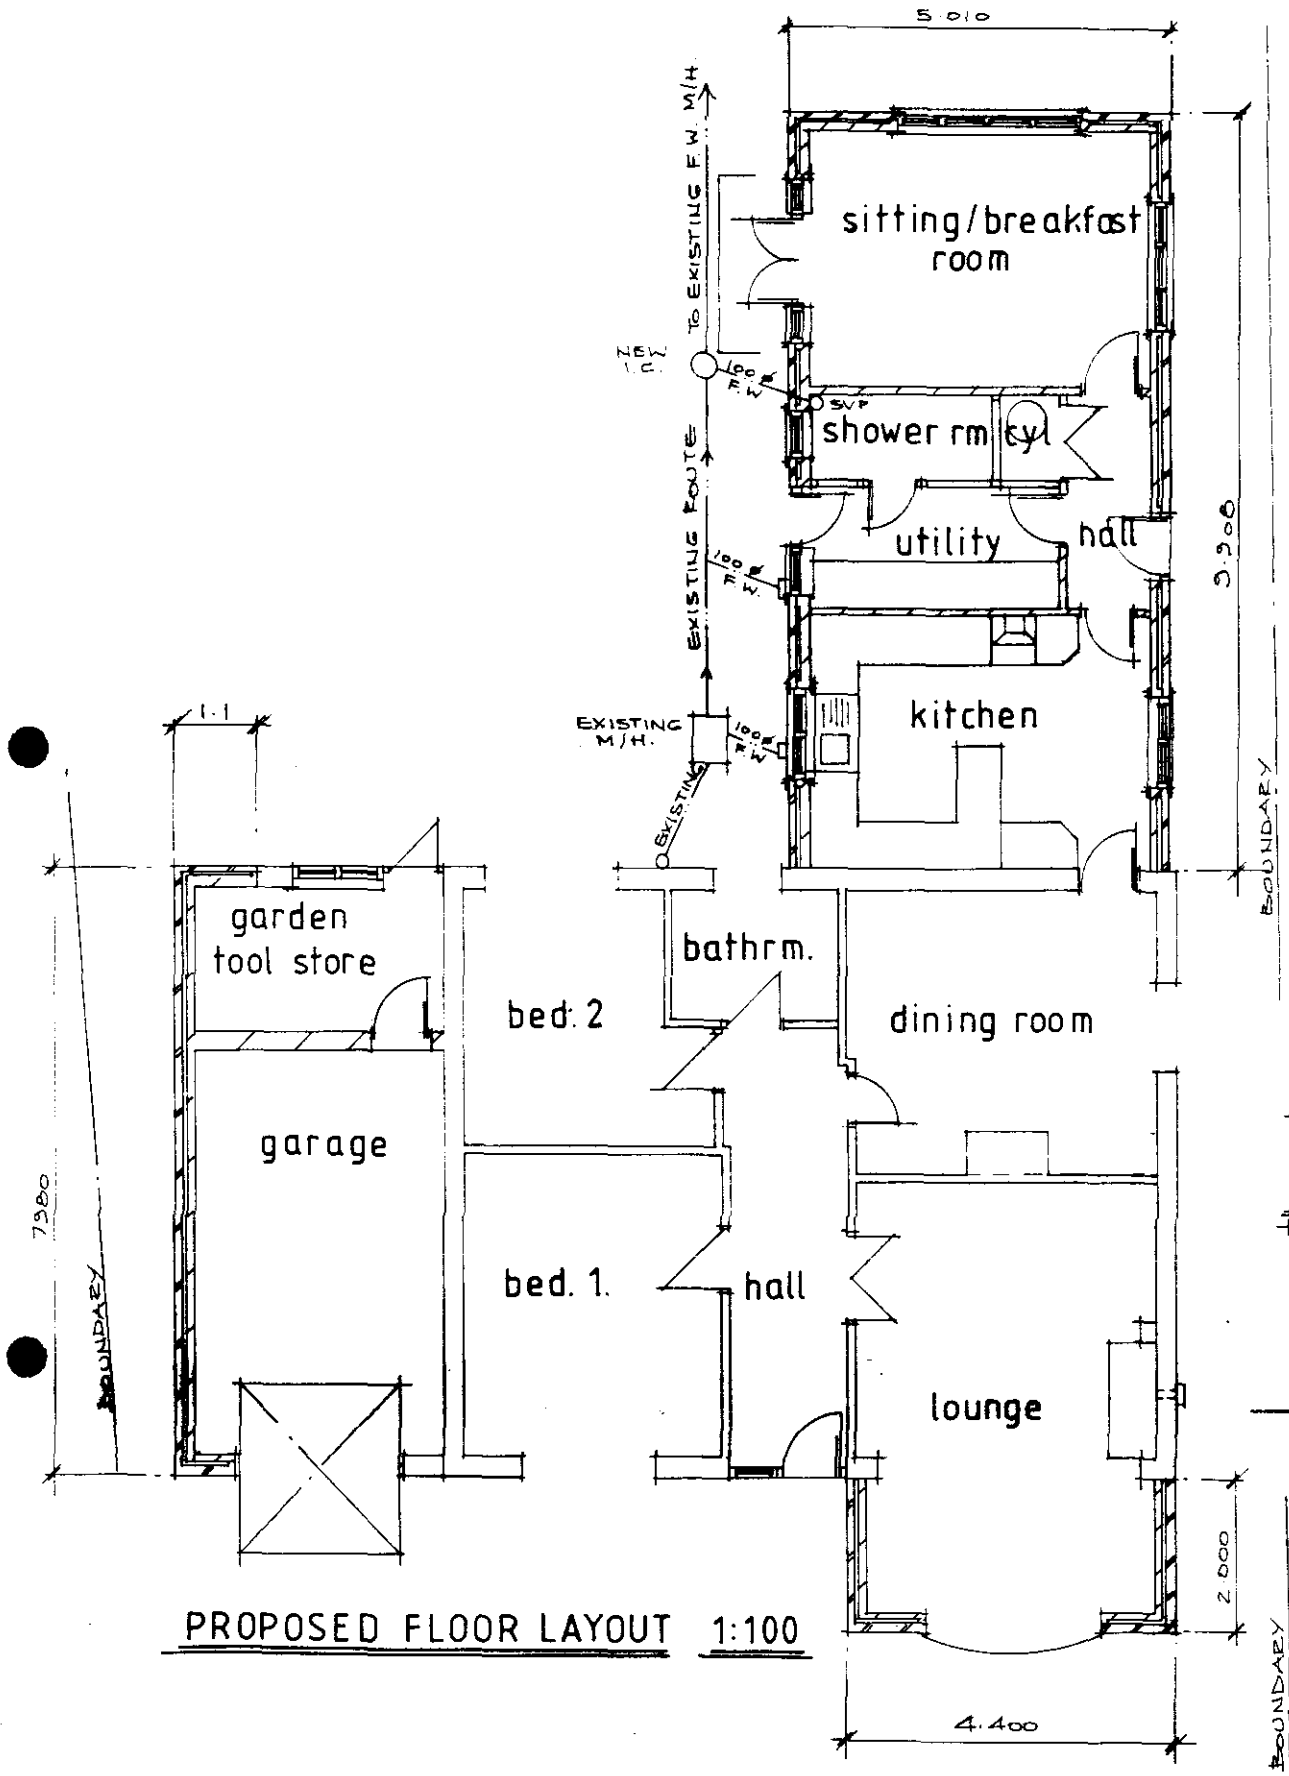


PROPOSED FLOOR LAYOUT 1:100

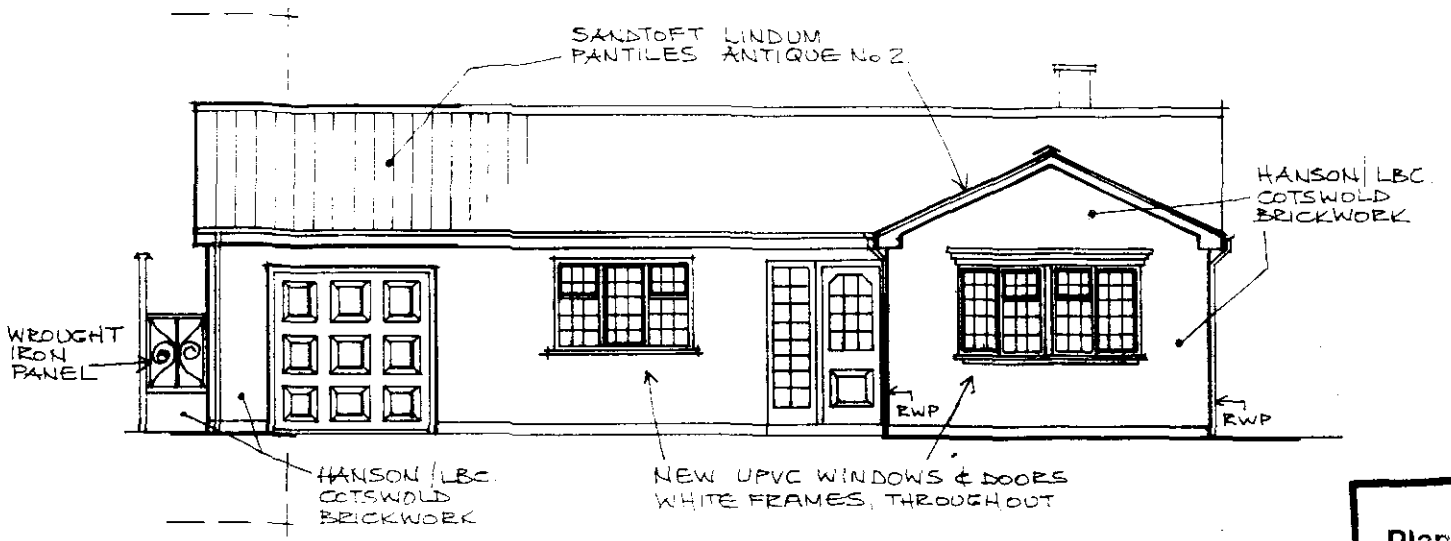

PROPOSED FRONT ELEVATION 1:100

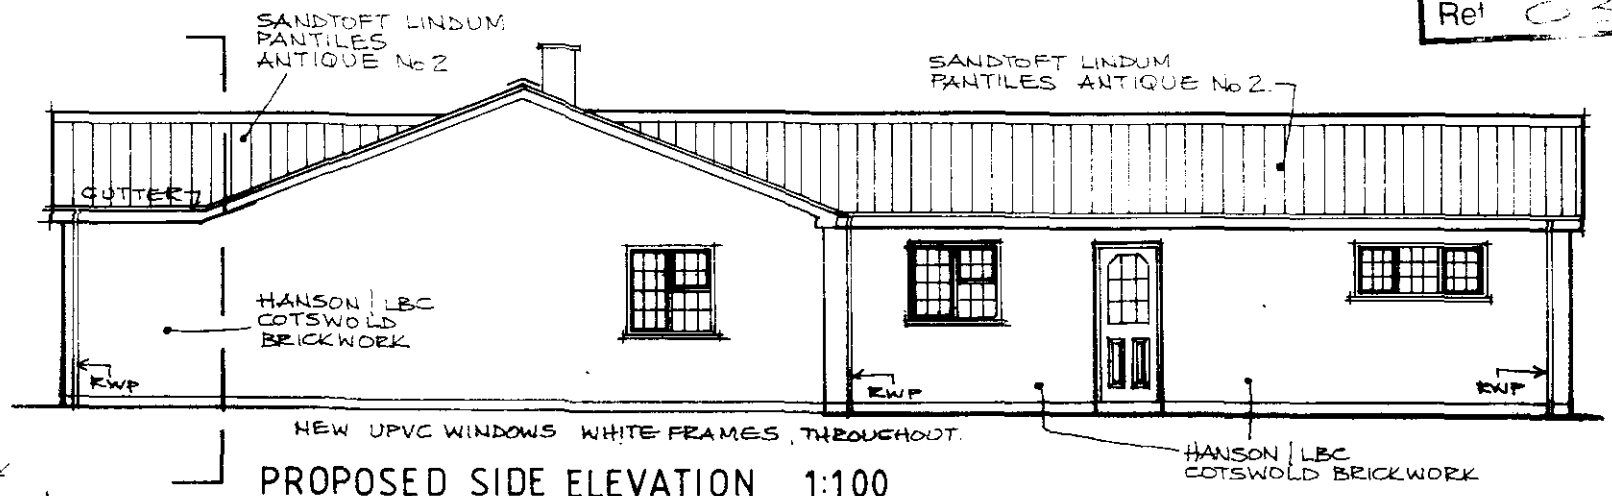

PROPOSED SIDE ELEVATION 1:100

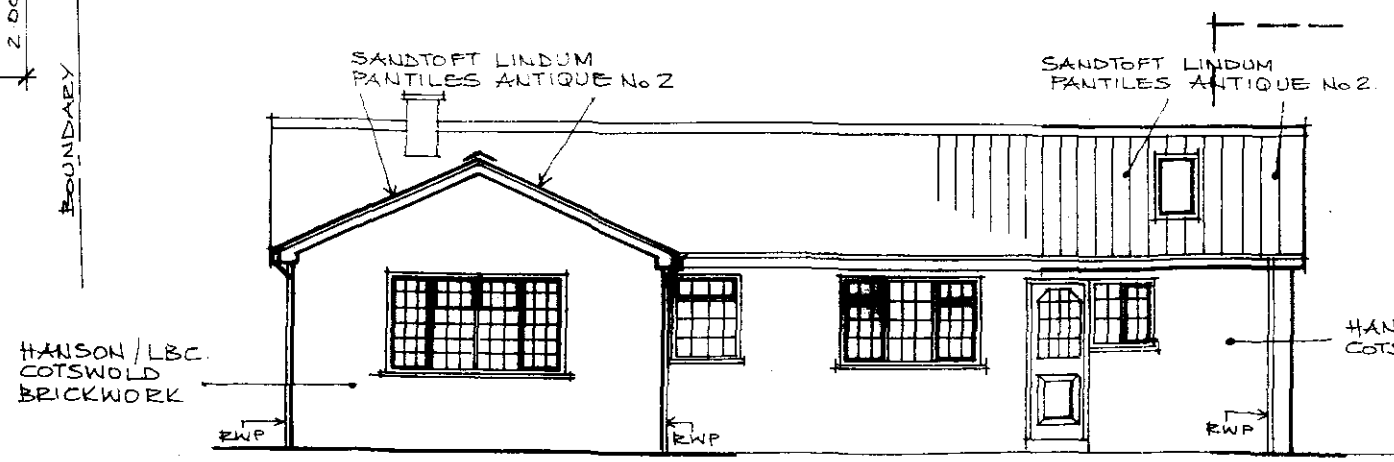


PROPOSED REAR ELEVATION 1:100

Plan velopment
28 MAR 2002
Ref 0348/02


Proposed Extensions to
Dwelling & Garage, at
32 Broadway, Crowland.
for Mr & Mrs P.Drury.
1-3 West St, Crowland.
Scale: 1;100. Date: March,02.

SUBJECT TO PLANNING &
BUILDING CONTROL APPROVAL.

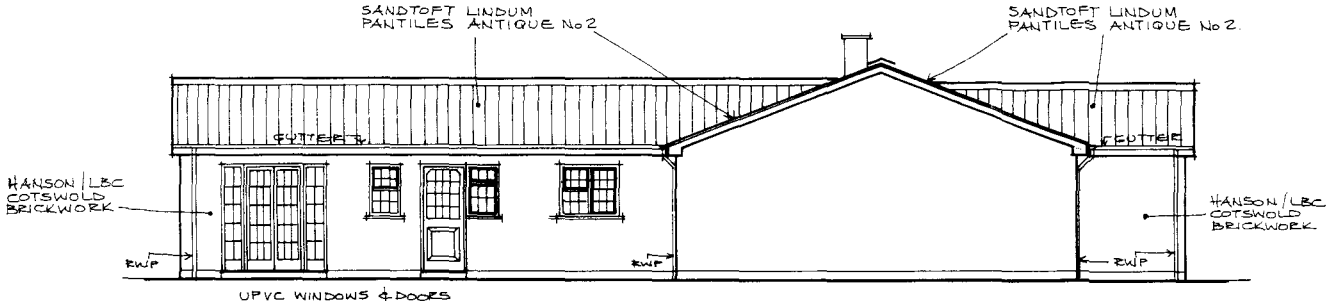


PROPOSED SIDE ELEVATION 1:100


SHDC
Planning & Development
23 APR 2002
Ref

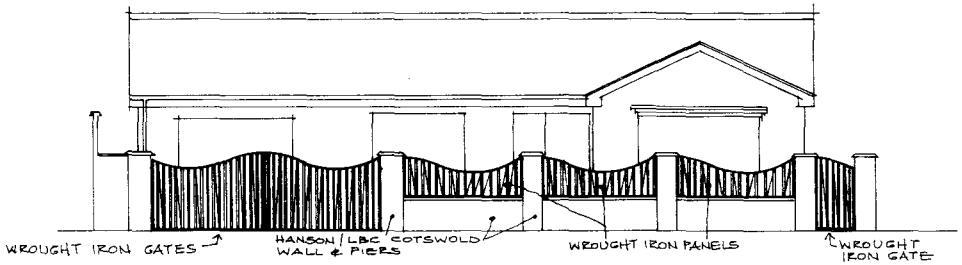

PROPOSED REPLACEMENT WALL & GATES 1:100

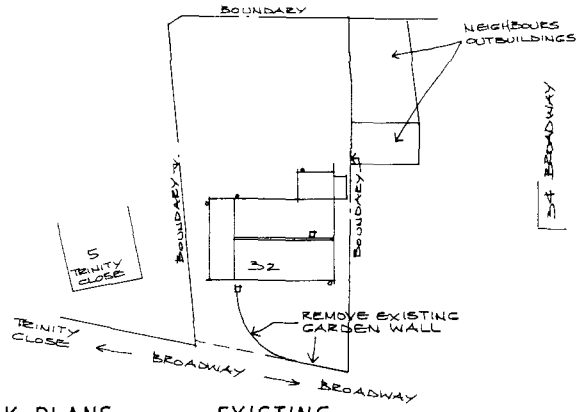

BLOCK PLANS — EXISTING
1:500

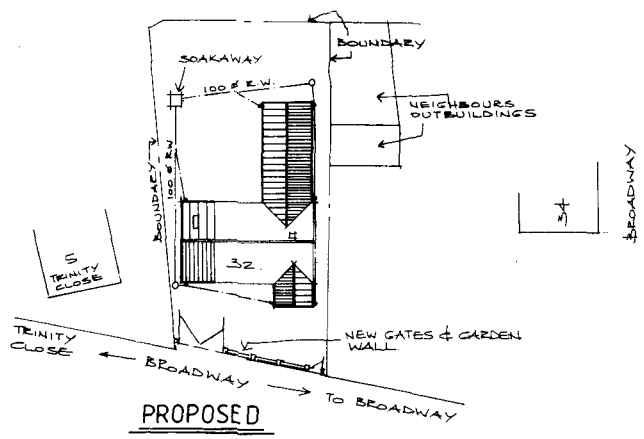

PROPOSED

REV A FOR PLANNING SERVICES
ADD GARDEN WALL DETAILS TO BLOCK
PLANS ✓ 17-4-02

Proposed Extensions to
Dwelling & Garage, at
32 Broadway, Crowland.
for Mr & Mrs P.Drury.
1-3 West St, Crowland.
Scale: 1;100. Date: March,02.

PPD/DA/103A