




© Crown Copyright. All rights reserved. Licence no. 100041040


Scale Bar - 1:1250

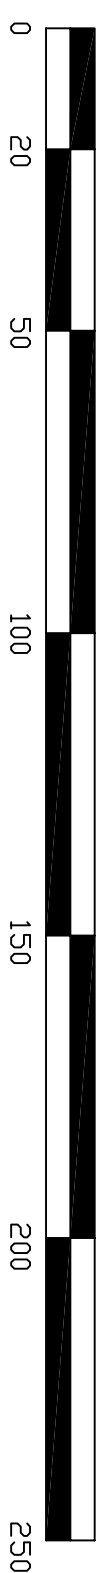

DO NOT SCALE
THIS DRAWING IS COPYRIGHT ©

NOTES

REVISION

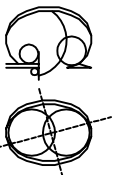

— D E S I G N —
58, Sedgewick Street
Jacksdale
Nott'm

TEL : 07771 675788
E-MAIL: godesignplanning@aol.com

CLIENT

Mr & Mrs A. Houghton-
Bird.

PROJECT

3, Tatwin Drive
Crowland
Peterborough
PE6 0AE

TITLE

Proposed First Floor
Extension to Side of
Detached Dwelling House.

Location Plan

DRAWN BY G. O'Shea | A2 | CHECKED BY

SCALE 1:1250 | DATE 16/04/16 | DWG No. TDC-004 | REV