

BLOCK PLAN 1:500

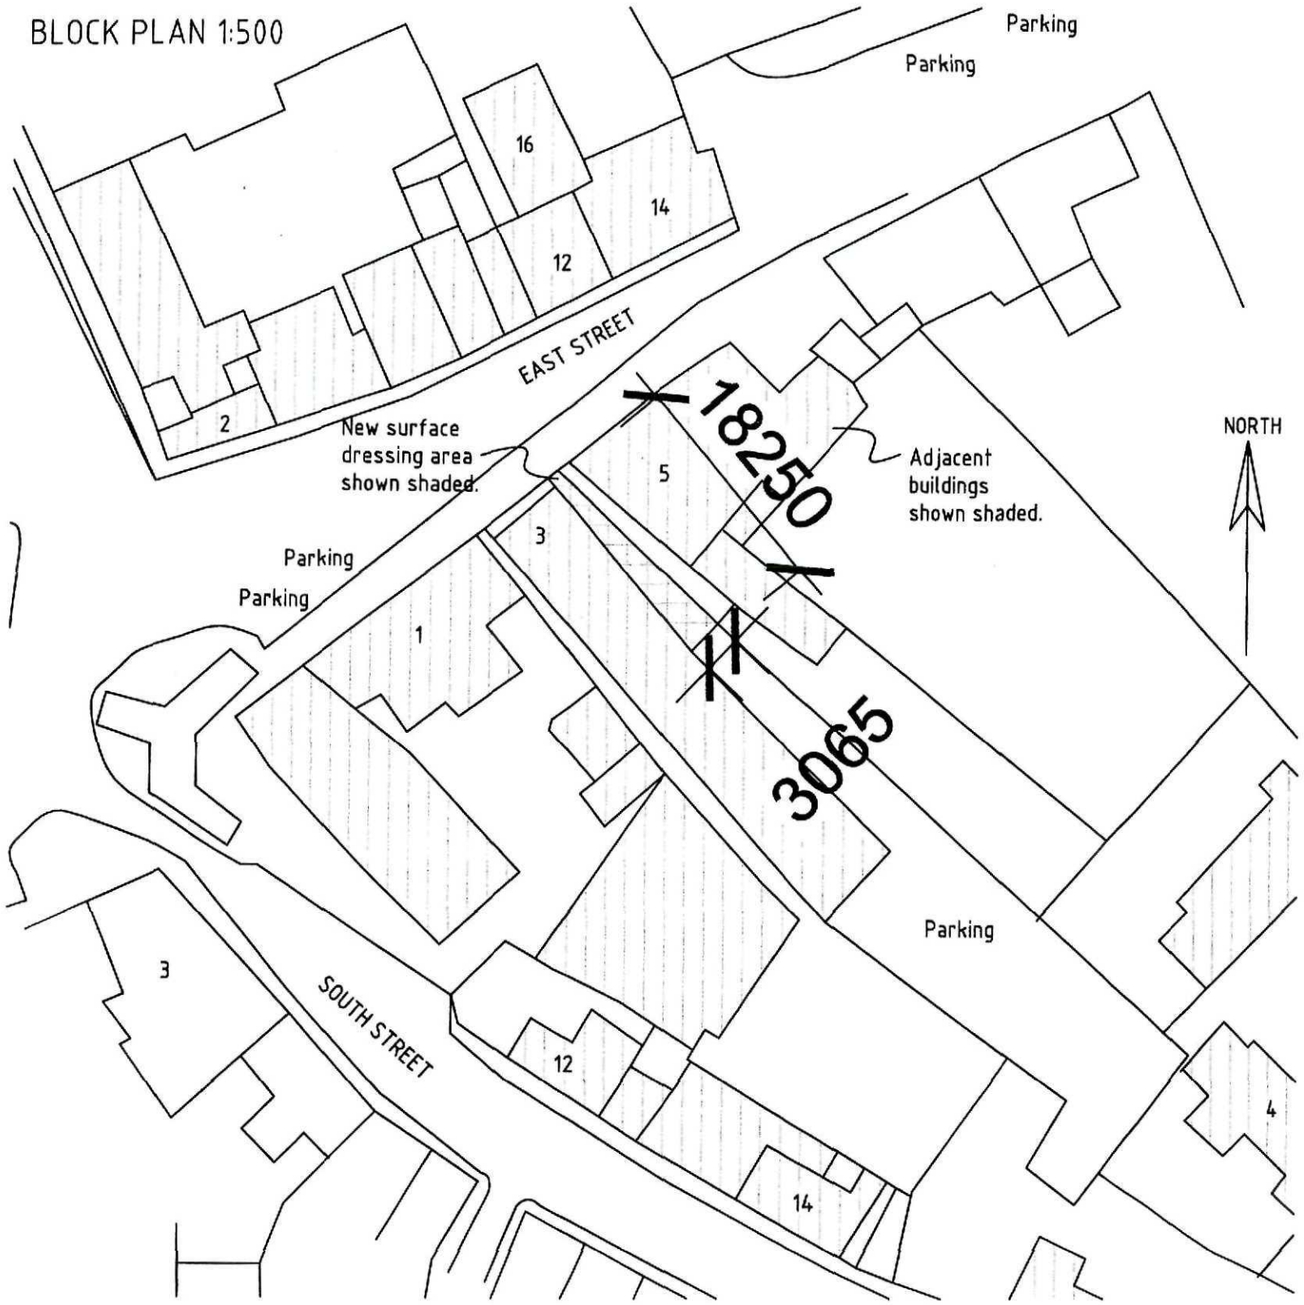

LOCATION PLAN 1:1250

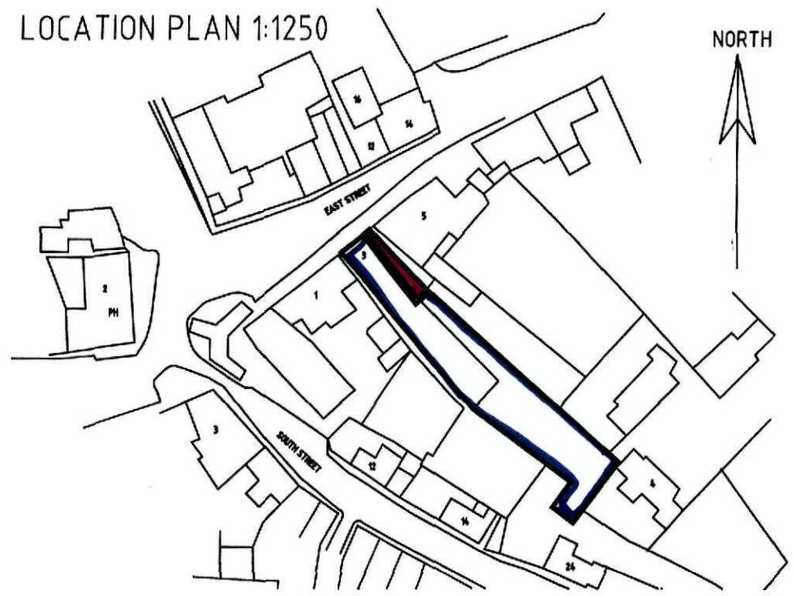

SHDC
Planning & Development
- 6 MAY 2010
Ref: 0374-10

Rev.	Date	Details	Drw

RT
Ross Thain & Co. Ltd.
Chartered Surveyors - Architecture - Interior Desigr
20 Belton Street, Stamford, PE9 2EF
Tel: 01780 482483 Fax: 01780 752281
www.rossthain.co.uk

Job Title
3 East Street
Crowland
Nr. Peterborough
PE6 0EN


Scale: 1:1250/500 Date: April 2010

Drawn: CJT


Drawing Title:
Location & Block Plan

Drawing No.
627-02 Revision -

EXISTING ENTRANCE DRIVE PLAN -1:50

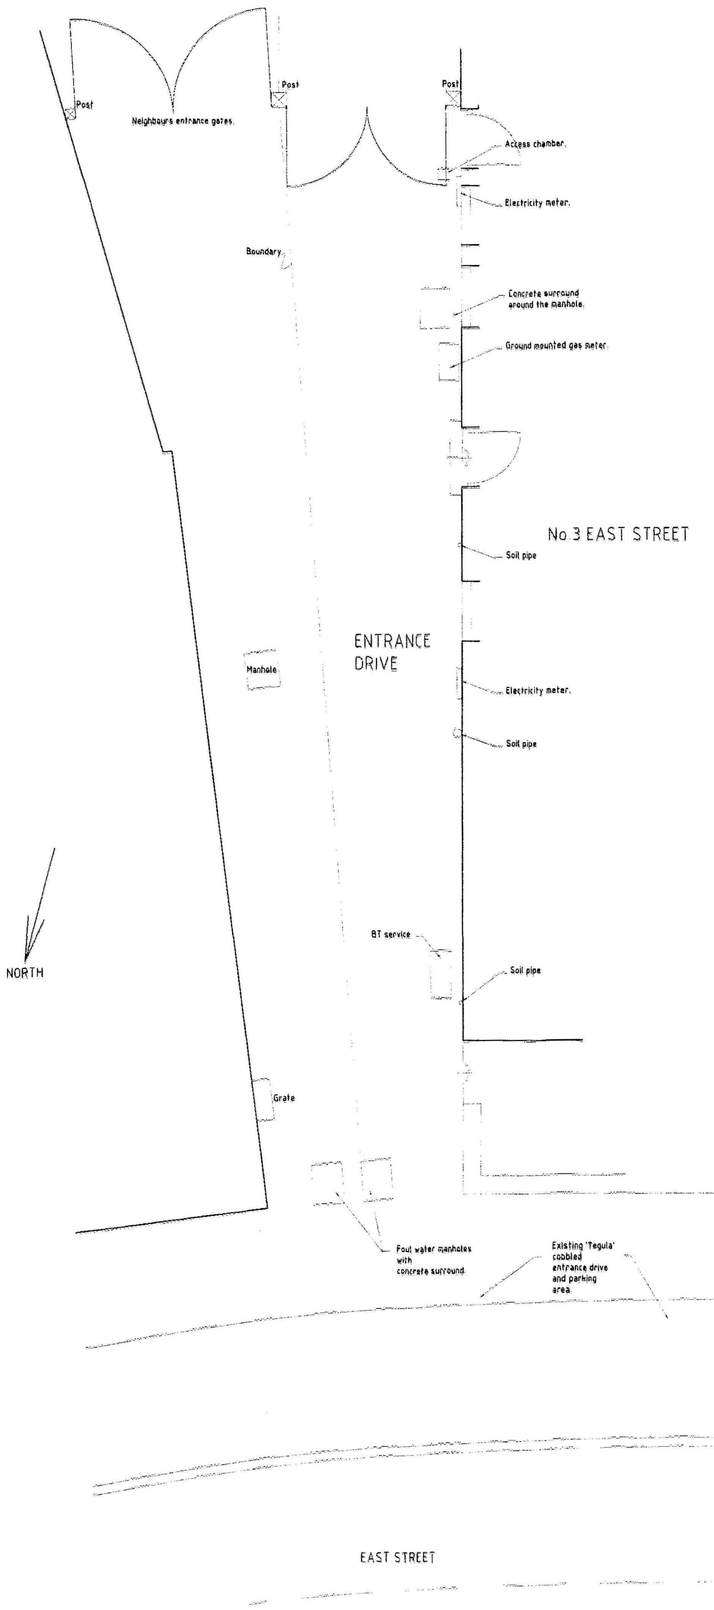

PROPOSED ENTRANCE DRIVE PLAN -1:50

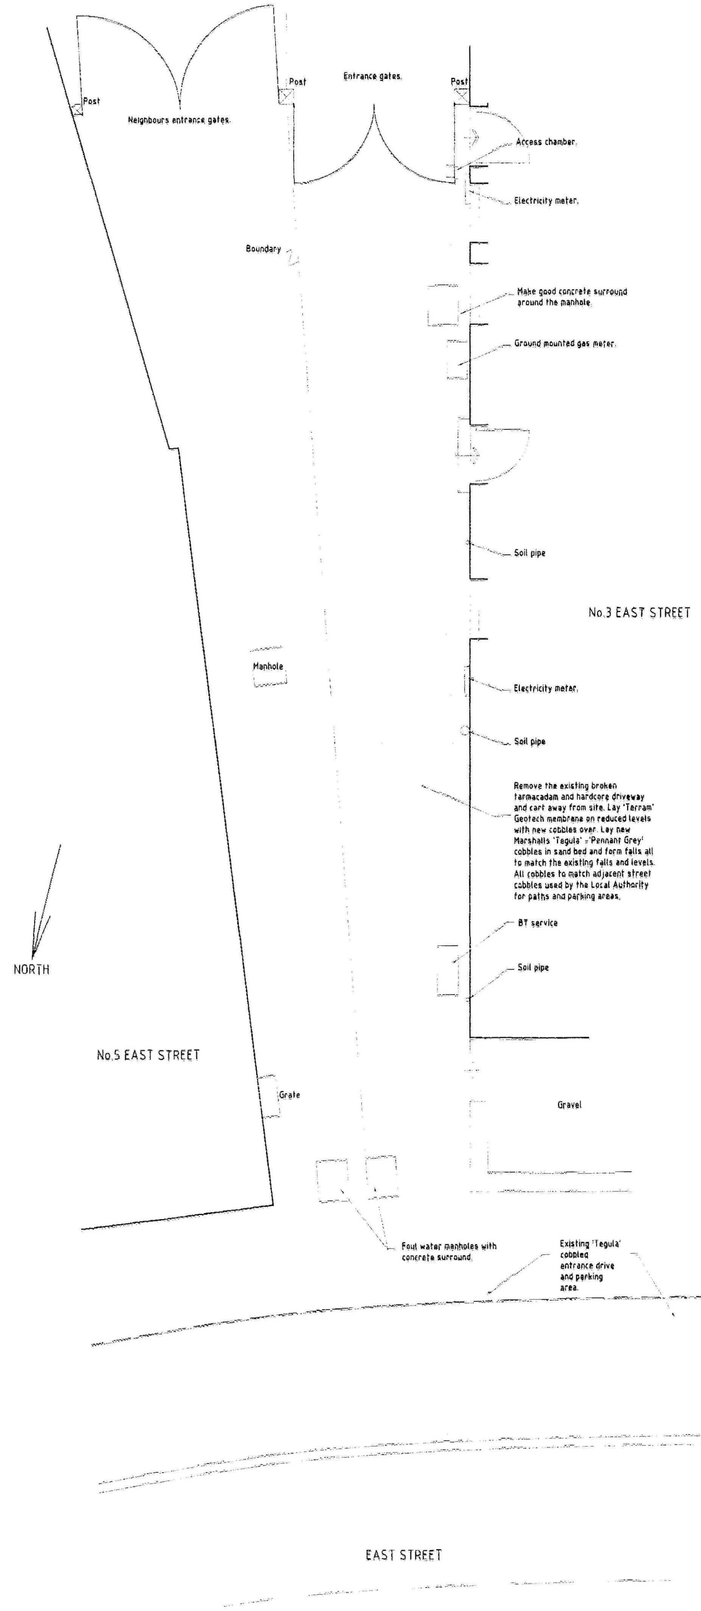

SKDC
Planning & Development
- 6 MAY 2010
Ref: 0374-10

Rev.	Date	Details	Drwn

RT
Ross Thain & Co. Ltd.
Chartered Surveyors - Architecture - Interior Design
20 Belton Street, Stamford, PE9 2EF
Tel: 01780 482483 Fax: 01780 752281
www.rossthain.co.uk

Job Title
3 East Street
Crowland
Nr. Peterborough
PE6 0EN

Scale: 1:50 Date: Mar 2010

Drawn: CJT

Drawing Title:
Existing & Proposed Entrance

Drawing No.
627-01 Revision -

DRAWING TO BE SCALED FOR PLANNING PURPOSES ONLY.
ALL DIMENSIONS TO BE VERIFIED ON SITE.
ALL DRAWINGS ARE THE COPYRIGHT OF ROSS THAIN & CO. LTD.