
Copyright JKDS Ltd.

Do not scale drawings, except for Planning purposes, request any dimensions required.

Rev.	Date	Details

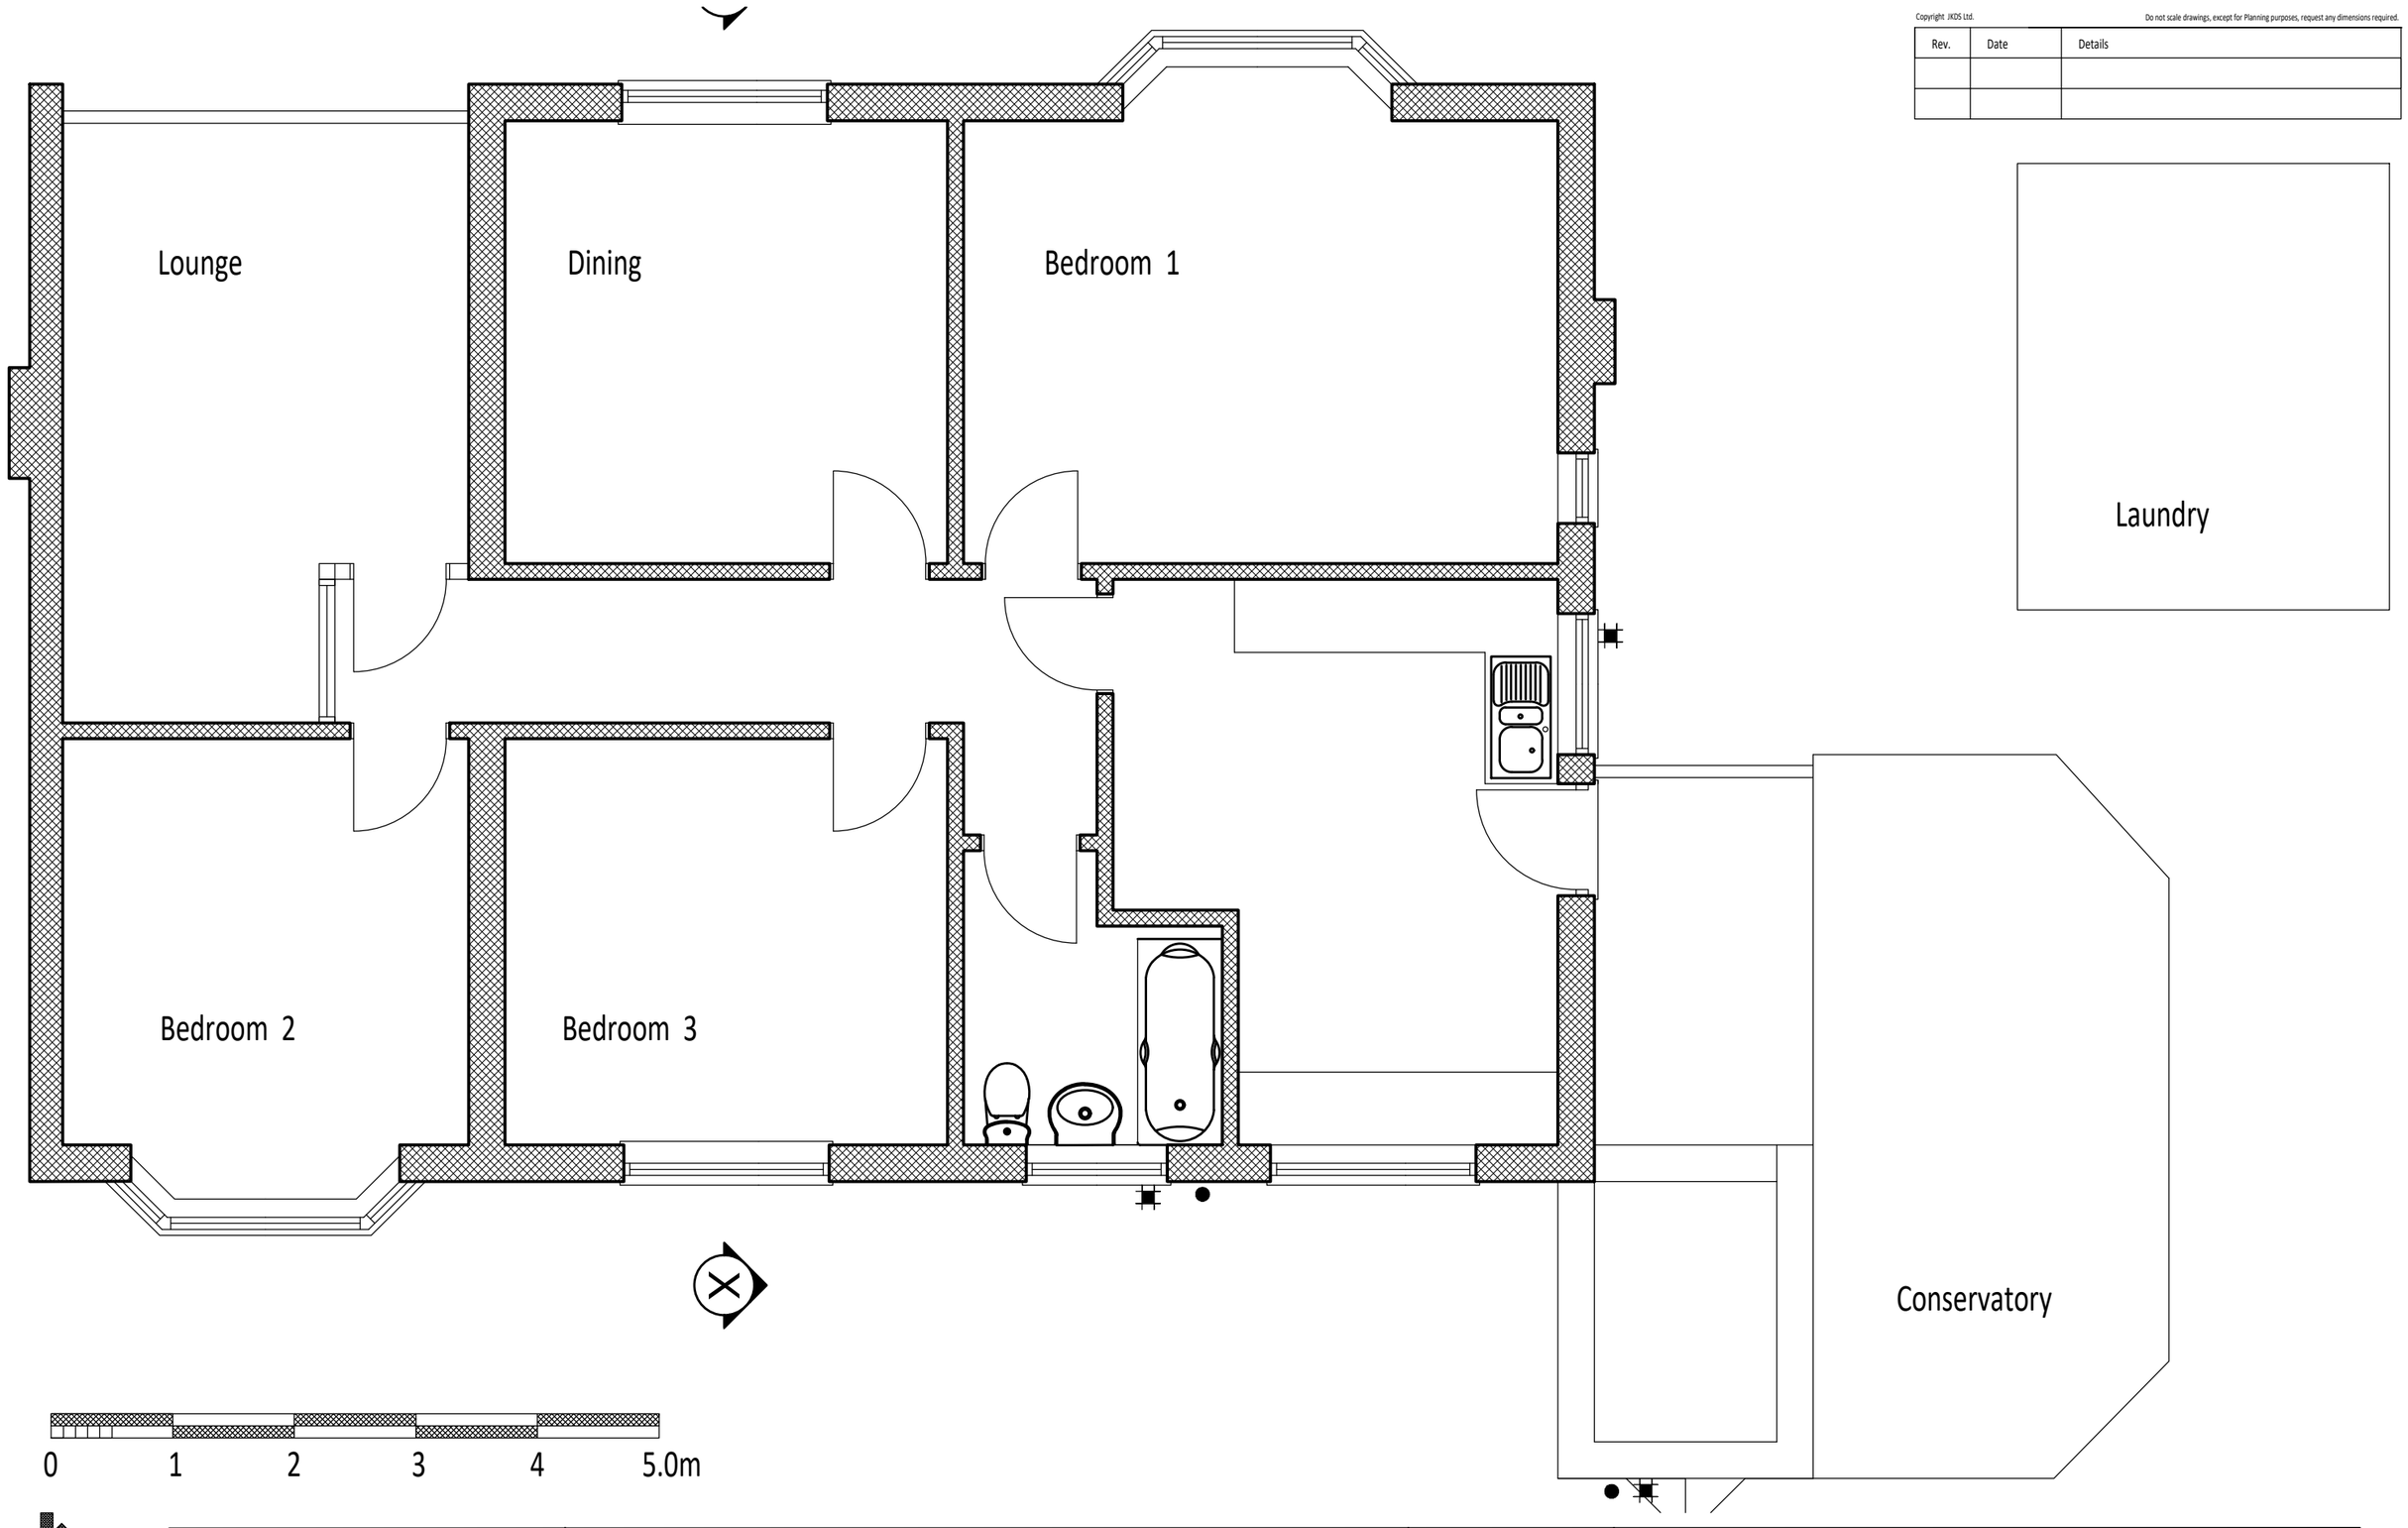

partner LABC

Client:	Proposal:	Scale @ A3	Title
MS. V. CLOUGH	ALTERATIONS AND EXTENSION AT ABBEYFIELDS, THE CHASE, CROWLAND	1 : 50	EXISTING GROUND FLOOR
		Dwg No. 26. 3694. 01	

JANICE KENDRICK DESIGN SERVICES e-mail- jkds@talk21.com tel : 07711 007209