
Copyright JKDS Ltd.

Do not scale drawings, except for Planning purposes, request any dimensions required.

Rev.	Date	Details

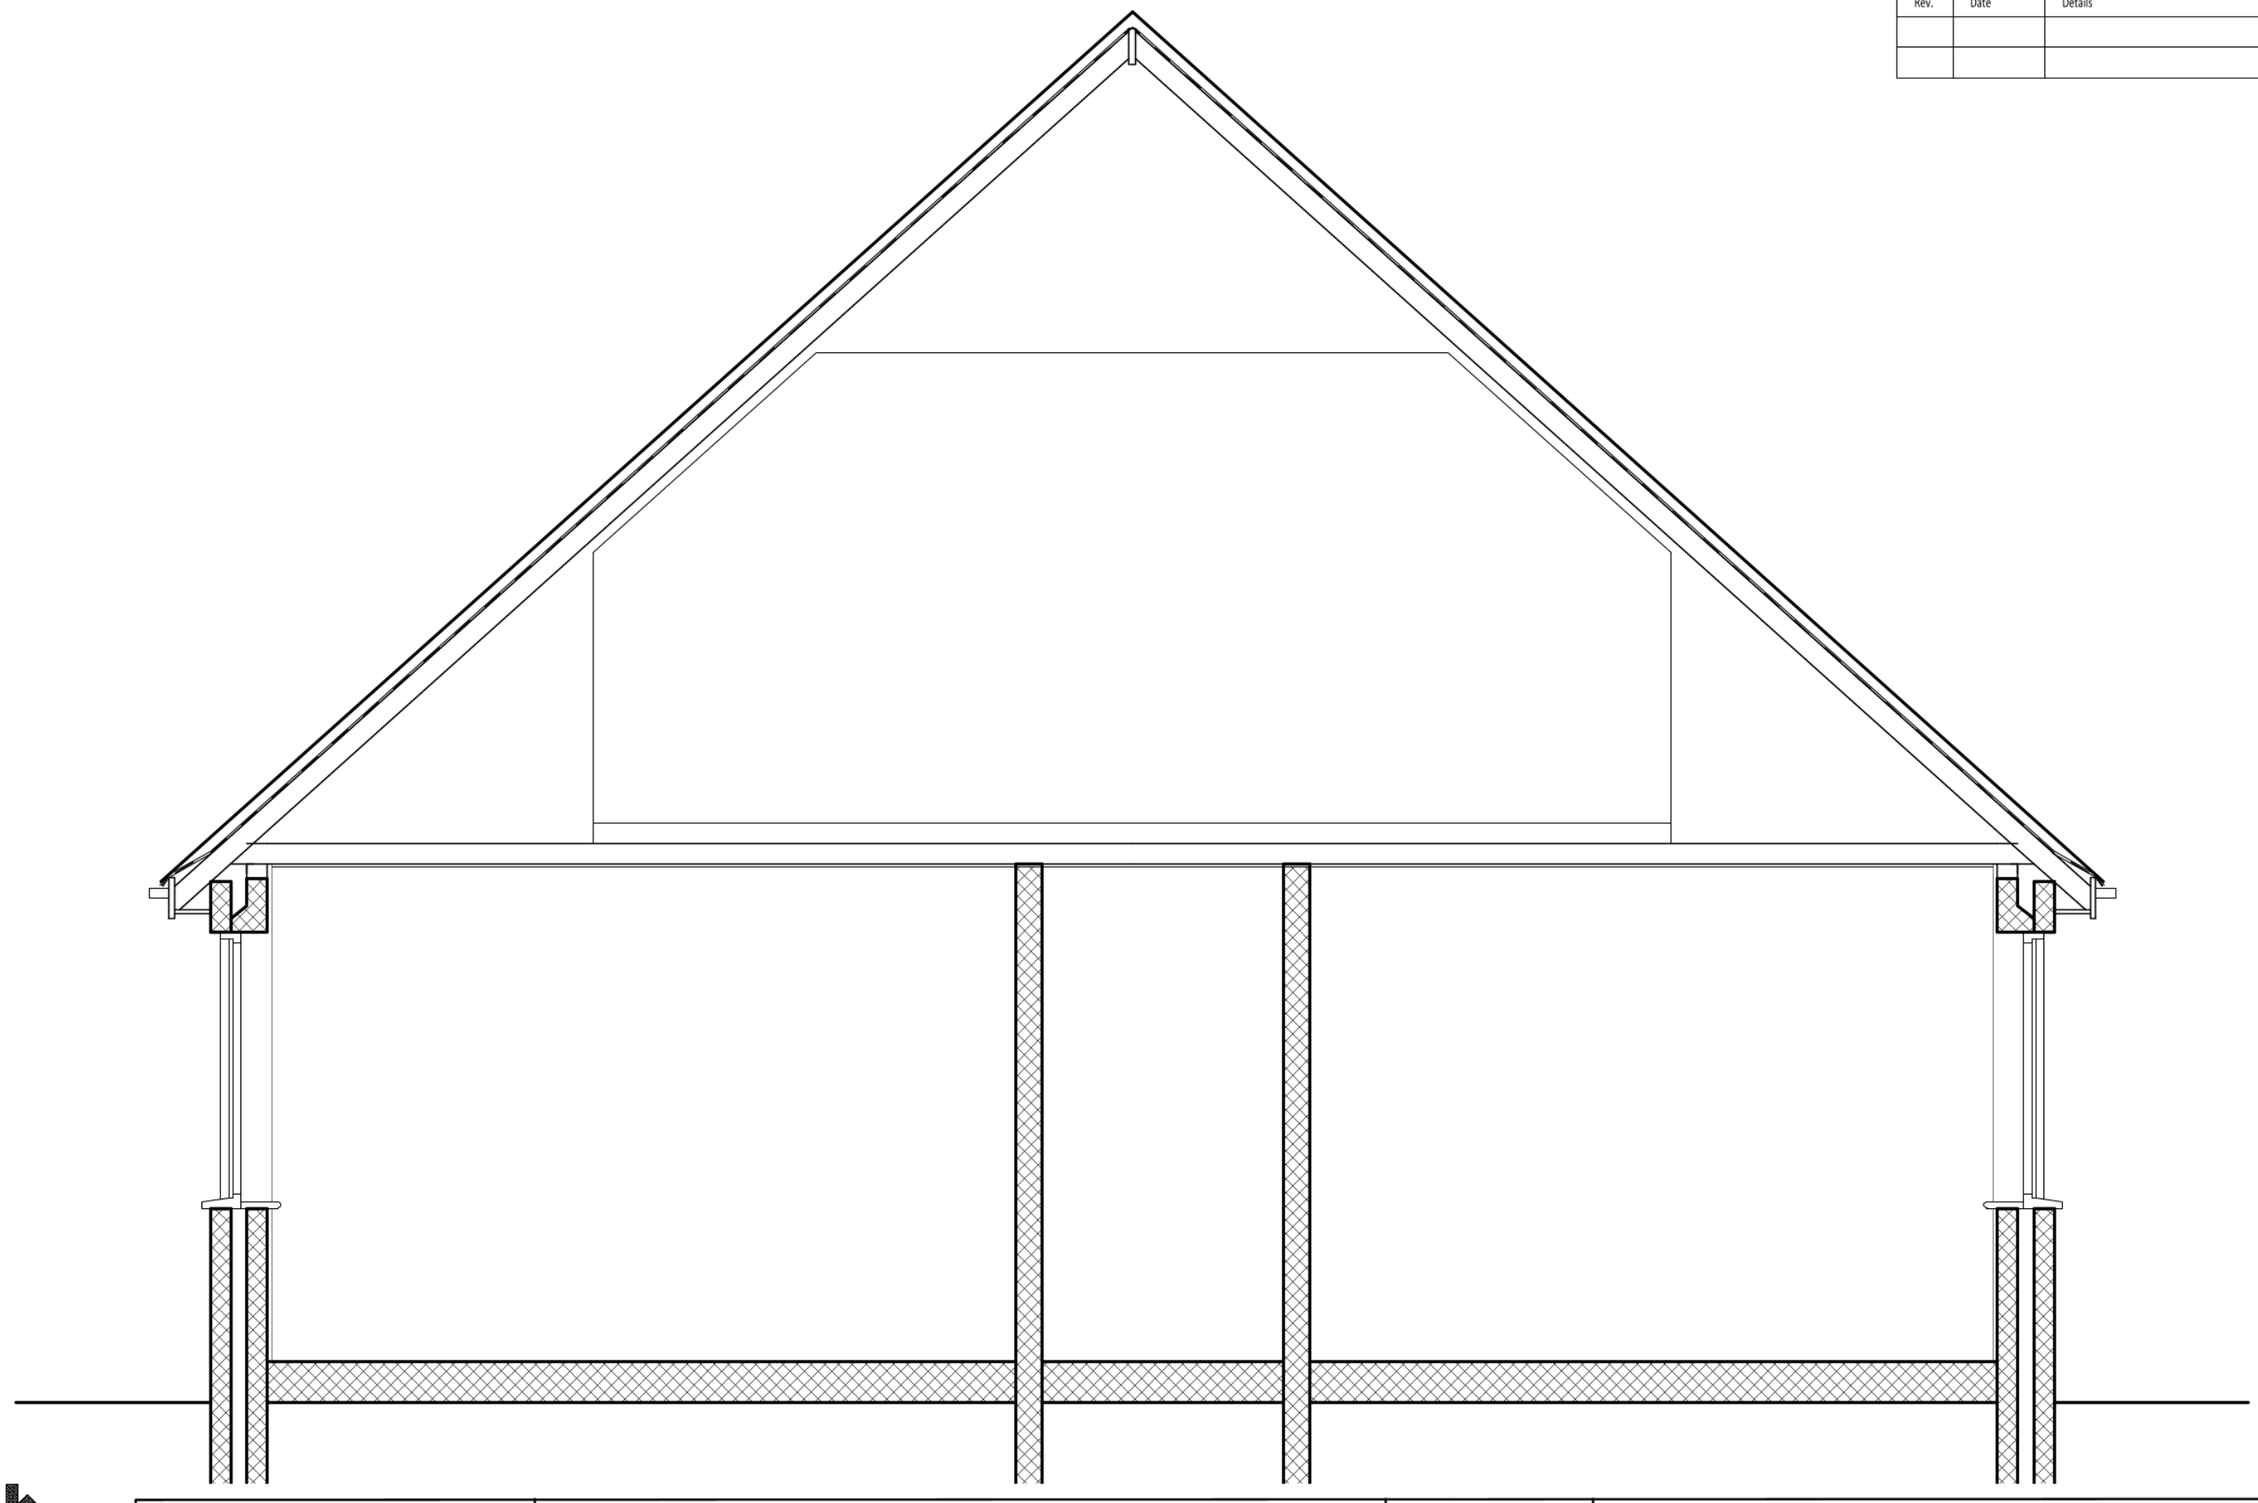

partner LABC

Client: MR. M. CLOUGH	Proposal: ALTERATIONS AND EXTENSION AT ABBEYFIELDS, THE CHASE, CROWLAND	Scale @ A3 1 : 30	Title EXISTING SECTION THROUGH
		Dwg No. 26. 3694. 06	

JANICE KENDRICK DESIGN SERVICES e-mail- jkds@talk21.com tel : 07711 007209