

SHUFFLEBOTTOM

Planning Department
South Holland District Council
Council Offices
Priory Road
Spalding
Lincolnshire
PE11 2XE

26 JUN 2002

For the attention of Mr Peter Udy

25th June 2002

Dear Mr Udy

Re: Proposed Agricultural Building at:-
St. James Farm, Sheppards Drove, Postland, Crowland
Application No. H02/0377/02

Further to our telephone conversation on 24th June 2002, regarding the above building, please find enclosed revised Location Plans as requested.

Yours faithfully

Julian Howells
SHUFFLEBOTTOM LTD

Enc

SHUFFLEBOTTOM LIMITED
CROSS HANDS BUSINESS PARK CROSS HANDS LLANELLI CARMS. SA14 6RE

Telephone No 01269 831831
Facsimile No 01269 841031
Company Reg No 2016366
VAT Reg No 431 8610 68

PLANNING AMENDMENT

For office use only

Application No.

Date Registered 2 JUN 2002

Case Officer

1. Please complete in block letters

NAME AND ADDRESS OF APPLICANT

mr m cock
Woodbine Lodge
Postland
crowland

Tel. No.

NAME AND ADDRESS OF AGENT
(if form completed by agent)

Shufflebottom

Tel. No. (Contact)

Please complete in block letters

FULL POSTAL ADDRESS OF THE APPLICATION SITE

St James Farm, Postland crowland

Please complete

APPLICATION No.

This amendment **cannot be considered** unless the relevant reference is stated

H02/0377/02

Building Regulation reference relating to same development (if any)

2. Please tick **one** box only

A Amendment is proposed where permission already granted
If yes, submit two forms and two plans. ☐

or

B Amendment is to a proposal currently being considered
If yes, submit four forms and four plans. ☑

Please complete

I attach the necessary plans and request that the changes described below be accepted as an amendment. I understand that the Council may require a fresh application, together with fee if appropriate. If the amendment relates to a current application, I agree to an extension of the terminal date.

Signed ..... Date .....

3. Please complete in block letters

FULL DESCRIPTION OF DEVELOPMENT IN ORIGINAL APPLICATION

Agricultural Building

State details of amendments proposed

(Give a full detailed list of the changes, and also mark these clearly on the accompanying plans. Only the changes listed here will be considered.)

Revised Site plans

State drawing no's of the current submission

Has this amendment been requested by the Council? (If so, state Officer dealing with the application)

YES / NO

Describe any part of the original development which is excluded by virtue of the amendment, and state any alteration to plot numbers

Has a similar amendment been submitted under Building Regulations? Yes / No

D CP

St James's Bridge

A1073

B1166

St James's Farm

Manor Farm

Caulton's Farm

Caulton's Cottages

The Nursery

Grange Cottages

Grange Farm

Hollies Farm

Sheppard's Drove

Old Road

Track

Drain

3m

GP

2m

Mast

Proposed Buildings

3031
17.29

1733
27.38

9908
14.31

9821
15.04

6908
14.17

1098
3.59

5290
0.61

8787
1.58

0283
12.69

0871
37.53.

1945
24.94

2246

1063
9.56.

2678
3.16

4143
Drains
18.37.

2220
8.12.

R. LONGSTAFF & CO.
Licence No. ES 759066
4 MAY 1993

INCLUDING
1995 Nos

FOR IDENTIFICATION PURPOSES

CROWN COPYRIGHT RESERVED
Reproduced from the Ordnance Survey Map with the sanction of the Controller of H.M. Stationery Office

REV'A' BUILDING MOVED TO THE EAST. 24/6/02.

NOTICE PLAN


LINCOLNSHIRE : SOUTH HOLLAND

N

ORDNANCE SURVEY MAP REFERENCE: TF2610NE | SCALE 1:1250 Enlarged from 1/2500

©CROWN COPYRIGHT. Produced by HMLR. Further reproduction in whole or in part is prohibited without the prior written permission of Ordnance Survey. Licence Number GD 272728.

THIS IS THE PLAN REFERRED TO IN THE ACCOMPANYING NOTICE DATED 01/03/2002 TITLE NO. LL79766

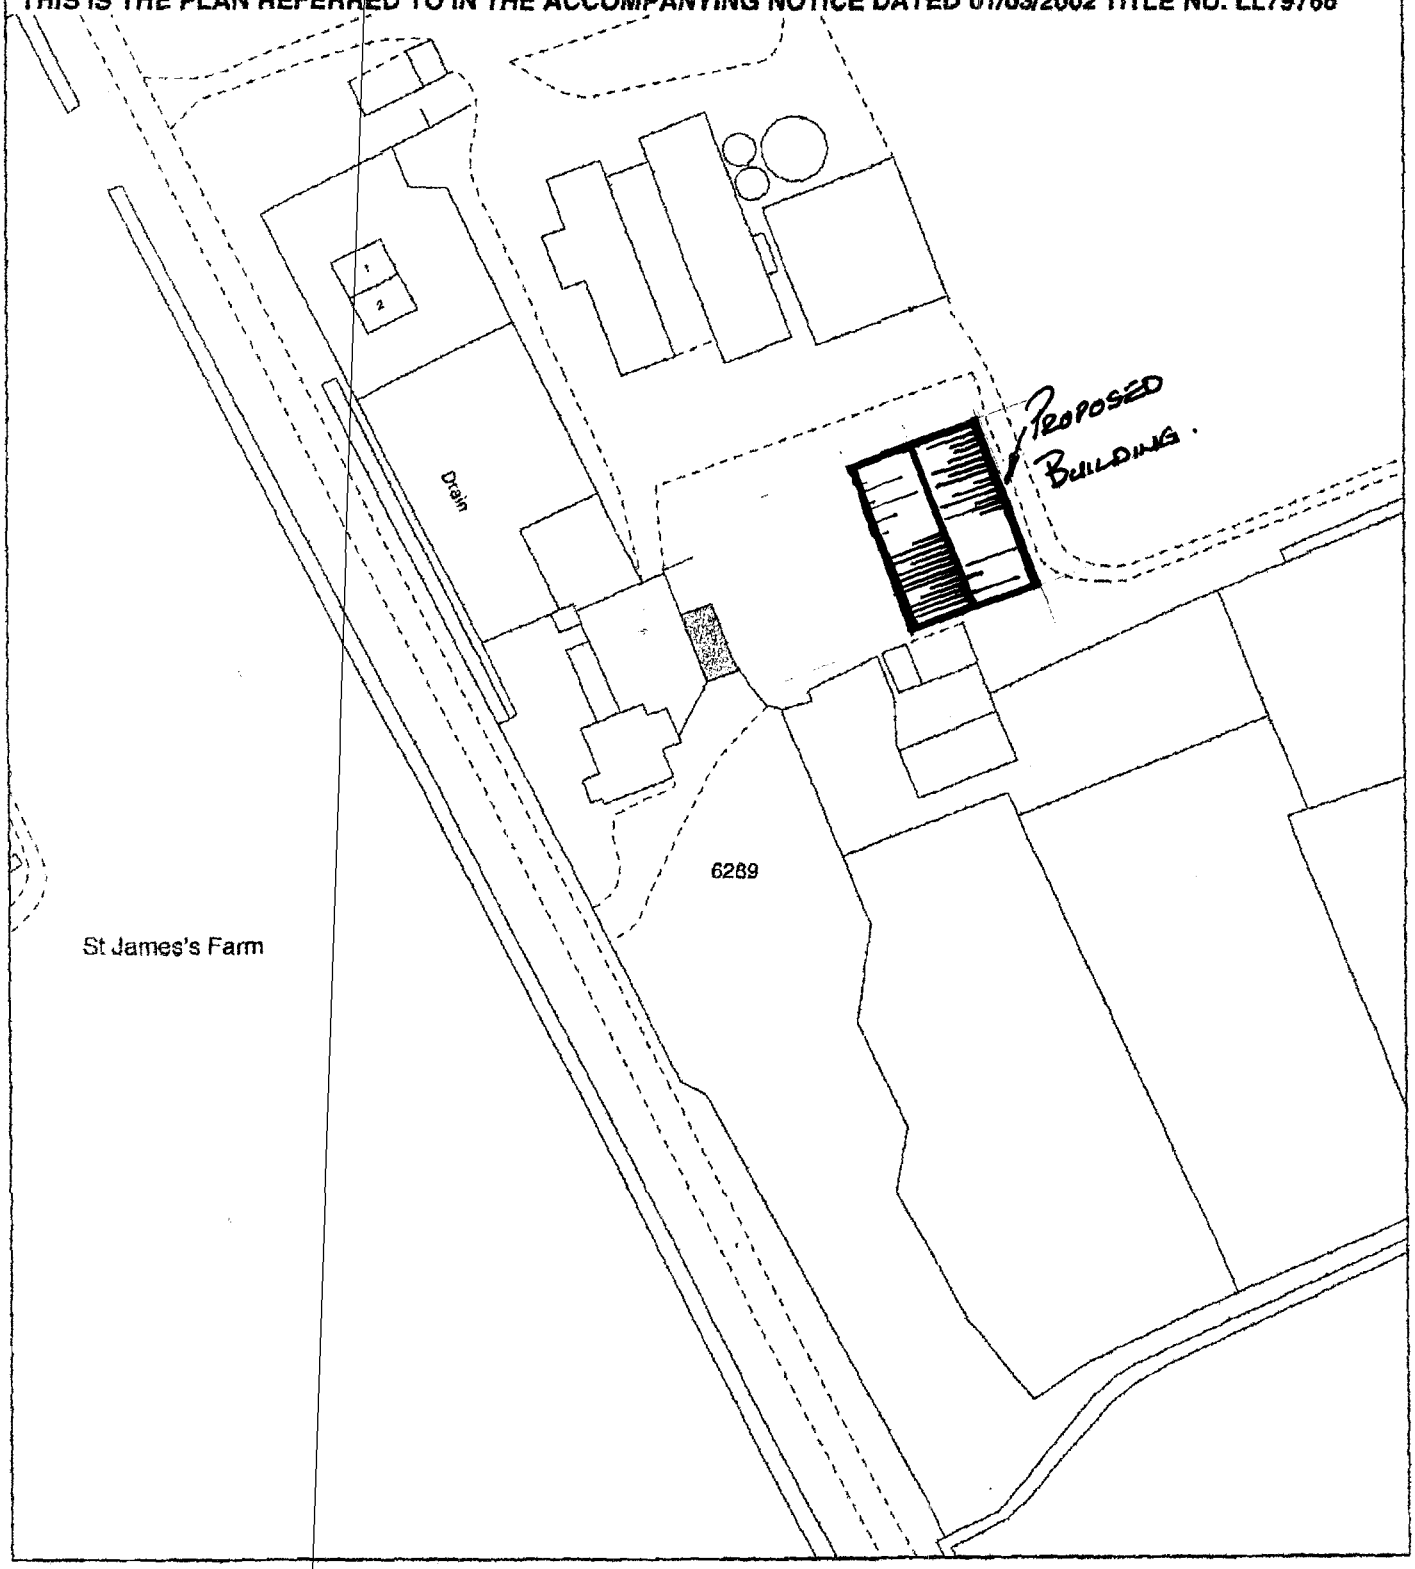

REV 'A' BUILDING MOVED TO THE EAST. 24/6/02.

H.M. LAND REGISTRY DD 03/2002