



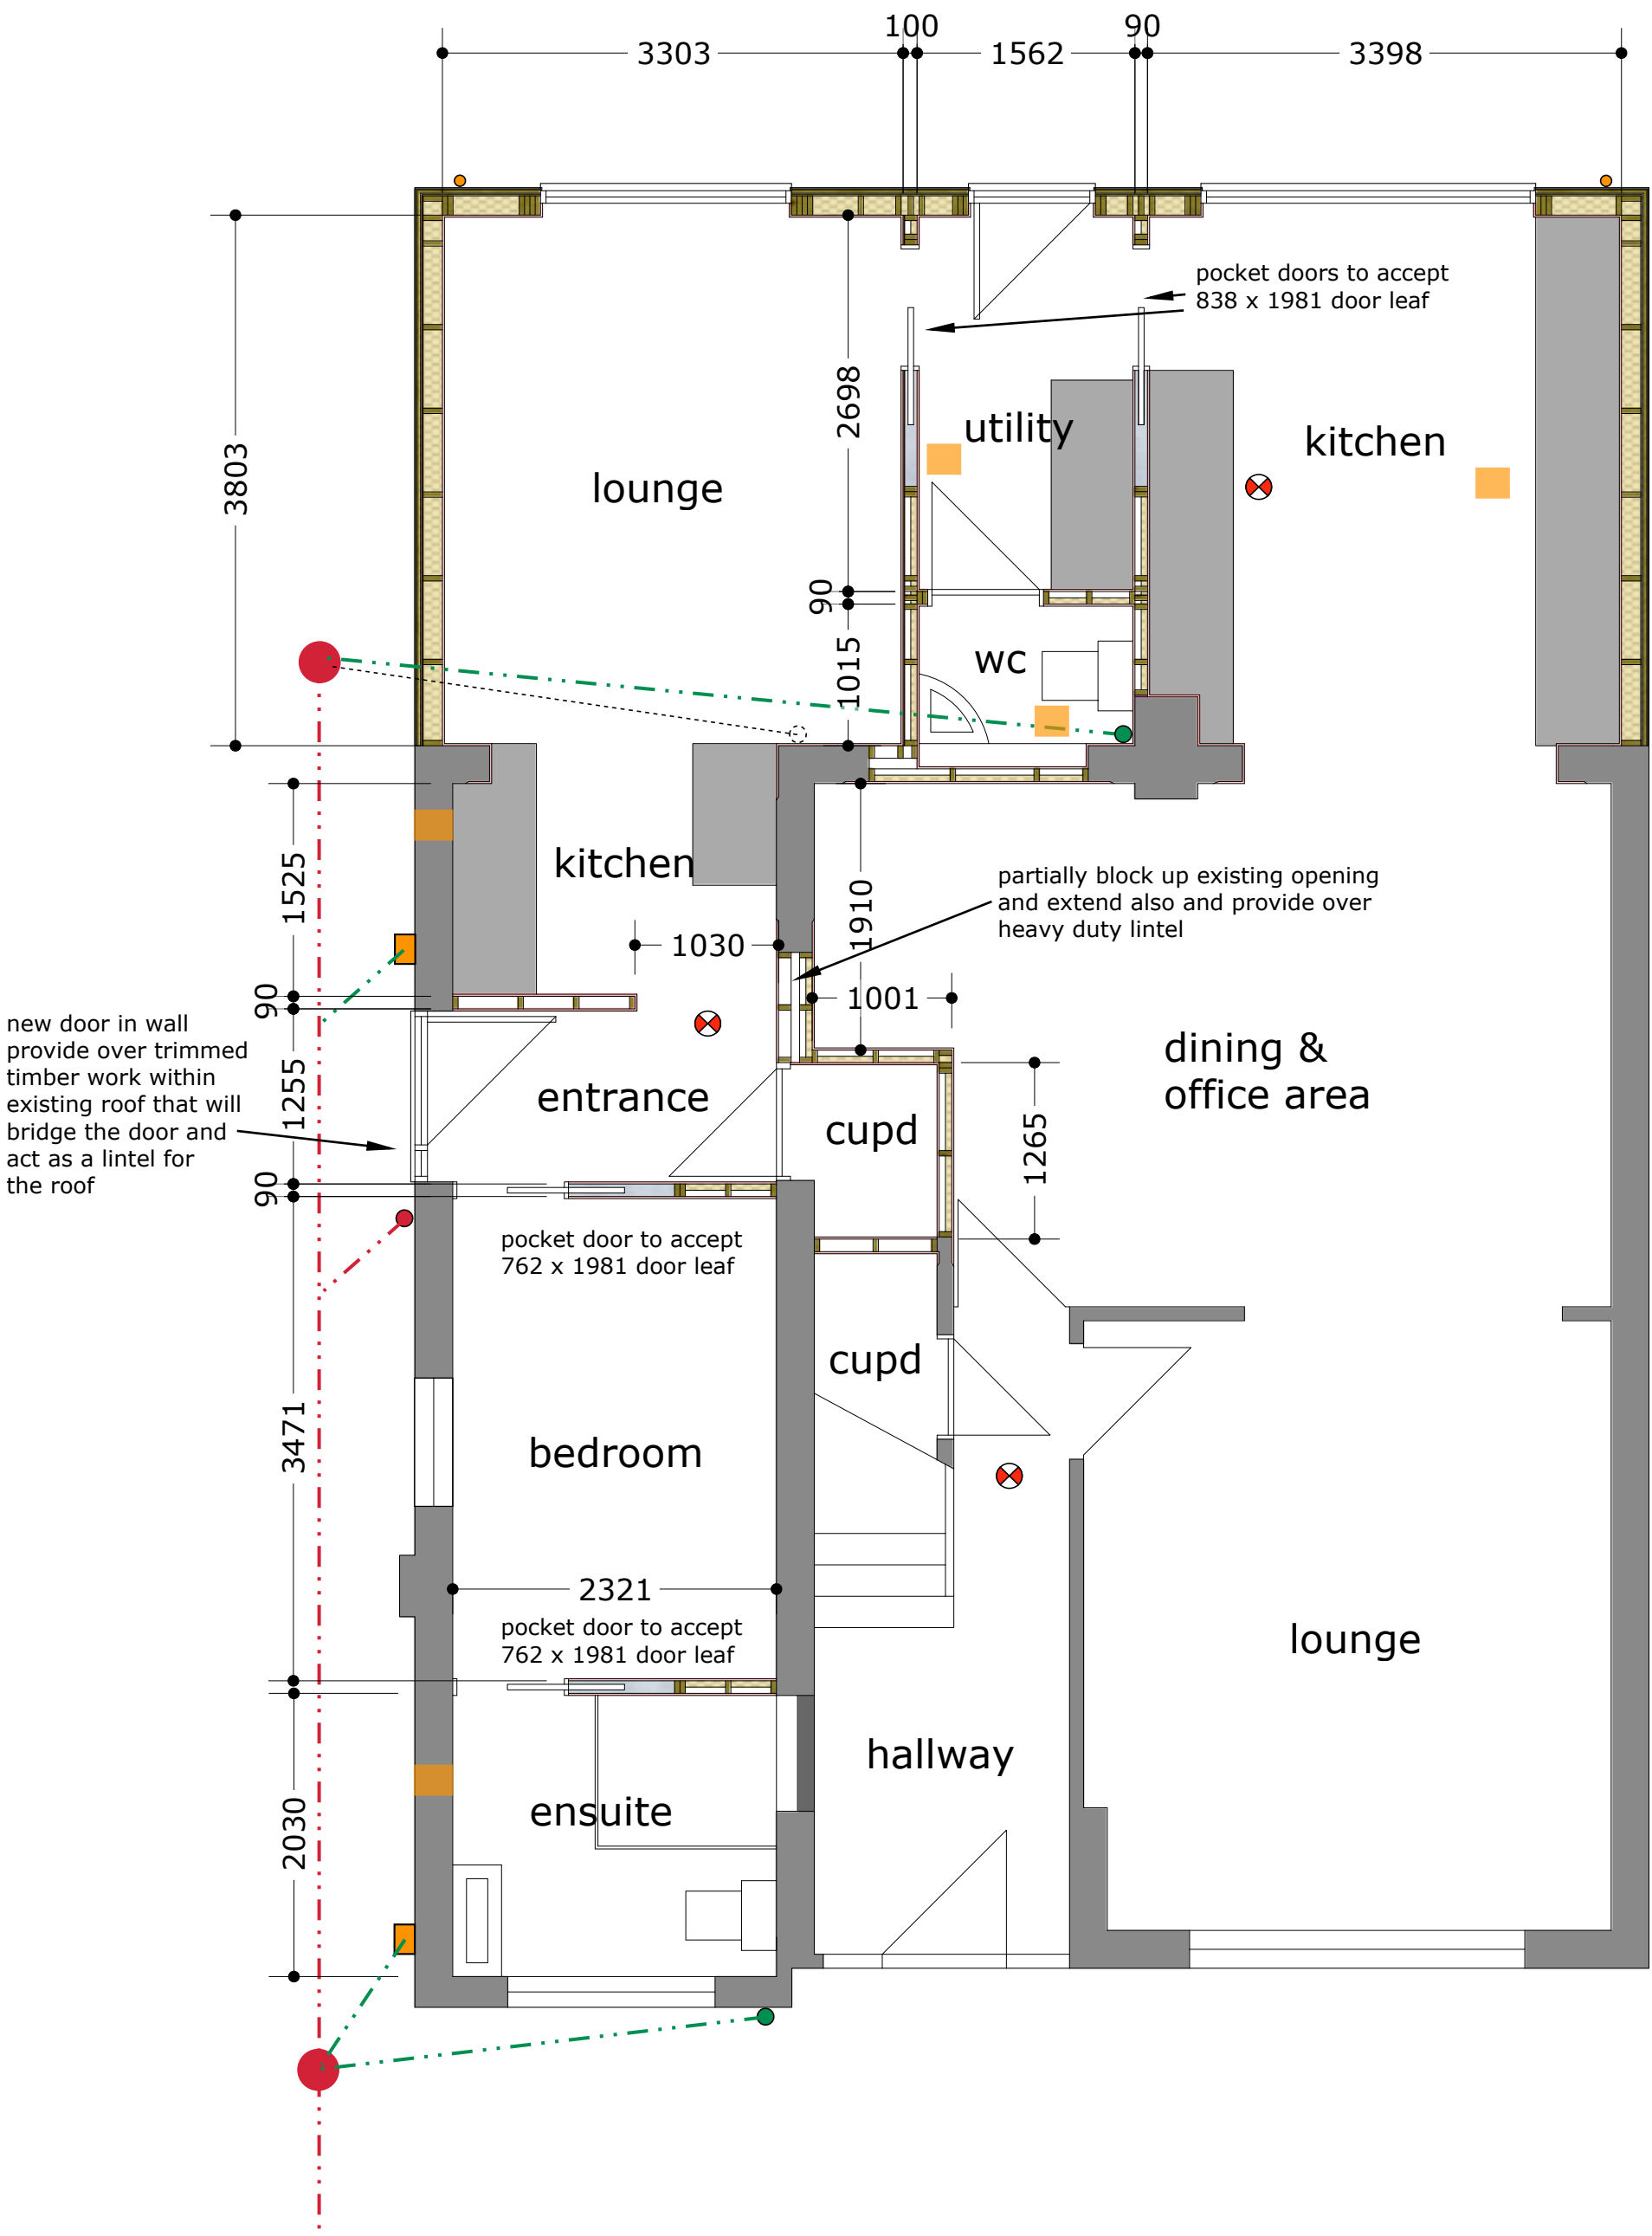

GROUND FLOOR PLAN

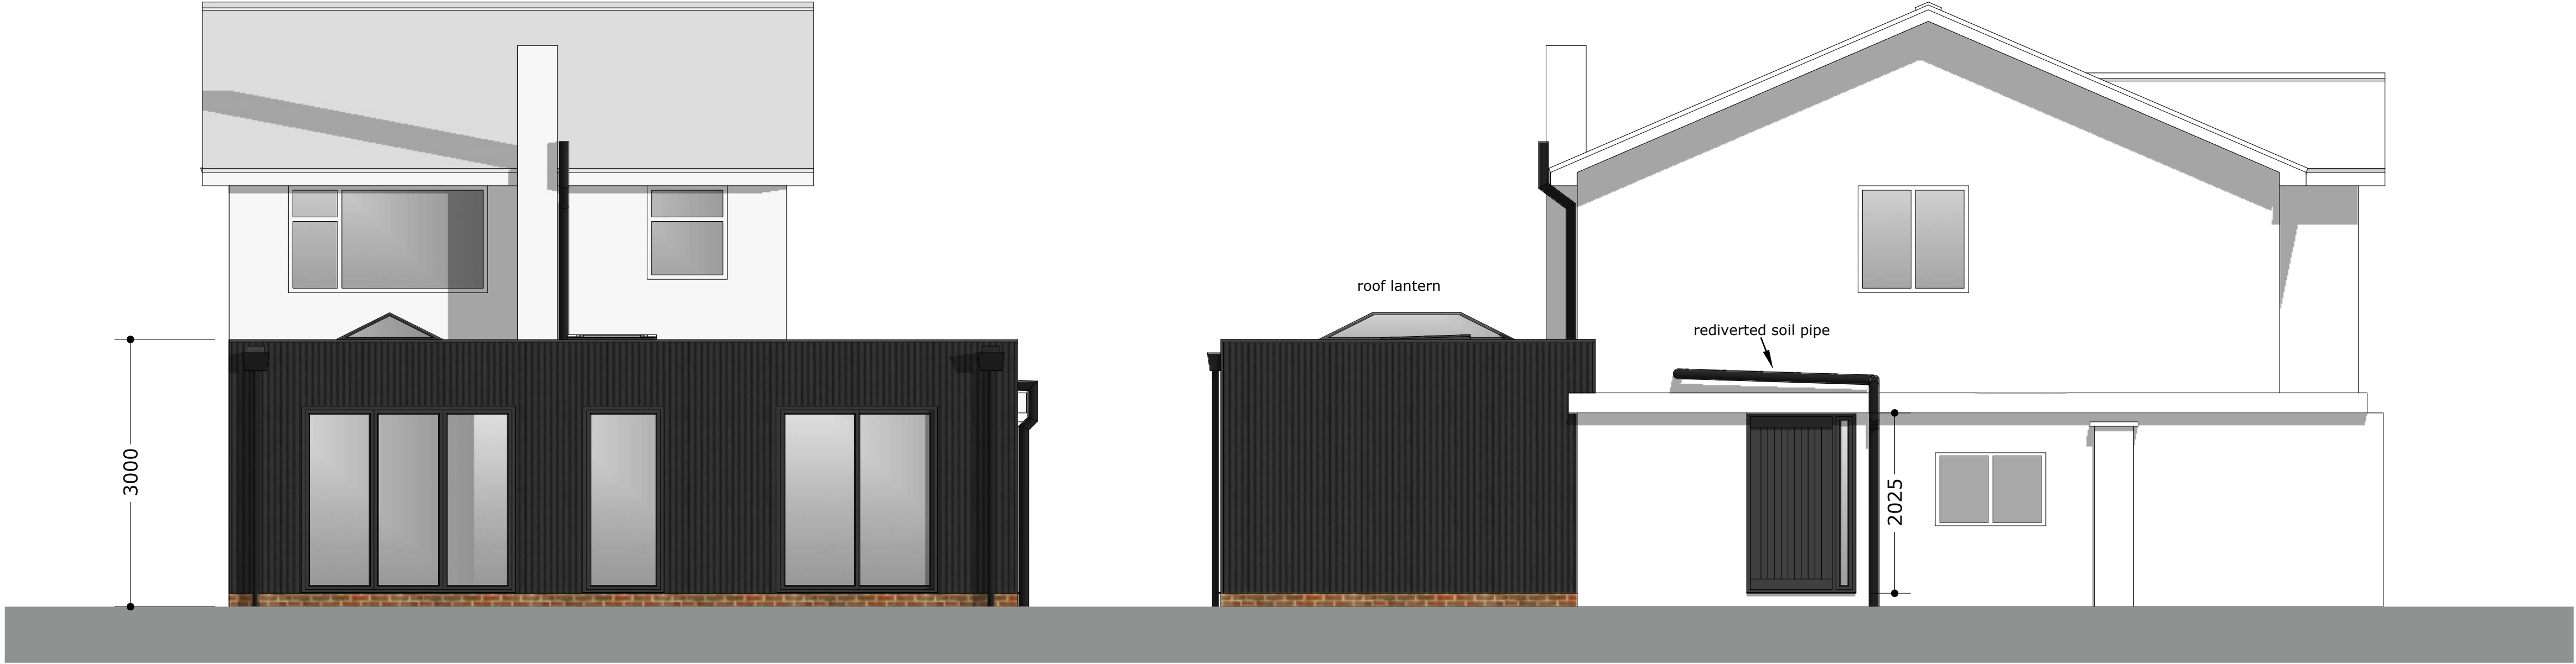