




ELEVATION A

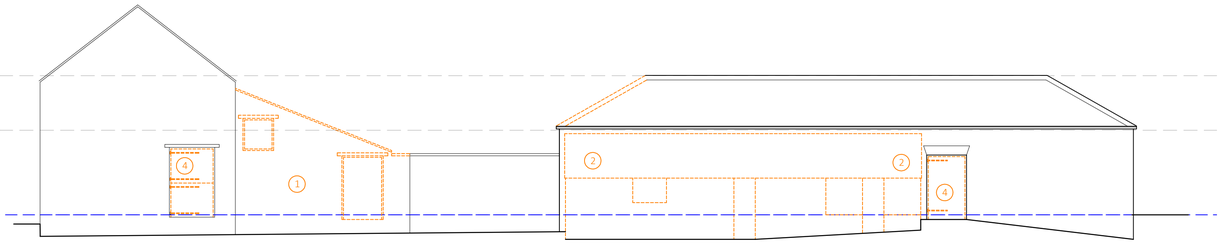


ELEVATION B

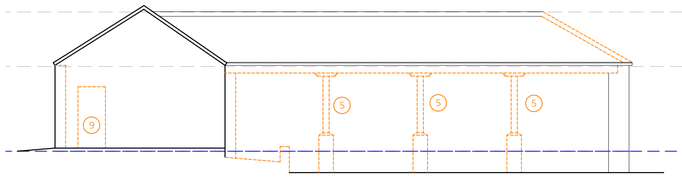


ELEVATION C

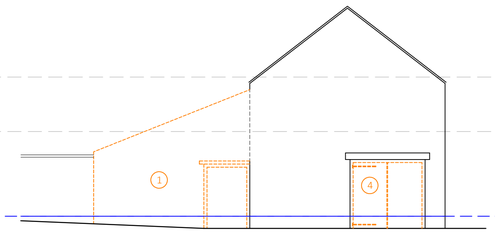

ELEVATION D

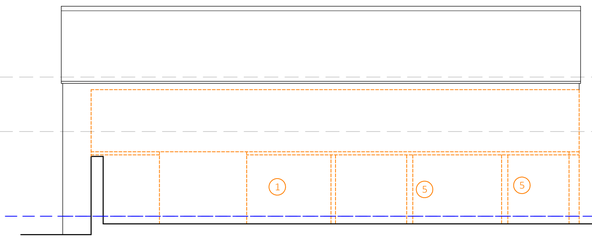


ELEVATION E

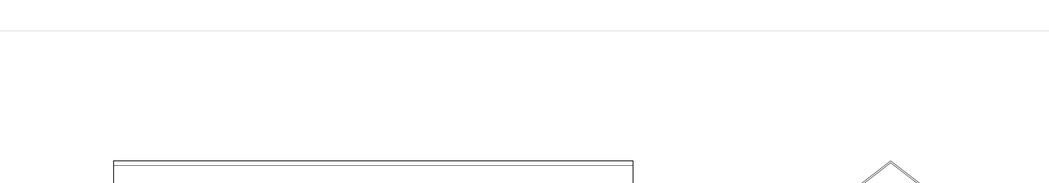


ELEVATION F

ELEVATION G



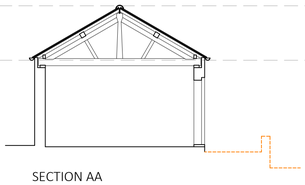

SECTION AA

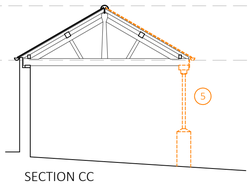

SECTION CC

BARN CONVERSION
CLOOT DROVE, CROWLAND
EXISTING ELEVS - DEMOLITIONS & ALTERATIONS
Scale: 1:100@A1 Date: 04/22
Drawn: CRB Dwg No: 21054/PL101

PDG ARCHITECTS LTD
1 Eaglethorpe Barns,
Eaglethorpe, Warmington,
Peterborough, PE8 6TJ
T: 01733 371000
E: design@pdgarchitects.co.uk
W: www.pdgarchitects.co.uk

© 2021 PDG Architects Ltd. All rights reserved. This drawing remains the property of PDG Architects Ltd at all times and may not be reproduced or copied in whole or in part without their written consent