


Notes

1. Do not scale this drawing.
2. All dimensions are in millimeters unless stated otherwise.
3. This drawing to be read in conjunction with all other relevant drawings and specifications.
4. Final Layout arrangement to be confirmed/ adopted by Anglian Water under a Section 104 Agreement.

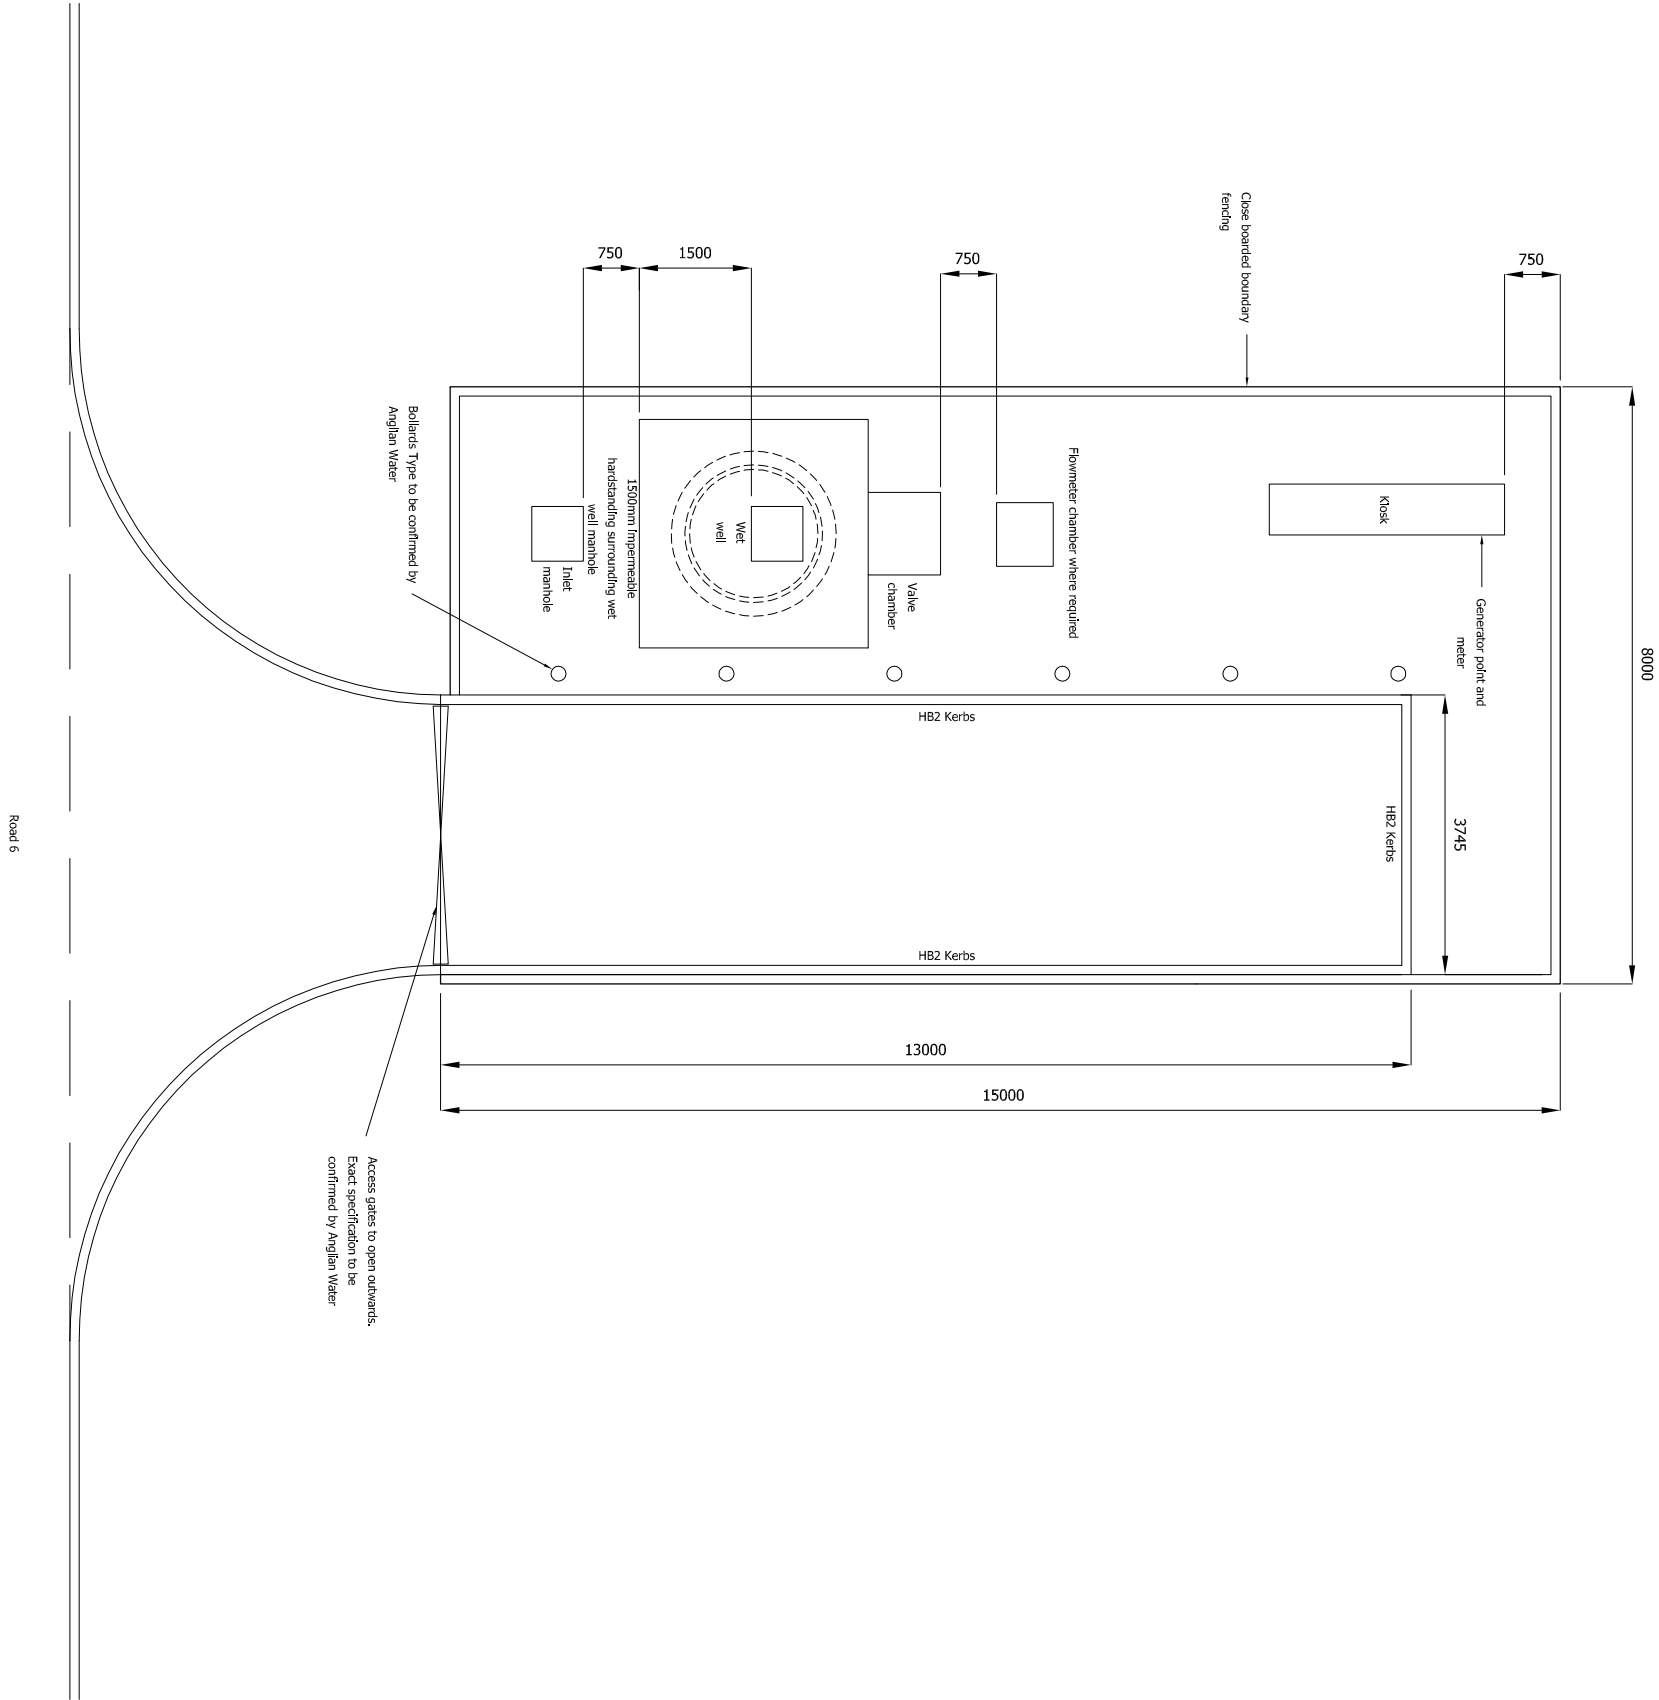

Project			
P1	Preliminary Issue	PM	16.04.15
Rev	Amendments	Rev'd by	Date
Client			
Ashley King (Developments) Ltd.			

Project			
Residential Development, Peterborough Road, Crowland			
Title			
Adoptable Foul Pumping Station General Layout			

Job No			
1415-0137			
Drawing No			
1415-0137-WDK-C-336			
Status			
Preliminary			
Scale			
NTS			
Date			
Apr.'15			
Project			
GPD			
Engineer			
GPD			
Drawn By			
PM			
Checked By			
GPD			
Approved By			
GPD			