

Notes

1. Do not scale this drawing.
2. All dimensions are in millimetres unless stated otherwise.
3. This drawing to be read in conjunction with all other relevant drawings and specifications.
4. All proprietary items to be installed in strict compliance with manufacturers instructions and recommendations.


Key

Proposed road center line alignment


Existing ground profile

		Datum -1.000		Road 3		Road 6	
		3.000	2.000	1.000	0.000		
VERTICAL ALIGNMENT	CHAINAGE	0,000					
	EXISTING GROUND LEVEL	0.495	0.510	0.443	0.509	0.506	
	PROPOSED CENTER LINE LEVEL	1.390	1.500	1.610	1.720	1.760	
	LH CHANNEL LEVEL		1.435	1.545	1.640		
	RH CHANNEL LEVEL	1.565		1.675	1.840		
	HORIZONTAL ALIGNMENT	Straight					
	VERTICAL ALIGNMENT	Straight					

Road 5 - LONGITUDINAL SECTION
SCALE: H 1:500, V 1:100. DATUM: -1.000

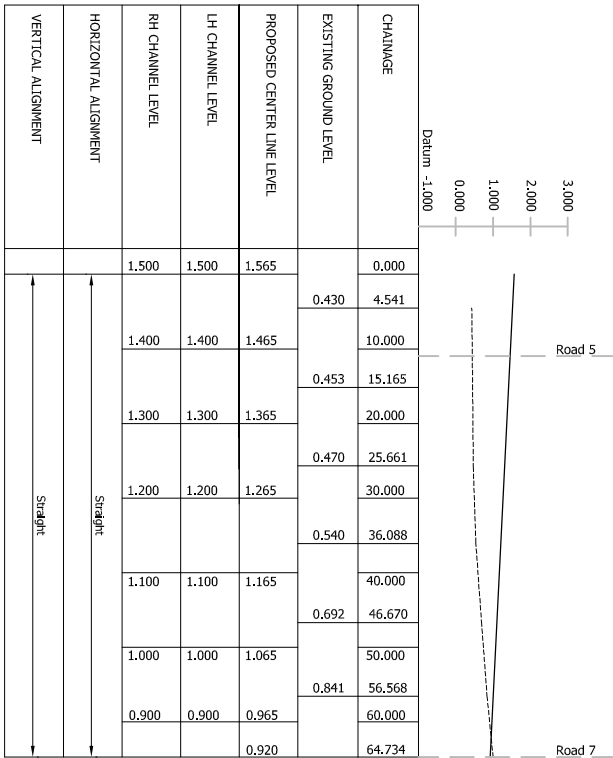

Road 6 - LONGITUDINAL SECTION
SCALE: H 1:500, V 1:100. DATUM: -1.0000

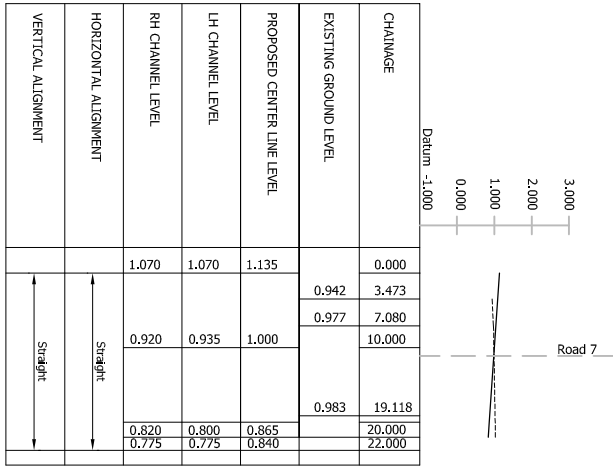

Road 7 - LONGITUDINAL SECTION
SCALE: H 1:500, V 1:100. DATUM: -1.0000

Project Residential Development, Peterborough Road, Crowland		Title Longitudinal Sections Sheet 3 of 3
J20 No 1415-0137	Drawing No 1415-0137-WDK-C-335	Rev P2
Scale AS SHOWN	Date Jan. 15	
Preliminary		
Project Engineer GD	Drawn By PM	Checked By GD
	Approved By	GD

