

REASONS

1. To ensure that the proposed development is carried out in a safe and satisfactory manner.
2. The County Planning Authority would wish to ensure that the site is not used for the deposit of unacceptable wastes.
3. To prevent pollution of the water environment.

N.B. Attention is drawn to the requirements of the National Rivers Authority attached to this notice of decision.

1. If the applicant is aggrieved by the decision of the local planning authority to refuse permission or approval for the proposed development, or to grant permission or approval subject to conditions, he may appeal to the Secretary of State for the Environment in accordance with Section 78 of the Town and Country Planning Act 1990, within six months of receipt of this notice. (Appeals must be made on a form which is obtainable from the Department of the Environment, Tollgate House, Houlton Street, Bristol BS2 9DJ). The Secretary of State has a power to allow a longer period for the giving notice of appeal but he will not normally be prepared to exercise this power unless there are special circumstances which excuse the delay in giving of a notice of appeal. The Secretary of State is not required to entertain an appeal if it appears to him that permission for the proposed development could not have been granted by the local planning authority, or could not have been so granted otherwise than subject to the conditions imposed by them, having regard to the statutory requirements, to the provisions of the development order, and to any directions given under the order. He does not in practice refuse to entertain appeals solely because the decision of the local planning authority was based on a direction given by him.
2. If permission to develop land is refused or granted subject to conditions, whether by the local planning authority or by the Secretary of State for the Environment, and the owner of the land claims that the land has become incapable of reasonably beneficial use in its existing state and cannot be rendered capable of reasonably beneficial use by carrying out of any development which has been or would be permitted, he may serve on the Council of the district in which the land is situated a purchase notice requiring that council to purchase his interest in the land in accordance with the provisions of Part VI of the Town and Country Planning Act 1990.
3. In certain circumstances, a claim may be made against the local planning authority for compensation, where permission is refused or granted subject to conditions by the Secretary of State on appeal or on a reference of the application to him. The circumstances in which such compensation is payable are set out in Section 114 of the Town and Country Planning Act 1990.

11th May 1993

Dr J Emmerson
Director of Highways and Planning
Lincolnshire County Council
4th Floor
City Hall
Beaumont Fee
LINCOLN
LN1 1DF

ALDO	LONG	INTAKE
DEC		
2000		
ADIC		
ADIS		
HIGHWAY		

14 MAY 1993

AN (4.5)

Dr J

NRA

National Rivers Authority
Anglian Region

SOUTH HOLLAND DISTRICT COUNCIL

24 JUN 1993

Our Ref: 93/1/LCC/0044
Your Ref: WRH/MLW/A5SH
Contact: G. CHIFFINLEY
CHIEF EXECUTIVE'S DEPT.

For the attention of MR. HUNT

Dear Sir,

Planning Application No. H2/93/CROWLAND

PROPOSAL: CONSTRUCTION AND USE OF LAGOON FOR THE STORAGE OF LIQUID WASTES
LOCATION: DECOY FARM, POSTLAND, CROWLAND
APPLICANT: G M RIDDINGTON

I refer to your consultation received on 27th April 1993.

This Authority has no objection to the proposal provided the following condition is included in any approval:

CONDITION: Liquid and solid animal/vegetable wastes and associated contaminated waters shall be stored and disposed of in a manner that will not lead to pollution of surface or underground waters.

REASON: To prevent pollution of the water environment.

The following planning informatives should be attached to any planning permission granted:-

Planning Informatives

The lagoon should be constructed to comply with the control of Pollution Regulations 1991.

Under the terms of the Control of Pollution (Silage, Slurry and Agricultural Fuel Oils) Regulations 1991, the person who proposes to have control over any relevant storage installation is required to serve notice on the NRA specifying the type of structure to be used and its location at least 14 days before it is to be used for the keeping or storing of any relevant

contd ...

GRAINGER DAVIES, B.Sc.,
C.Eng., F.I.C.E., F.I.W.E.M.
Regional General Manager

Northern Area
Aqua House
Harvey Street
Lincoln
LN1 1TF
Tel: (0522) 513100
Telefax: (0522) 512927



substance.

Advice to Planning Authority

The North Level Internal Drainage Board were consulted and their response letter is enclosed.

Advice to Applicant

Site operators should ensure that there is no possibility of contaminated water entering and polluting surface or underground waters.

Yours faithfully

A handwritten signature in black ink, appearing to read "R. Morgan", is written over the typed name.

R. Morgan
Planning Engineer



NORTH HOLLAND DISTRICT COUNCIL

Drainage Office, Thorney, Peterborough, PE6 0QE.

Telephone (0733) 270333 Fax (0733) 270231

R. Wedley

Clerk and Chief Executive

When calling or telephoning on this matter please ask for: **Mr. Hunt**

Our Ref: **WRH/MLW/A5SH**

Your Ref: **93/1/LCC/0044**

5th May, 1993.

The Planning Engineer,
National Rivers Authority,
Anglian Region,
Northern Area,
Aqua House,
Harvey Street,
Lincoln. LN1 1TF.

SOUTH HOLLAND DISTRICT COUNCIL

24 JUN 1993

CHIEF EXECUTIVE'S DEPT.

Dear Sir,

Planning Application No. H2/93/Crowland.

Construction and use of Lagoon for the storage of Liquid Wastes.

Your recent consultation sent to the South Holland I.D.B. has been forwarded to this office as the above site is within this Board's area.

I have no objection to the above proposal providing that the proposed lagoon is sited a minimum of 9m. from the edge of the Board's drain which is located immediately north of the site.

Yours faithfully,

Technical Engineer.

Copy to : G.M. Riddington.

N.R.A. — ANGLIAN REGION HARVEY STREET, LINCOLN				
-6 MAY 1993				
FILE				
	1c	n	Ac	Inf
O.M.				
admin				
RM				

Technical Engineer
W. R. HUNT
Operations Engineer
S. H. MORRIS

Town and Country Planning Act 1990

Observations of District Council on County Matter

Reference: H02/0390/93

Received: 28-APR-93 Type: COUNTY MATTER

Name: G M Riddington
Orchard House
Crowland
Peterborough
Cambs, PE6 0AW

Agent: G M Riddington
Orchard House
Crowland
Peterborough
Cambs, PE6 0AW

Description: Lagoon for storage of abattoir washings and vegetable
processing liquid waste


Location : Decoy Farm Postland
Crowland Peterborough

South Holland District Council have considered the proposal, and
OBJECT to the development for the reason(s) set out below:

- 1 In the opinion of the Local Planning Authority the proposal may result in significant environmental problems by way of smell during filling, storage and emptying of the proposed lagoon. In the absence of details on how the lagoon will be filled and emptied and what will happen to the contents of the lagoon, or what measures will be undertaken to reduce the potential for smell the Local Planning Authority cannot support this proposal.

Director of Planning and Building Control Services
18-JUN-93 H02/0390/93

This decision refers only to that required for the purposes of the Town and Country Planning Act and not for Building Regulations or any other legislation. See enclosed notes relating to rights of appeal.

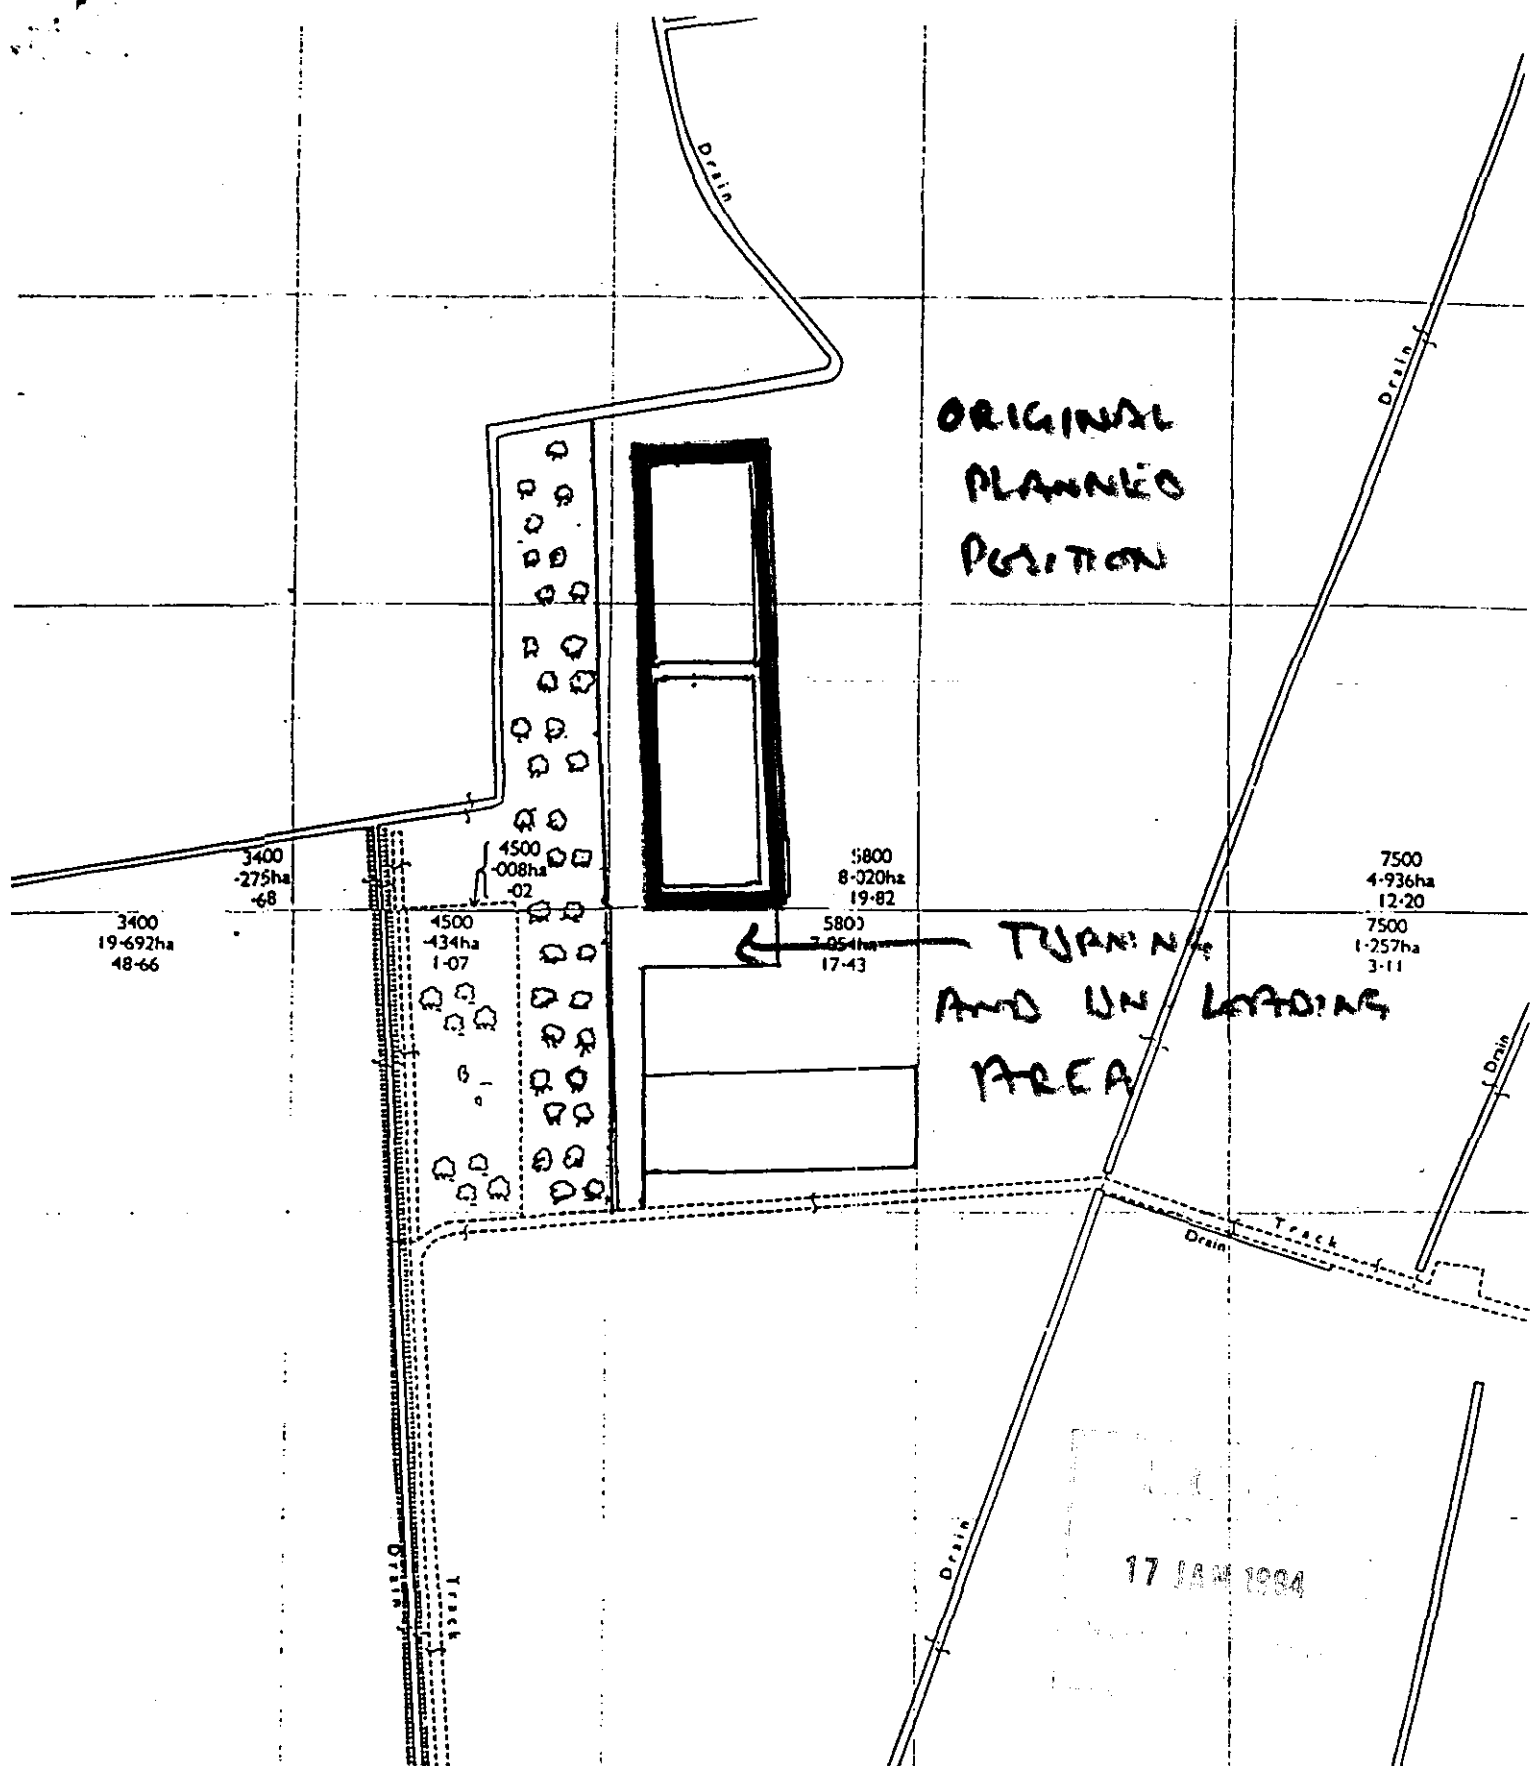

LICENCE NUMBER L224 : G RIDDINGTON, CROWLAND

Waste storage lagoon edged red

DRAWING NUMBER: RD7-0399H/02

SCALE: 1:2500

DATE: 29/11/93

COUNTY WASTE REGULATION OFFICER
LINCOLNSHIRE COUNTY COUNCIL
DEPT. OF HIGHWAYS AND PLANNING
CITY HALL
BEAUMONT FEE
LINCOLN
LMI 1DN
TEL 0522 553067

Application for permission to develop land etc.

Town and Country Planning Act 1990

Four completed copies of this form and plans should be sent to the District Council

Application no.	1102/0390/93
Date received	20.12.93
Grid reference	


PART 1 — to be completed by or on behalf of all applicants as far as applicable to the particular development

1. Applicant (complete details below in block capitals)

Name G. M. RIDDINGTON
 Address ORCHARD HOUSE
CRAWLAND, PETERBOROUGH
 Postcode PE6 8AW Tel. No. 0733 210249

Agent (if any) to whom correspondence should be sent (complete details below in block capitals)

Name _____
 Address _____
 Postcode _____ Tel. No. _____

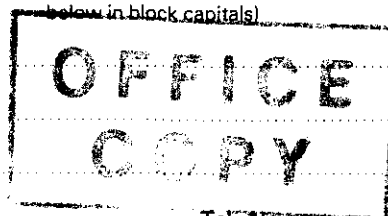

2. Particulars of proposal for which permission or approval is sought

(a) Full address or location of the land to which this application relates (and site area if known)

DELOY FARM, POSTLAND CRAWLAND
 PETERBOROUGH PE6 0LX

FOR SITE AREA SEE PLANS

(b) Applicant's interest, e.g. owner, tenant, prospective purchaser

OWNER

(c) Brief particulars of proposed development including the purpose(s) for which the land and/or buildings are to be used

LAGOON FOR STORAGE OF ABASTOIR WASHINGS AND
 VEGETABLE PROCESSING LIQUID WASTE PRIOR TO
 APPLICATION TO AGRICULTURAL LAND.

(d) State whether applicant owns or controls any adjoining land and, if so, give its location

OWNER OF POPLARS FARM; NEXT TO DELOY
 FARM - FOR SITE AREA SEE PLANS

3. Particulars of application (see note 3 of the "Notes for Applicants")

State whether this application is for: —

(a) Outline planning permission

State Yes or No

NO

(b) Full planning permission

YES

(c) Approval of reserved matters following the grant of outline permission

NO

(d) Renewal of a temporary permission or permission for retention of building or continuance of use without complying with a condition subject to which planning permission has been granted

NO

If yes, tick those items below which you wish to be considered as part of this application

- | | |
|-----------------------|-------------------|
| 1 sitting | 4 means of access |
| 2 design | 5 landscaping |
| 3 external appearance | |

If yes, state the date and number of outline permission
 Date _____
 Number _____

If yes, state the date and number of previous permission and identify the particular condition (see note 3(d) of the "Notes for Applicants")

Date _____
 Number _____

The condition

4. Particulars of Present and Previous Use of Buildings or Land

- (a) State
- (i) Present use of buildings/land
- (ii) If vacant, the last previous use including the date when the use was discontinued

AGRICULTURE

5. Additional Information

- (a) State whether the proposal involves: --

State
Yes or No

- (i) Construction of a new access to a highway
- vehicular
- pedestrian
- (ii) Alteration, including change of use, of an existing access to a highway
- vehicular
- pedestrian
- (iii) The crossing of a ditch or other water course

NO
NO
NO
NO
NO

- (b) State whether the proposal involves: --

- (i) New building(s)
If residential development, state number of dwelling units proposed and type if known, e.g. houses, bungalows, flats
- (ii) Alteration or extension
- (iii) Change of use

NO
NO
NO

- (c) Size of any new structure: --

- (a) height
- (b) length
- (c) width

N/A

- (d) Type and colour of materials for facing external walls

N/A

- (e) Type and colour of roofing materials

N/A

- (f) What provision exists or is proposed for garaging and/or parking vehicles within the site?

N/A

- (g) Is the application for industrial, office, warehousing, storage or shopping purposes?

YES

If yes, complete Part 2 of this form

- (h) Is the application in connection with agriculture?

YES

If yes, give brief details on page 4

- (i) Does the proposal affect a listed building?

NO

- (j) Does the proposed development involve the felling of any trees?

NO

If yes, indicate their positions on plan

- (k) (i) How will surface water be disposed of?
(ii) How will foul sewage be dealt with?

N/A

Continue on page 4
if necessary

- (l) Does the proposal affect a land drain?

YES

If yes, indicate positions on plan

- (m) Has the site been disturbed, filled or otherwise contaminated?

NO

If yes, please supply details (on separate sheet)

6. Plans

List of drawings and plans submitted with the application

- ① 1:2,500 MAP OF SITE
- ② 1:10,000 PLAN OF FARM
- ③ PLAN OF PROPOSED DEVELOPMENT

Note: The proposed means of enclosure, the materials and colour of the walls and roof, landscaping details etc. should be clearly shown on the submitted plans, unless the application is in outline only

PART 2

Additional information required in respect of applications for industrial, office, warehousing, storage or shops

Those questions relevant to the proposed development to be answered

1. In the case of industrial development, give a description of the processes to be carried on and of the end products, and the type of plant or machinery to be installed	N/A		
2. If the proposal forms a stage of a larger scheme for which planning permission is not at present sought, please give what information you can about the ultimate development	N/A		
3. Is the proposal related to an existing use on or near the site? If so, please explain the relationship	State Yes or No ☒ YES PART OF USE WILL BE TO STORE DRAINAGE WATER FROM ADJACENT VEG. WASTE COMPOSTING SITE LICENSE L196		
4. Is this a proposal to replace existing premises in this area or elsewhere which have become obsolete, inadequate or otherwise unsatisfactory? If so, please give details including gross floor area of such premises and state your intentions in respect of those premises	State Yes or No ☒ NO		
5.	Existing floor space		Proposed additional floor space
(a) What is the total floor space of all buildings to which the application relates?	(a) m ² /sq.ft.	(a) m ² /sq.ft.	
(b) What is the amount of industrial floor space included in the above figure?	(b) m ² /sq.ft.	(b) m ² /sq.ft.	
(c) What is the amount of office floor space?	(c) m ² /sq.ft.	(c) m ² /sq.ft.	
(d) What is the amount of floor space for retail trading?	(d) m ² /sq.ft.	(d) m ² /sq.ft.	
(e) What is the amount of floor space for storage?	(e) m ² /sq.ft.	(e) m ² /sq.ft.	
(f) What is the amount of floor space for warehousing?	(f) m ² /sq.ft.	(f) m ² /sq.ft.	
6.	Office	Industrial	Other staff
(a) How many office, industrial and other staff will be employed on the site as a result of the development proposed?	(a) NONE	(a) NONE	(a) NONE
(b) If you have existing premises on the site, how many of the employees will be new staff?	(b) NONE	(b) NONE	(b) NONE
(c) If you propose to transfer staff from other premises please give details of the numbers involved and of the premises affected	(c) N/A		
7. In the case of industrial development is the application accompanied by an industrial development certificate? If "No" state why a certificate is not required	State Yes or No ☒ N/A		
8. What provisions have been made for the parking, loading and unloading of vehicles within the curtilage of the site? (Please show the location of such provision on the plans and distinguish between parking for operational needs and other purposes)	NO PARKING REQUIRED TANKERS WILL EMPTY FROM AREA INDICATED ON MAP		
9. What is the estimated vehicular traffic flow to the site during a normal working day? (Please include all vehicles except those used by individual employees driving to work)	FOUR TANKERS AT MOST.		
10. What is the nature, volume and proposed means of disposal of any trade effluents or trade refuse?	N/A		
11. Will the proposed use involve the use or storage of any of the hazardous materials mentioned in note 13 of the "Notes for Applicants"? If "Yes" state materials and approximate quantities	State Yes or No ☒ NO		

PART 3

Application is hereby made for permission/approval to carry out the development described herein and on the attached plans.

I have completed the relevant certificate.

Signed

*On behalf of

(insert applicants name if signed by an agent)

Date

20.4.93

*Delete whichever is not applicable

Note An appropriate certificate must accompany this application unless you are seeking approval of reserved matters— see Note 10 of the "Notes for Applicants". The following certificate will be appropriate if you are the owner of all the land. Only one copy need be completed. Certificates B, C or D can be obtained from your Council Offices

Certificate under section 66 of the Town and Country Planning Act 1990 as amended

Certificate A I hereby certify that:-

1. No person other than the *applicant appellant was an owner (a) of any part of the land to which the *application appeal relates at the beginning of the period of 20 days before the date of the accompanying *application appeal
- * 2. None of the land to which the *application appeal relates constitutes or forms part of an agricultural holding:
or
- * 2. I have
The applicant has given the requisite notice to every person other than *myself himself who 20 days before
The appellant has
the date of the *application appeal was a tenant of any agricultural holding any part of which was comprised in
the land to which the *application appeal relates, viz:-

Name of Tenant (e)

Address

Date of Service of Notice

*Delete whichever is not applicable

(a) Owner means a person who is for the time being the estate owner in respect of the fee simple in the land or is entitled to a tenancy of the land granted or extended for a term of years certain of which not less than seven years remain unexpired

(e) If you are the sole agricultural tenant enter "None"

Signed

*On behalf of

(insert applicants name if signed by an agent)

Date

ADDITIONAL INFORMATION

YOUR APPLICATION CANNOT BE CONSIDERED UNLESS YOU HAVE SIGNED PART 3 OF THIS FORM AND COMPLETED AND SIGNED AN APPROPRIATE CERTIFICATE

Directions

Art 7 (Outlines)

☐

RM checklist

Previous
Current
Required

Sit

Des

Ext

Acc

Land

Reg 4

Scale drawing....

Highway S/W....

Agric appraisal....

☐

Non
Std

Precise details:

Direction authorised by Senior Officer.....

Date.....

Revalidation after Direction

Information satisfactory

Signed.....

Date.....

Valid date:

Amended description

Reconsultations:

All.....
Specified:

Unsatisfactory -
Further direction:
Signed.....
Senior Off.....

Precise details:

Consultation/Publicity Required

PDN 5-5

	Publicity:	Consultations:
Departure		County
Setting of LB		E Heritage
Public Right of Way		Societies
Discretionary		

Extra Consultations:

Transport	D/Transp A15	*
	D/Transp A18	
	B Rail	
Environment	Env Services	✓ <i>DONE 05-MAY-93</i>
	NRA	
	Env Assess	G *
		Specify:
Conservation	LB Demolish	G *
	Eng Heritage	
	Archaeology	G
	Consultant	
	Other	Specify:
Hazards	HSC Group	G *
	Specific	G
		Specify:
Other		Specify:

Note
* Longer expiry
G Group available

Case Officer

Senior Officer Confirmed

PDN

Date.....

Recorded DC....

APPLICATION ASSESSMENT

Decision by 24-5

Notes for Case Officer

Site Inspection

Accuracy :
Neighbours :
Boundaries :
Site Features :

Langley L.C.C. 21-5 going to our
date on 8-6 likely to object,

Inspected by
Date

going to L.C.C. date 28-5, rec of Grant
pollution control notice / waste Regulation seems
very tight, will send copy if necessary

Site Notice posted by

Date
Expiry

NOT RECD

Individual Resident Notices required:

Addresses to be
sent to -

Addresses
delivered to -

Case Officer Conclusions

Isolated spots to rear of existing carports keep.
Driveway, new has 10000. Trees to w side
gravel/hardcore roadways to site

RECOMMENDATION

COMMITTEE

Departure from Policy

Ward Member request

Recommend approval against
material objection

Other circumstances
viz:

Change to Committee recorded:

Decision confirmed as agenda:

DELEGATED/Non-Det

Case Officer Recommendation

Approve
(or equiv)

Refuse
(or equiv)

Signed Date.....

Notes:

Disabled

Prev conditions

Amended plans -

Dwg no:

Received:

Conditions/Reasons (cont overleaf)

ADMIN RECORD SHEET

Initial

Submitted Fee £ *NIL*

Receipt No

Date first Rec'd **28 APR 1993**

Registration

Reference **H02/0390/93**

Cross-Ref *N/A*

Date **29/4/93**

Validation

TYPE *C.M.*

Site area
No of dwellings
Floorspace

Earlier permission - Ref:
New/Redevelop/Use/Ext/Alt/Works

Description
to be recorded

--

Invalid

Site plans
Certificate

--

Fee
Fee (not free)

--

Inaccurate
Incomplete
Unclear

--

Fees

Correct fee £ *NIL*

Nil fee

--

Previous app - ref:
Type of app
Reason:

Discounted

Additional £
Refund £

Receipt No
Voucher No

Date
Date

Information

Index sheet *348* OS Plots
Grid ref *529000313100*

Ward *A* Parish *CROWLAND*

Inside IBD *NO* Inside LP area *NO*

Constraints:

CA Cons Area

LB Listed - Grade:

ARC Archaeology

AM Ancient Mon

SSI Special Int

TR Rural

BP TR proposed 67m

LC Level Cross

FP Footpath

TPO Tree Pres

Hazards -

HAZ Site

AIR Safeguard

LIN Elect

PIP Pipe

CON Waste/contamin

Linked to site

Ref *1300*

Linked to property

Ref

Dist Bound

Other:

Planning Records:
Earlier apps

B Reg Records:
Already submitted - Ref:
Request needed
Requested



LINCOLNSHIRE COUNTY COUNCIL

HIGHWAYS & PLANNING DEPARTMENT

4th Floor, City Hall, Beaumont Fee, Lincoln LN1 1DN
Telephone (0522) 552222 Fax (0522) 553149

Director: J. Emmerson

My Ref: DHPJ/H/390/93/RCA

Mr G Riddington
Orchard House
Crowland
Peterborough
PE6 0AW

For further information contact
Mr DHP James
Telephone Lincoln (0522) 553129

1 February 1994

Dear Mr Riddington


CROWLAND: DECOY FARM: PROPOSED WASTE STORAGE LAGOON
APPLICATION NO H.2/390/93

Thank you for your letter dated 13 January 1994 and enclosures with regard to the above application and I would also wish to refer to the subsequent telephone conversations between yourself and members of my staff. In view of the slight change in the location of the lagoon, I am willing to accept the plan which accompanied your letter as a minor amendment to the site granted planning permission on 23 June 1993 and the revised location is hereby approved pursuant to condition 1 of the above planning permission.

Yours sincerely

Director of Highways and Planning

cc. to Director of Planning
South Holland District Council
Council Offices
Priory Road
Spalding
Lincs
PE21 2HE

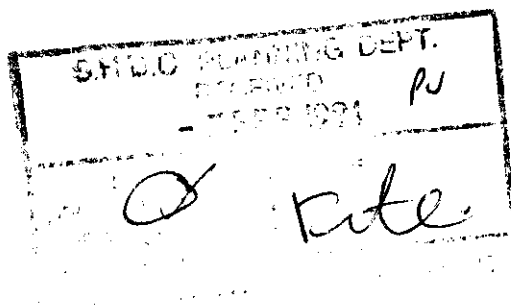

County Waste Regulation Officer,
4th Floor,
City Hall,
Beaumont Fee,
LINCOLN,
LN1 1DN

(f.a.o. Mr. R. Taylor)

Mr. J. Chapman

JC/SS/PW

12th November, 1993

Dear Sir,

Waste Storage Lagoon
Riddington, Decoy Farm, Crowland

I write further to our telephone conversation concerning the licence and would ask you to consider the following:-

1. The maximum daily input of wastes clause 1.1(a) and (b) should be in accordance with the Wastes Management Plan.
2. Consent for the two lagoon scheme rather than a single large lagoon.
3. Hours of use for the site to be in accordance with those specified in the compost licence.
4. A separate specific condition relating to the prevention of malodours (clause 3.5).
5. Details of the method of disposal to land to be included in clause 3.9.
6. Application to land should preferably be by injection tines in accordance with the MAFF Code of Good Agricultural Practice for the Protection of Air and Water.

I trust these comments are of assistance to you.

Yours faithfully,



Director of Environmental Services

S.H.D.C. PLANNING DEPT.	
RECEIVED	
15 NOV 1993	
Attention of	File No.
DPO	
DOPO	
AC	
ACP	
Author by	
Consult with	
Drawn to	

Decided not to take to office

AGENDA ITEM NO.

SOUTH HOLLAND DISTRICT COUNCIL

31/1

REPORT TO: THE PLANNING COMMITTEE 14 SEPTEMBER 1993

BY: THE DIRECTOR OF PLANNING AND BUILDING CONTROL SERVICES

1.0 SUBJECT: LAGOON FOR STORAGE OF ABATTOIR WASHINGS AND VEGETABLE PROCESSING LIQUID WASTE AT DECOY FARM, POSTLAND, CROWLAND.

PURPOSE: To update Members of the Committee.

1.1 The District Council were consulted over this planning application and the report was brought to the Planning Committee of the 8th June 1993. At that meeting it was resolved to object to the application on the following grounds:-

"In the opinion of the local planning authority the proposal may result in significant environmental problems by way of smell during filling, storage and emptying of the proposed lagoon. In the absence of details on how the lagoon will be filled and emptied, and what will happen to the contents of the lagoon, or what measures will be undertaken to reduce the potential for smell, the local planning authority cannot support this proposal."

1.2 It was also resolved that I write to the County Council requesting the application to be referred back to the appropriate County Council Committee for further consideration in view of concern that this authority's views were not taken into account when the application was discussed, notwithstanding the fact that the County Council had been advised of the likely objection.

1.3 A letter has been received from the County Council which states that the matters raised in our recommendation of objection to the application were raised by the Parish Council and the County Council's officer dealing with the planning application. The letter goes on to say *"These concerns were reported to the Planning and General Sub Committee of the County Council when the Members considered the application and I can assure your Council that similar views to those now expressed by your authority were considered by the Sub Committee."*

1.4 The day to day operations of the site will be controlled by a site licence and the conditions on the licence will include the manner in which the material is deposited and the control of vermin, dust and bad odours. All tankers carrying material

to the site will be road tankers which are sealed, and the liquids will be pumped into the lagoon. The liquid waste will be injected directly into the land and confined within the farm area, using internal accommodation roads. The daily input of liquids or sludges arising from vegetable processing is restricted to 3,000 gallons per day, and liquid waste from abattoirs to 6,000 gallons per day.

- 1.5 { The letter goes on to say that no observations were received from this Council within the 28 day period allowed. However, the file does show a note saying that the County Council were contacted by telephone three days before the expiry of the 28 day period stating that the application was to be sent to the Planning Committee on the 8th June and that it was likely that the authority would object. However, on the basis of the information received by the County Council in their most recent letter, it is considered that the ~~Council's objections~~ were considered owing to responses received by other statutory bodies. The draft Disposal Licence is detailed with respect to what can and cannot be undertaken on the site. The most recent letter I have received from the County Council Waste Regulation Officer is one which requires the applicant to undertake a Farm Waste Management Plan, which would provide information on how existing problems with the composting site can be overcome prior to the proposed lagoon being implemented.

*which was
of concern to
the Committee*

2.0 RECOMMENDATION

That the report be noted ~~and no further action be taken.~~

Background papers: H02/0390/93

Local Government (Access to Information) Act 1985

The Officer to whom reference should be made concerning inspection of the background papers is the Director of Planning and Building Control Services, Council Offices, Priory Road, Spalding, Lincs. Tel: (0775) 761161

15/8

Cont...

Your Council will appreciate that the day-to-day operations of the site are controlled by the Site Licence and in determining such concurrent planning applications, the County Council has regard to the advice of Central Government as set out in paragraphs 35-37 of PPG1 and similar advice notes regarding the duplication of legislation in granting any planning permission.

It is noted that your Council request that the application be referred back to the County Council's Planning and General Sub-Committee for further consideration. However, you will recall that the consultation in respect of the application was sent to your Authority on 26 April with a request that your Council's observations should be sent within 28 days or if your Council requested an extension of that time. No observations were received within that period and the application was considered by the Planning and General Sub-Committee of the County Council on 28 June 1993. Following that meeting and after making due allowance for the receipt of outstanding consultations, the application was determined on 23 June under the delegation given to the Chief Executive at the Sub-Committee meeting.

You will appreciate that the County Council, as Local Planning Authority, wishes to have regard to Central Government advice and exhortation that applications should be determined as quickly as possible and without undue delays. In this respect it must be acknowledged that the period in excess of 6 weeks is a reasonable period within which a local planning authority can expect to receive a response to their consultation, particularly with regard to county matter applications where Article 20 of the Town and County Planning General Development Order 1988 only specifies a period of 14 days from receipt by the District Council of the application.

I trust the above will reassure your Council that the matters raised by them were fully considered by the County Council in determining the application, but should you require any further information please do not hesitate to contact my assistant Derek James.

Yours faithfully



h Director of Highways and Planning

PLANNING COMMITTEE - 8th June, 1993

416. PLANNING APPLICATIONS (Continued)

(g) Applications approved subject to Planning Obligations (Continued)

(It was agreed that planning permission be granted for the above development subject to the access being relocated to the southern part of the application site.)

(It was also agreed that an order be made under Section 97 of the Town and Country Planning Act 1990 revoking planning permission H14/1719/88 subject to the owners and occupiers of the land and all other persons who will be affected by the order confirming in writing that they do not object to the order and will not be claiming any compensation under Section 107 of the Town and Country Planning Act 1990.)

(h) Observations on applications by East Midlands Electricity Plc

East Midlands Electricity Plc be advised that this authority raises no objections to the undermentioned developments, in accordance with the recommendations of the Director of Planning and Building Control Services:-

<u>Plan No. and Applicant</u>	<u>Proposal</u>
H02/0348/93 East Midlands Electricity Plc	11,000 volt overhead line in the Parish of Crowland.
H02/0349/93 East Midlands Electricity Plc	11,000 volt overhead line in the Parishes of Crowland and Newborough.

(i) Observations on applications by Lincolnshire County Council

The Lincolnshire County Council be advised of this authority's views in respect of the undermentioned proposals as follows:-

<u>Plan No. and Applicant</u>	<u>Proposal</u>
H02/0390/93 G M Riddington	Lagoon for storage of abattoir washings and vegetable processing liquid waste at Decoy Farm, Postland.

(The Lincolnshire County Council be advised that this authority objects to the above proposal, in accordance with the recommendation of the Director of Planning and Building Control Services, and be requested to refer the matter back to the appropriate committee for further consideration in view of concern that this authority's views were not taken into account when the application was discussed, notwithstanding the fact that the County Council had been advised of the likely objection.)

H16/0412/93 Birse Construction Ltd	Excavation of borrow pit to provide material for by-pass, and subsequent reinstatement as lake south east of A16 Spalding by-pass and east of A1073 Cowbit Road, Spalding.
---------------------------------------	--

(The Lincolnshire County Council be advised that this authority objects to the above development in accordance with the recommendation of the Director of Planning and Building Control Services and in particular is concerned at the proposed location of the development which, in any event, it is understood, is situated within the area the subject of the proposed A1073 improvement scheme.)

My Ref: R07-0399H/VAH

Mr G Riddington
Orchard House
CROWLAND
Lincs PE6 OAW

For further information contact
Mr R Taylor
Telephone Lincoln (0522) 553074

1 July 1993

Dear Sir

APPLICATION TO LICENCE A WASTE STORAGE LAGOON AT DECOY FARM, CROWLAND

I have recently received strong objections to the above proposal from South Holland District Council. As one of the two statutory consultees it is important that their criticisms are addressed before progressing further.

The existing site has been the subject of odour complaints and the production of leachate has been considerable. The District Council are therefore concerned that existing problems should be overcome before further expansion of the site - hence my urging that advice be sought and a proper, composting scheme be arranged as a matter of some urgency - such a scheme would reduce odour and may reduce leachate problems.

In order to satisfy the NRA that the waste can be disposed of in a satisfactory manner they request that a 'farm waste management plan' is produced, detailing land available, location of drains and ditches, soil types, crops to be grown, method of irrigation etc etc. Both ourselves and the District Council would like the opportunity to study the waste management plan when it has been produced. I have contacted the NRA over this matter and they recommend that in order to conform to the Code of Good Agricultural Practice a comprehensive plan is produced preferably with assistance from ADAS or some similar professional body.

If you could therefore, (i) seek advice and decide on the best method of composting existing waste, and, (ii) arrange for a detailed management plan for disposal of lagoon waste to be made available for the District Council and NRA I would then proceed if the proposals appear satisfactory.

Yours faithfully

390/93

PR

County Waste Regulation Officer

9495.W3L

S.H.D.C. PLANNING DEPT. RECEIVED 22 JUL 1993	
APPROVED BY DFO (WRM) DOFO	NO.
Author by	Telephone YES/NO
Dis. used with	by
Copy to	by

S.H.D. COUNCIL ENV. SERVICES
RECEIVED 22 JUL 1993
ATT OF
FILE

BRI SMITH Dip TP MRTPI
Director of Planning & Building Control Services
Planning & Building Control Department,
Council Offices,
Priory Road, Spalding,
Lincolnshire. PE11 2XE
Telephone: (0775) 761161
Fax: (0775) 710772



H02/0390/93

COUNTY MATTER

Applicant: G M Riddington
Tel: 0733 210249

Agent: G M Riddington
0733 210249

Description: Lagoon for storage of abattoir
washings and vegetable
processing liquid waste

Location: Decoy Farm
Postland
Crowland
Peterborough

Valid date:	28-APR-93	Terminal date:	19-MAY-93
Target dates:		Target Committee:	23-JUN-93
To case officer	05-MAY-93	Report deadline:	09-JUN-93
Inspected by	12-MAY-93		
Extra contacts	19-MAY-93	Case Officer:	
Report if not clear by	12-MAY-93	P J UDY	

DEVELOPMENT/CONSTRAINTS

Size:
Category: Newbuild
Listed building:
Conservation Area:

Other Constraints:

CONSULTATIONS CARRIED OUT

	Sent	Expiry
Dir of Environmental	05-MAY-93	19-MAY-93
Cllr B Alcock	0733 210560 05-MAY-93	12-MAY-93
Cllr N H Pepper	Peterborough 21 05-MAY-93	12-MAY-93

SITE RECORD

Grid ref: 525500 313100
OS Sheet: 348 Parcel:

ccc - No objections for 11/5/93

Lincolnshire County Council
Department of Highways & Planning
Fourth Floor
City Hall
Beaumont Fee
Lincoln
LN1 1DN

P J Udy

PJU/SJS H02/0390/93

DHPJ/H2/93/CM/JS

15 June 1993

Dear Sir

Application for the construction and use of lagoon for the storage of
liquid waste and Decoy Farm, Postland, Crowland

I refer to the above planning application which was considered by the Planning Committee on the 8 June 1993, when it was resolved to raise objections to the proposal. I enclose the formal notification.

However, I have been instructed by my Planning Committee to request that this matter is referred back to your own Planning Committee for further consideration. This is due to concern that this authority's views may not have been taken into account when the application was discussed by your Committee.

Yours faithfully



N R Midlen
Principal Planning Officer
(Development Control)

PLANNING COMMITTEE - 8th June, 1993

416. PLANNING APPLICATIONS (Continued)

(g) Applications approved subject to Planning Obligations (Continued)

(It was agreed that planning permission be granted for the above development subject to the access being relocated to the southern part of the application site.)

(It was also agreed that an order be made under Section 97 of the Town and Country Planning Act 1990 revoking planning permission H14/1719/88 subject to the owners and occupiers of the land and all other persons who will be affected by the order confirming in writing that they do not object to the order and will not be claiming any compensation under Section 107 of the Town and Country Planning Act 1990.)

(h) Observations on applications by East Midlands Electricity Plc

East Midlands Electricity Plc be advised that this authority raises no objections to the undermentioned developments, in accordance with the recommendations of the Director of Planning and Building Control Services:-

<u>Plan No. and Applicant</u>	<u>Proposal</u>
H02/0348/93 East Midlands Electricity Plc	11,000 volt overhead line in the Parish of Crowland.
H02/0349/93 East Midlands Electricity Plc	11,000 volt overhead line in the Parishes of Crowland and Newborough.

(i) Observations on applications by Lincolnshire County Council

The Lincolnshire County Council be advised of this authority's views in respect of the undermentioned proposals as follows:-

<u>Plan No. and Applicant</u>	<u>Proposal</u>
H02/0390/93 G M Riddington	Lagoon for storage of abattoir washings and vegetable processing liquid waste at Decoy Farm, Postland.

(The Lincolnshire County Council be advised that this authority objects to the above proposal, in accordance with the recommendation of the Director of Planning and Building Control Services, and be requested to refer the matter back to the appropriate committee for further consideration in view of concern that this authority's views were not taken into account when the application was discussed, notwithstanding the fact that the County Council had been advised of the likely objection.)

H16/0412/93 Birse Construction Ltd	Excavation of borrow pit to provide material for by-pass, and subsequent reinstatement as lake south east of A16 Spalding by-pass and east of A1073 Cowbit Road, Spalding.
---------------------------------------	--

(The Lincolnshire County Council be advised that this authority objects to the above development in accordance with the recommendation of the Director of Planning and Building Control Services and in particular is concerned at the proposed location of the development which, in any event, it is understood, is situated within the area the subject of the proposed A1073 improvement scheme.)

APPLICATION REFERENCE: H02/0390/93

DATE RECEIVED: 28-APR-93

TYPE: County Matter

DESCRIPTION: Lagoon for storage of abattoir washings and vegetable processing liquid waste

LOCATION: Decoy Farm, Postland, Crowland.

APPLICANT: G M Riddington

AGENT:

REASON FOR COMMITTEE CONSIDERATION

Objections being raised.

SOUTH HOLLAND DISTRICT COUNCIL
REPORT TO PLANNING COMMITTEE
Date - 8 JUN 1993

RECOMMENDATION

The Local Planning Authority object to the proposal.

In the opinion of the Local Planning Authority the proposal may result in significant environmental problems by way of smell during filling, storage and emptying of the proposed lagoon. In the absence of details on how the lagoon will be filled and emptied and what will happen to the contents of the lagoon, or what measures will be undertaken to reduce the potential for smell the Local Planning Authority cannot support this proposal.

COMMENTS

- 1 The proposal is to create a lagoon capable of holding 1 million gallons of liquid. The contents of the lagoon will consist of drainage water from the adjacent vegetable waste composting site and also abattoir washings and vegetable processing liquid waste.
- 2 The contents of the lagoon are to be applied to agricultural land but there are insufficient details to decide whether the filling storage or emptying of the lagoon and the spreading of its contents on the land will be environmentally acceptable.
- 3 Environmental Services and NRA request a farm waste management plant.

REPRESENTATIONS

Parish Council:

Increased traffic, smell, spillage on highway, no definition of waste disposal, location or method.

Environmental Services:

(Summarised)

- Isolated site, inadequate information to assess impact of storage/spreading of liquid and sludge.
 - Surrounding land already used to dispose of composted material. Should be demonstrated that can take further waste without effecting dwellings or land itself. NRA and ourselves request farm waste management plan.
-

- H02/0390/93 PJU Object as recommended plus strongly request that
G Riddington they refer application back to committee to enable
them to report our objections. Also make
reference to us having given verbal notice prior
to their committee meeting that we would most
likely object to this proposal.
- 30 H16/0397/93 PJU Grant as recommended plus condition to be altered
Mr G Booth to make reference to implimentation of filtration
system.
- H16/0412/93 DJR Object as recommended plus additional reasons of
Birse Constr lake being in inappropriate location and that
committee feel that proposal would prejudice
A1073 improvement scheme.
- 34 H11/0422/93 DMG DPBCS Authorised contrary to recommendation
Mr & Mrs Watson subject to satisfactory amended plans.
Speak to DPBCS.
- 35 H17/0438/93 PJU Deferred for site visit.
Mr & Mrs Savage
- 36 H03/0461/93 PJU Details not required as recommended.
J & E Davis

9th June 1993

Signed _____
Principal Planning Officer

P.O. Box 62
Waterside House
Waterside North
Lincoln LN2 5HA
Telephone 0522 557000
Facsimile 0522 557992

Our ref
SH/930045
Your ref *75) H*
H02/0390/93

07-JUN-93

District Planning Officer
South Holland District Council
Council Offices
Priory Road
SPALDING Lincs
PE11 2XE

Dear Sir,

Proposal : Construction of lagoon for storage of liquid waste
Location : Decoy Farm, Postland, Peterborough
Applicant: Mr G M Riddington


With regard to the above-mentioned Application, I would inform you that Anglian Water has no objections to raise to the proposals from the planning aspect and has no comment to make thereon.

If any further information is required concerning the above please contact my Senior Engineer (Planning) Mr. D. Hellier.

Yours faithfully,



Philip Laws
Customer Services Manager

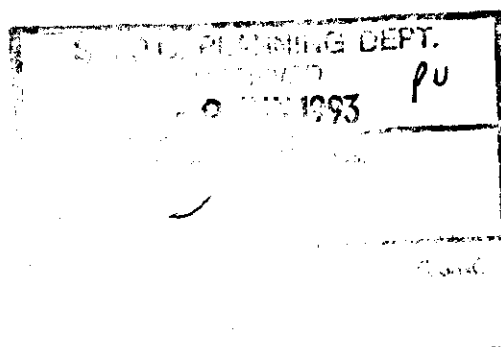


Crowland Parish Council

Mrs. P. Todd
Clerk to the Council

10 Beccelm Drive,
CROWLAND,
Peterborough.

Tel. PETERBOROUGH 210653

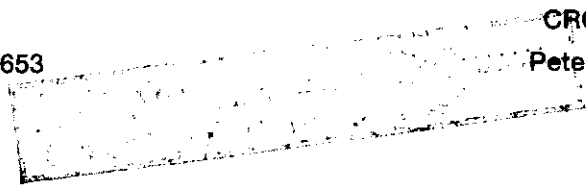

20th. May, 1993

The Planning Officer,
South Holland District Council,
Priory Road,
Spalding,
PE11 2XE.

Dear Sir,

Re: Application for the Construction and use of Lagoon for
the Storage of Liquid Wastes at Decoy Farm, Postland, Crowland.

Please find enclosed a copy of the observations of the
Parish Council in relation to the above mentioned planning
application.

Yours faithfully,

P Todd
Clerk

390/93

CROWLAND PARISH COUNCIL	
20.5.1993	
PU	
☒ ACTION	☐ DISCUSS
☐ COPY	☐ DATE
Action by	DATE
Discuss with	DATE
Copy to	DATE

Crowland Parish Council

Mrs. P. Todd
C to the Council.

Tel. PETERBOROUGH 210653

10 Beccelm Drive,
CROWLAND,
Peterborough.

Your Ref: DHPJ/H2/-/93/6M/JS

20th. May, 1993

Director of Highways and Planning,
Lincolnshire County Council,
4th. Floor,
City Hall,
Beaumont Fee,
Lincoln,
LN1 1DN.

Dear Sir,

Re: Application for the Construction and Use of Lagoon for the Storage of Liquid Wastes at Decoy Farm, Postland, Crowland.

My council have discussed the above mentioned planning application and wish to make the following observations:

Major Concerns

- (1) Increased traffic (4 day inbound additional)
- (2) Nuisance from smell - already noticeable on A1073
- (3) Inbound tanks may not be sealed.
- (4) No definition of how waste is disposed.
 - vehicle movements
 - area/cycle of spreading
 - injection or spreading

We object until all of these issues are resolved to our satisfaction.

Yours faithfully,

P. Todd
Clerk

Copy to South Holland District Council, Planning Department.

Whilst this is a relatively isolated site I am of the opinion that there is insufficient information provided to adequately assess whether there will be ~~any~~ ^{any} impact from malodours ^{particularly} during the storage and spreading of either the liquor or sludge.

~~I understand that~~ This ^{surrounding} area of land has already been allocated for the disposal of the composted waste and it should therefore be demonstrated that there is sufficient ^{other} land available for disposal without causing detriment to any ~~adjacent~~ ^{adjacent} dwellings or the land itself. The method and frequency of disposal could be critical in relation to any malodours. The NKA should also be consulted concerning ground water pollution.

C

Typed memo to follow



Lincolnshire County Council

Director of Highways and Planning
J Emmerson BSc MSc PhD CEng FICE

4th Floor
City Hall
Beaumont Fee
Lincoln
LN1 1DN

Telephone Lincoln 552222 STD 0522

For further information contact

Mr R Taylor

Telephone

Lincoln (0522) 553074

Ref: RD7-0399H/RT/JP

4 May 1993

South Holland District Council
Council Offices
Priory Road
SPALDING
Lincolnshire
PE11 2XE

Dear Sir

CONTROL OF POLLUTION ACT 1974
PROPOSED WASTE STORAGE LAGOON - DECOY FARM, CROWLAND

Please find attached draft disposal licence conditions and working plan in respect of the above site on which you may wish to comment.

If I do not receive your observations in writing within 21 days of your receiving this letter I shall assume you have none to make.

Yours faithfully

for County Waste Regulation Officer

9061.w31



WORKING PLAN:

RD7-0399H/01
20 April 1993

9066.w30

Draft Licence

REF: RD7-0399H

LINCOLNSHIRE COUNTY COUNCIL
CONTROL OF POLLUTION ACT 1974
WASTE STORAGE LAGOON
SITE LICENCE CONDITIONS

SITE DETAILS:

Decoy Farm
Postland
Crowland
Lincolnshire
PE6 0LX

NATIONAL GRID REFERENCE:

TF 262128

LICENCE HOLDER:

G M Riddington
Orchard House
Crowland
Lincolnshire
PE6 0RW

PLANNING PERMISSION:

Planning Permission applied for
20 April 1993

WORKING PLAN:

RD7-0399H/01
20 April 1993

LINCOLNSHIRE COUNTY COUNCIL
CONTROL OF POLLUTION ACT 1974
WASTE STORAGE LAGOON
SITE LICENCE CONDITIONS

SITE DETAILS:

Decoy Farm
Postland
Crowland
Lincolnshire PE6 0LX

NATIONAL GRID REFERENCE:

TF 262128

LICENCE APPLICANT:

G M Riddington
Orchard House
Crowland
Lincolnshire PE6 0RW

CONSULTATION COPY TO:

1. Collection Authority: South Holland District Council
Council Offices
Priory Road
Spalding
Lincolnshire PE11 2XE
2. National Rivers Authority: Anglian Region
Aqua House
Harvey Street
Lincoln LN1 1TF
3. Health & Safety Executive: North Midlands Area
Health and Safety Executive
Birkbeck House
Trinity Square
NOTTINGHAM NG1 4AU
4. Chief Planning Officer: Department of Highways and Planning
Lincolnshire County Council
4th Floor, City Hall
Beaumont Fee, Lincoln
5. Applicant: G M Riddington
Orchard House
Crowland
Lincolnshire
PE6 0RW

INDEX OF LICENCE CONDITIONS

1. GENERAL

- 1.0 WORKING PLAN
- 1.1 WASTE TYPES
- 1.2 AREA OF DEPOSIT
- 1.3 TEMPORARY CESSATIONS
- 1.4 COMMENCEMENT OF OPERATIONS
- 1.5 COMPLETION OF SITE PREPARATION WORKS

2. SITE PREPARATION

- 2.0, 2.1 SITE NOTICE
- 2.2 SITE ROADS
- 2.3 UNAUTHORISED ACCESS
- 2.4 ENGINEERING WORKS
- 2.5, 2.6 LAGOON DESIGN AND CONSTRUCTION

3. SITE OPERATION

- 3.0 OPENING HOURS
- 3.1 LIGHTING
- 3.2 MACHINE BREAKDOWN
- 3.3 SUPERVISION OF WASTE ACCEPTED
- 3.4 HIGHWAY
- 3.5 VERMIN, FLIES, DUST, MALODOURS
- 3.6 WASTE STORAGE
- 3.7 WATER POLLUTION PREVENTION
- 3.8 SITE RECORDS
- 3.9, 3.10 WASTE IRRIGATION
- 3.11 SITE LICENCE

CONDITIONS

GENERAL

- 1.0 No waste may be accepted unless a Working Plan giving details of the proposed conduct of operations at the site has been provided. Any proposed change in the actual conduct of operations from those shown in the Plan shall be incorporated in the Plan and approved by the County Waste Regulation Officer before the proposed change is implemented.
- All operations shall be in accordance with the Working Plan and any subsequent amendments.
- 1.1 The following types of wastes are permitted for deposit at the site:-
- (a) Industrial waste liquids or sludges arising from vegetable processing. The maximum daily input of this waste shall not exceed 13.638m^3 . (3000 gallons)
 - (b) Liquid industrial waste arising from abattoirs. The maximum daily input of this waste shall not exceed 27.276m^3 . (6000 gallons).
- No waste shall be accepted if it contains toxic materials or any of the substances listed in Appendix A.
- 1.2 The deposit and temporary storage of waste material is permitted by this licence within the area outlined in red on the attached plan Ref. RD7-0399H/02.
- 1.3 Any temporary cessation of operations for a period in excess of three months shall be notified in writing to the County Waste Regulation Officer prior to cessation and all waste within the facility shall be removed not less than two days prior to cessation.
- 1.4 Not less than 14 days notice shall be given to the County Waste Regulation Officer of the date on which deposition and storage is to commence or recommence in the event of a temporary cessation for a period in excess of three months.
- 1.5 Before commencement of operations the licence holder shall notify the County Waste Regulation Officer and shall provide a written report, by a chartered engineer, confirming that all site preparations and specifications have been complied with and providing results of compaction and permeability tests, and any other tests, carried out on site.

SITE PREPARATION

- 2.0 No waste may be accepted unless a site identification board of durable material and finish has been displayed at the site entrance, showing the name of the site, licence number, the name, address and telephone number of the operator, the hours when the site is open, and the address and telephone number of the County Waste Regulation Officer. This notice board must be maintained in a legible condition and be clearly visible from the highway.
- 2.1 Appropriate warning notices shall be displayed around the perimeter of the lagoon. The wording "Danger Keep Out - Deep Effluent Storage Lagoons" would be appropriate.

- 2.2 No waste may be accepted unless an internal road(s) has been provided at the site. This shall be designed, constructed and maintained to ensure that it is adequate for the traffic usage of the site including safe entry to and exit from the site. Measures shall be taken to prevent standing water and the roads shall be maintained free of pot holes.
- 2.3 Measures shall be taken to prevent as far as possible unauthorised pedestrian and vehicular access to the site. Fencing to a height of at least 2 metres shall be provided along the perimeter of the site. A gate or barrier shall be provided at the site entrance. This shall be locked shut at all times when the site is unmanned.
- 2.4 Engineering details of the design and construction of the impermeable waste storage lagoon shall be included in the working plan.
- 2.5 The waste storage lagoon shall be so designed, constructed and maintained to prevent the ingress of groundwater, and the egress of leachate and shall meet, or exceed, the following specifications.
- (i) The base and perimeter walls shall consist of a minimum thickness of 1.0 metres natural material. The natural material should contain not less than 20 per cent nor more than 30 per cent clay, the remainder being well graded sand and gravel. The base and perimeter walls should have a maximum permeability of 1×10^{-7} cm/sec (1×10^{-9} m/sec) whether in situ or constructed.
 - (ii) All constructed impermeable perimeter walls shall be keyed into the base by excavating a trench in the basal clay. The size of the trench plus the manner of repacking shall be specified in the working plan.
 - (iii) The banks shall be designed to withstand loads calculated as shown in BS5502 part 50.
 - (iv) The lagoons shall be designed and operated so as to maintain at least 750mm freeboard.
 - (v) The lagoons shall be designed and maintained so as to have a durability life of at least 20 years.
- 2.6 Should a synthetic or composite liner be proposed as an alternative to condition 2.5 it shall be designed, constructed and maintained to have at least an equivalent performance to that specified.

SITE OPERATION

- 3.0 The normal hours of opening of the site shall be included in the working plan. No deposit or related operation shall take place outside these hours except with the prior written consent of the County Waste Regulation Officer.
- 3.1 Notwithstanding Condition 3.0 above no deposit or other operation shall take place during the hours of darkness unless suitable lighting has been provided. Details of the lighting shall be included in the Working Plan. The hours of darkness are those covered by statutory lighting-up times published by the Science and Engineering Research Council.

- 3.2 Contingency provisions shall be made in case of machinery failure due to mechanical or other problems. Immediate action shall be taken to rectify the fault or provide replacement equipment. The details shall be included in the Working Plan. If it becomes apparent that conditions attached to the licence are to be contravened due to mechanical failure the site shall cease to accept waste until full compliance can be achieved and maintained.
- 3.3 At all times that waste is being discharged a competent and suitably qualified person shall supervise that operation.
- 3.4 Precautions shall be taken to prevent mud or other waste being carried on to the public highway. Any such material shall be removed immediately. Measures to prevent and or remedy fouling of the highway shall be included in the Working Plan.
- 3.5 Measures shall be taken to prevent or suppress vermin, flies, dust and malodours. Aeration equipment, chemical treatment or spraying equipment shall be provided and used as necessary. A written record of the treatment undertaken shall be kept on site for inspection.
- 3.6 All waste delivered to the site shall be deposited directly into the impermeable, lined, waste storage lagoon prior to use for irrigation of surrounding agricultural land.
- 3.7 The effluent storage facility, the proposed means of handling and transporting the waste and the proposals for disposal by irrigation onto agricultural land shall have received prior written approval from the National Rivers Authority and any other relevant authority; and shall be carried out according to such instructions as these bodies may from time to time issue including instructions to diminish or cease irrigation.
- 3.8 A record shall be kept of the types and quantities of waste deposited at the site. The record shall be kept available for inspection for a period of at least one year from the date of deposit. A summary of this record shall be forwarded to the County Waste Regulation Officer in the prescribed form to arrive within seven days of the final deposition taking place.
- 3.9 The Waste Disposal Authority shall be notified, in advance, of the intention to irrigate waste onto agricultural land. The notification shall include
- (a) A description of the waste
 - (b) The quantity that is to be irrigated
 - (c) The location of the fields that are to be irrigated (including the OS field numbers and six figure OS map references)
 - (d) The areas of the fields that are to be irrigated
 - (e) The dates on which irrigation is to be carried out.
- The notifications shall be made on a weekly basis.
- 3.10 Before any waste is accepted at the site a typical sample of the waste shall be analysed, as agreed in writing with the County Waste Regulation Officer, for such parameters as he deems necessary to establish value as an agricultural fertilizer or soil conditioner. Such analyses shall be repeated annually or more frequently as the County Waste Regulation Officer may direct.

3. The terms of the licence shall be made known to any person who is given responsibility for the management or control of the site. Users of the site shall be made aware of any condition in the licence which is relevant to them. A copy of the licence and the Working Plan shall be available for inspection at the site control office.

NOTE:

The licence is issued on the understanding that the information supplied in the application is correct to the best of the applicant's knowledge.


Should such information be found to be incorrect or any variation in circumstances occur affecting such information the County Council reserve the right to terminate the licence.

The licence does not purport to convey any approval or consent which may be required under any enactment other than Part 1 of the Control of Pollution Act 1974.

COUNTY WASTE REGULATION OFFICER

APPENDIX A

1. Organohalogen compounds and substances which may form such compounds in the aquatic environment.
2. Organophosphorus compounds.
3. Organotin compounds.
4. Substances which possess carcinogenic mutagenic or teratogenic properties in or via the aquatic environment.
5. Biocides and their derivatives.
6. Cyanides.
7. Fluorides.
8. The following metalloids and metals and their compounds:-
 - (a) Zinc
 - (b) Copper
 - (c) Nickel
 - (d) Chrome
 - (e) Lead
 - (f) Selenium
 - (g) Arsenic
 - (h) Antimony
 - (i) Molybdenum
 - (j) Titanium
 - (k) Tin
 - (l) Barium
 - (m) Beryllium
 - (n) Boron
 - (o) Uranium
 - (p) Vanadium
 - (q) Cobalt
 - (r) Thallium
 - (s) Tellurium
 - (t) Silver
 - (u) Mercury
 - (v) Cadmium

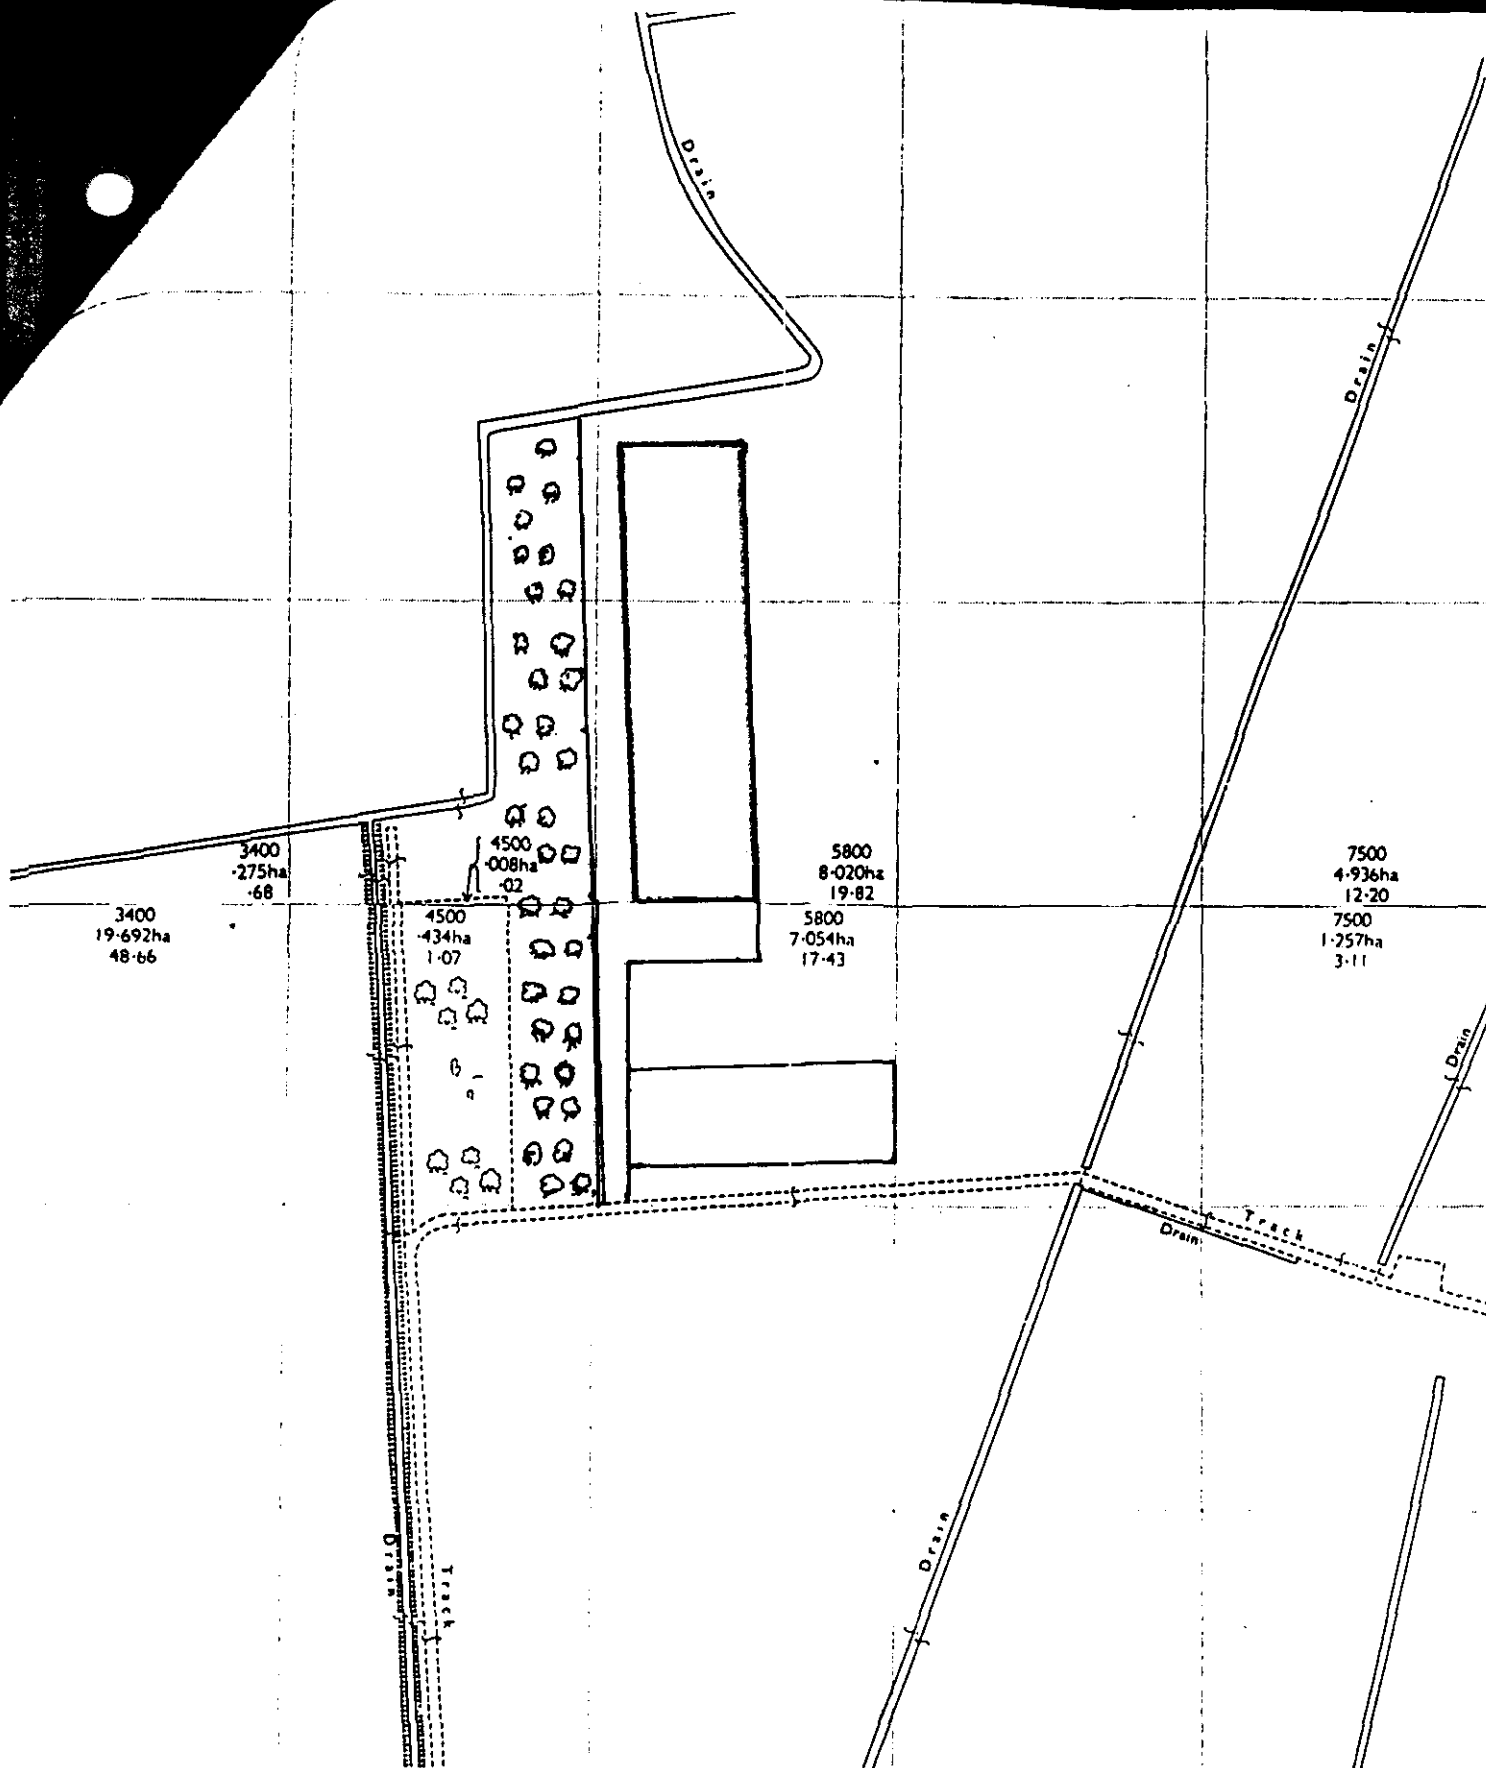

LICENCE APPLICATION: G RIDDINGTON, CROWLAND

Proposed waste storage lagoon edged red

DRAWING NUMBER: RD7-0399H/02

SCALE: 1:2500

DATE: 04/05/93

COUNTY WASTE REGULATION OFFICER
LINCOLNSHIRE COUNTY COUNCIL
DEPT. OF HIGHWAYS AND PLANNING
CITY HALL
BEAUMONT FEE
LINCOLN
LN1 1DN
TEL 0522 553067

Pollution - small - liquid

Now it to be filled, emptied.

What is in the waste

Stuck small - ~~disposal~~
human

Small improvement

+ share

- Now may not take to N/A.
Now may be a small

Seize, ?

Or pumped in?

- potential for slow but steady
disposal

N/A comments important

Why can't it be put straight on land

Roger Easton. 762123

N/A

Director of Highways and Planning
Lincolnshire County Council
City Hall
Beaumont Fee
Lincoln
LN1 1DN

Your ref: SMD/JS

Dear Sir

APPLICATION FOR THE CONSTRUCTION AND USE OF LAGOON FOR THE STORAGE OF
LIQUID WASTES
AT DECOY FARM, POSTLAND, CROWLAND

This resolution was placed in my Council's Statutory Register of
Planning Applications on 23 April 1993 and the number allocated to the
application was 402/0390/93.

In addition to the consultations and publicity which you have carried
out (ticked in Column A), I consider that the following extra
consultations and publicity are necessary (marked by a tick in Column
B).

CONSULTATIONS

	A	B		A	B
Parish Council	[✓] []		Ministry of Defence	[] []	
Regional Water Authority	[✓] []		Ministry of Agriculture	[] []	
Drainage Board	[✓] []		CWRO	[✓] []	

PUBLICITY
TOWN AND COUNTRY PLANNING ACT 1990

	A	B
Press Notice	[✓] []	
Site Notices	[✓] []	
Neighbouring Residents	[] []	

Yours faithfully



LINCOLNSHIRE COUNTY COUNCIL

HIGHWAYS & PLANNING DEPARTMENT

4th Floor, City Hall, Beaumont Fee, Lincoln LN1 1DN
Telephone (0522) 552222 Fax (0522) 553149

My Ref: DHPJ/H2/-/93/CM/JS

Director: J. Emmerson BSc MSc PhD CEng FICE

26 April 1993

Planning Officer
South Holland District Council
Council Offices
Priory Road
SPALDING
PE11 2XE

For further information contact

Mr D H P James
Telephone
Lincoln (0522) 553129

0390/93

Dear Sir

APPLICATION FOR THE CONSTRUCTION AND USE OF LAGOON FOR THE STORAGE
OF LIQUID WASTES
AT DECOY FARM, POSTLAND, CROWLAND

I refer to the above County Matter application which I recently received.

I would appreciate your Council's observations as soon as possible, but in any case within 28 days of the date of this letter. If your views are not received within the specified time then I will assume you have no comments to make on this application.

Please enter on the attached Form LCP 9 the number which you allocate to this application in your Council's Statutory Register of Planning Applications. Please add the date on which the application was placed in the Register and send the form to me by return of post.

I have today carried out consultations and arranged publicity as indicated on the Form LCP 9. If, in your opinion, any extra consultation or publicity is necessary, please mark in the appropriate box marked B.

Should you feel that you require an extension to the period of consultation for any reason, please do not hesitate to contact Mr James at this office on Lincoln 553129.

Yours faithfully

for Director of Highways and Planning

cm-dc-h.

Unauthenticated reproduction intrudes
Copyright
Crowland



Crowland Fodder Lots

Second Drive
First Drive

Drains

New River (Drain)

Wash Bank

Pit (excavated)

Pit (excavated)

Pit (excavated)

Willow Falls Farm

Crowland Falls

Lodge Farm

Drains

Elect. Drain

Little Lodge Farm

CROWLAND CP

CROWLAND CP

Shoemaker's Drain (Fish)

Papermill Farm


WASTE COMPOST SITE

CINE FOOT WAGON

St James's Farm

St James's

St James's

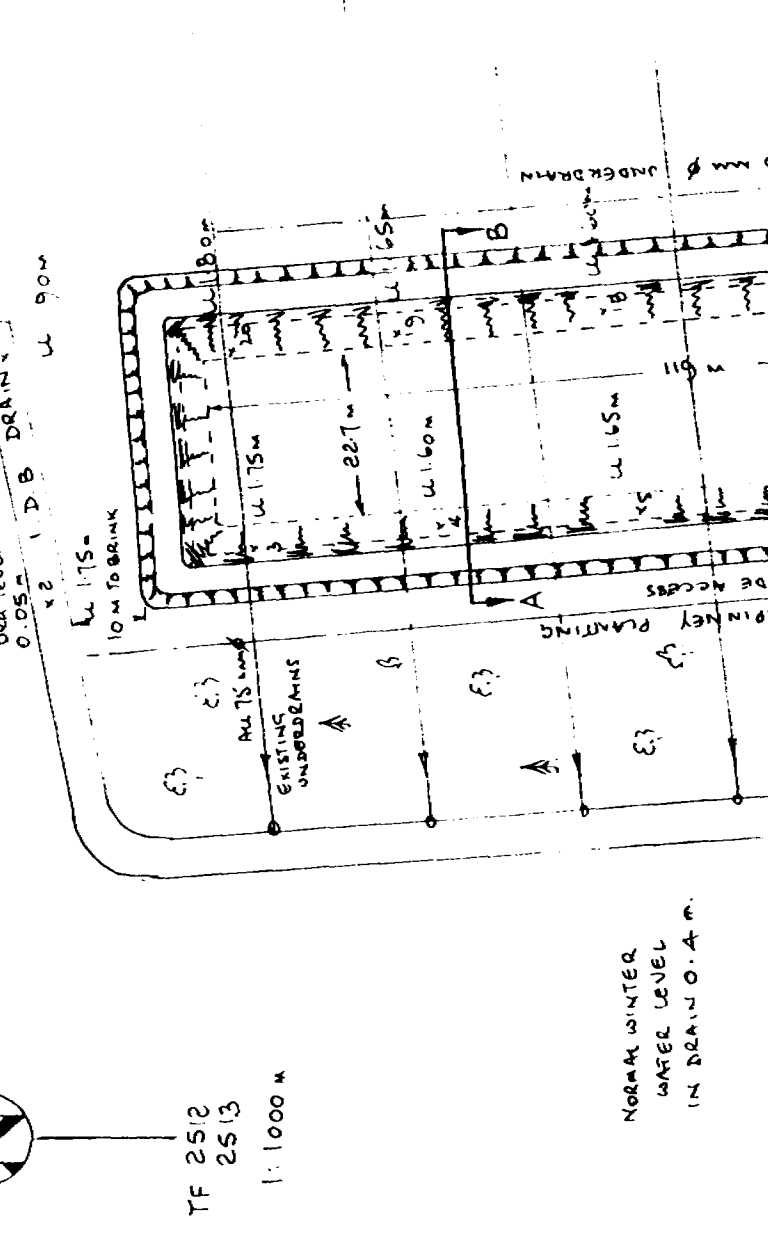

IDENTICAL TO CROSS
SECTION A-B, EXCEPT
28 m WIDTH INSTEAD
OF 22.7 m

AREA FOR FUTURE
LAGOON(S)

- P.C. BROOKLYN
S. REEFERY LANE
WATKINSON
KINGS LYNN
NORFOLK
PE 33 OHU.
0553 810580
July 1992.

