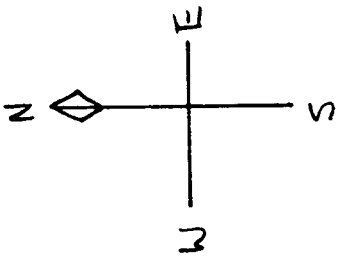

11 St Guthlacs Close

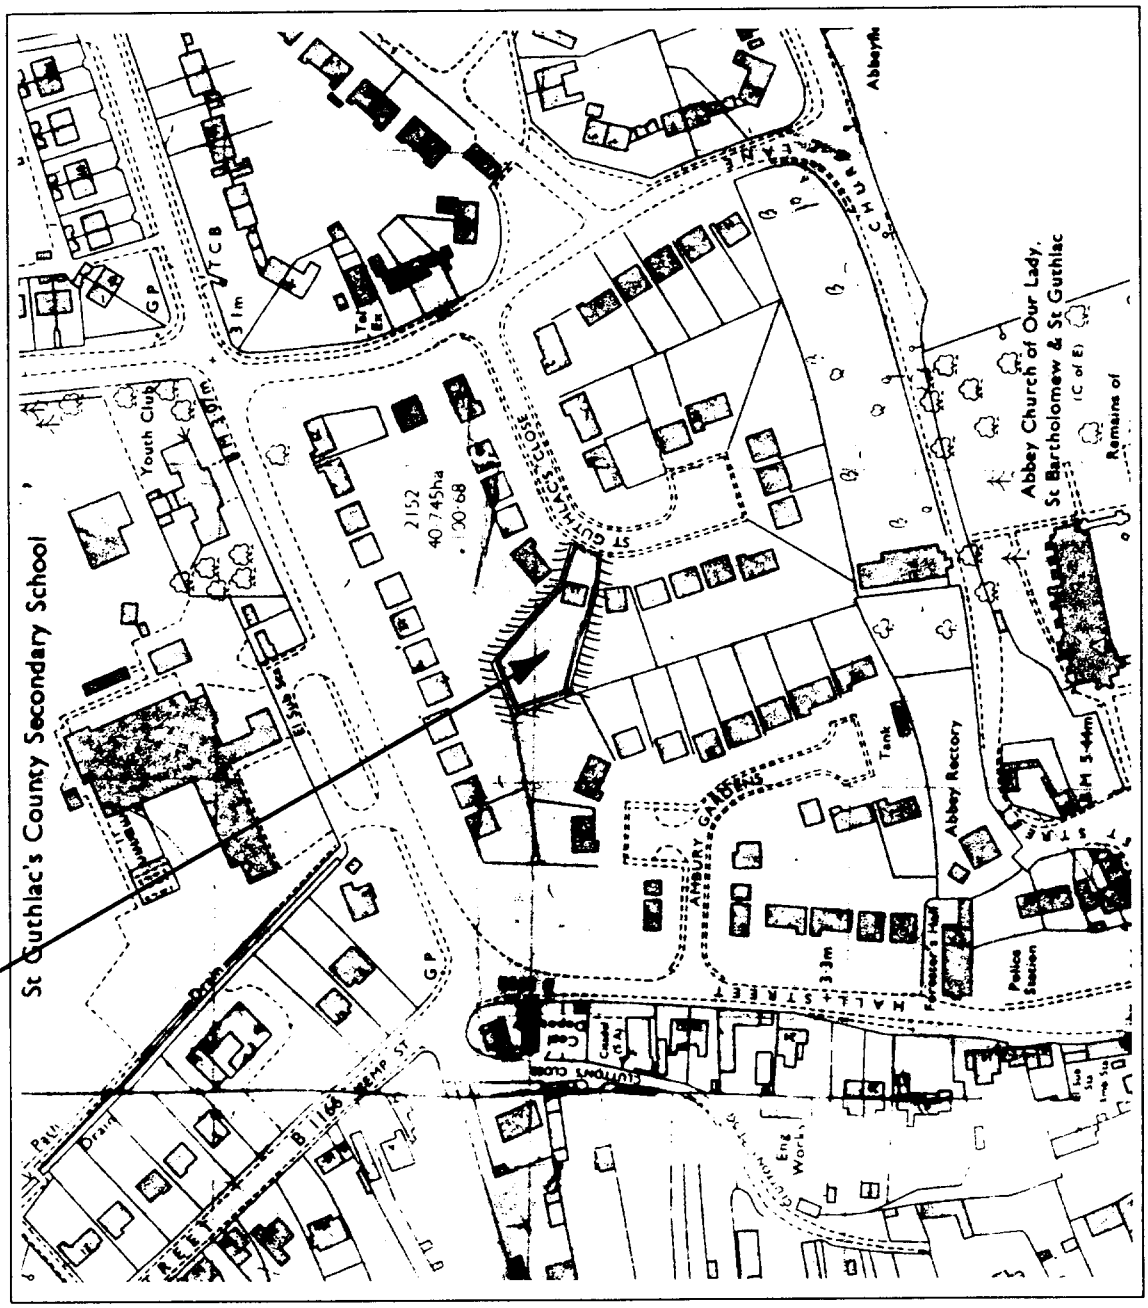

DETERMINED
PLAN

11 St Guthlacs Close.

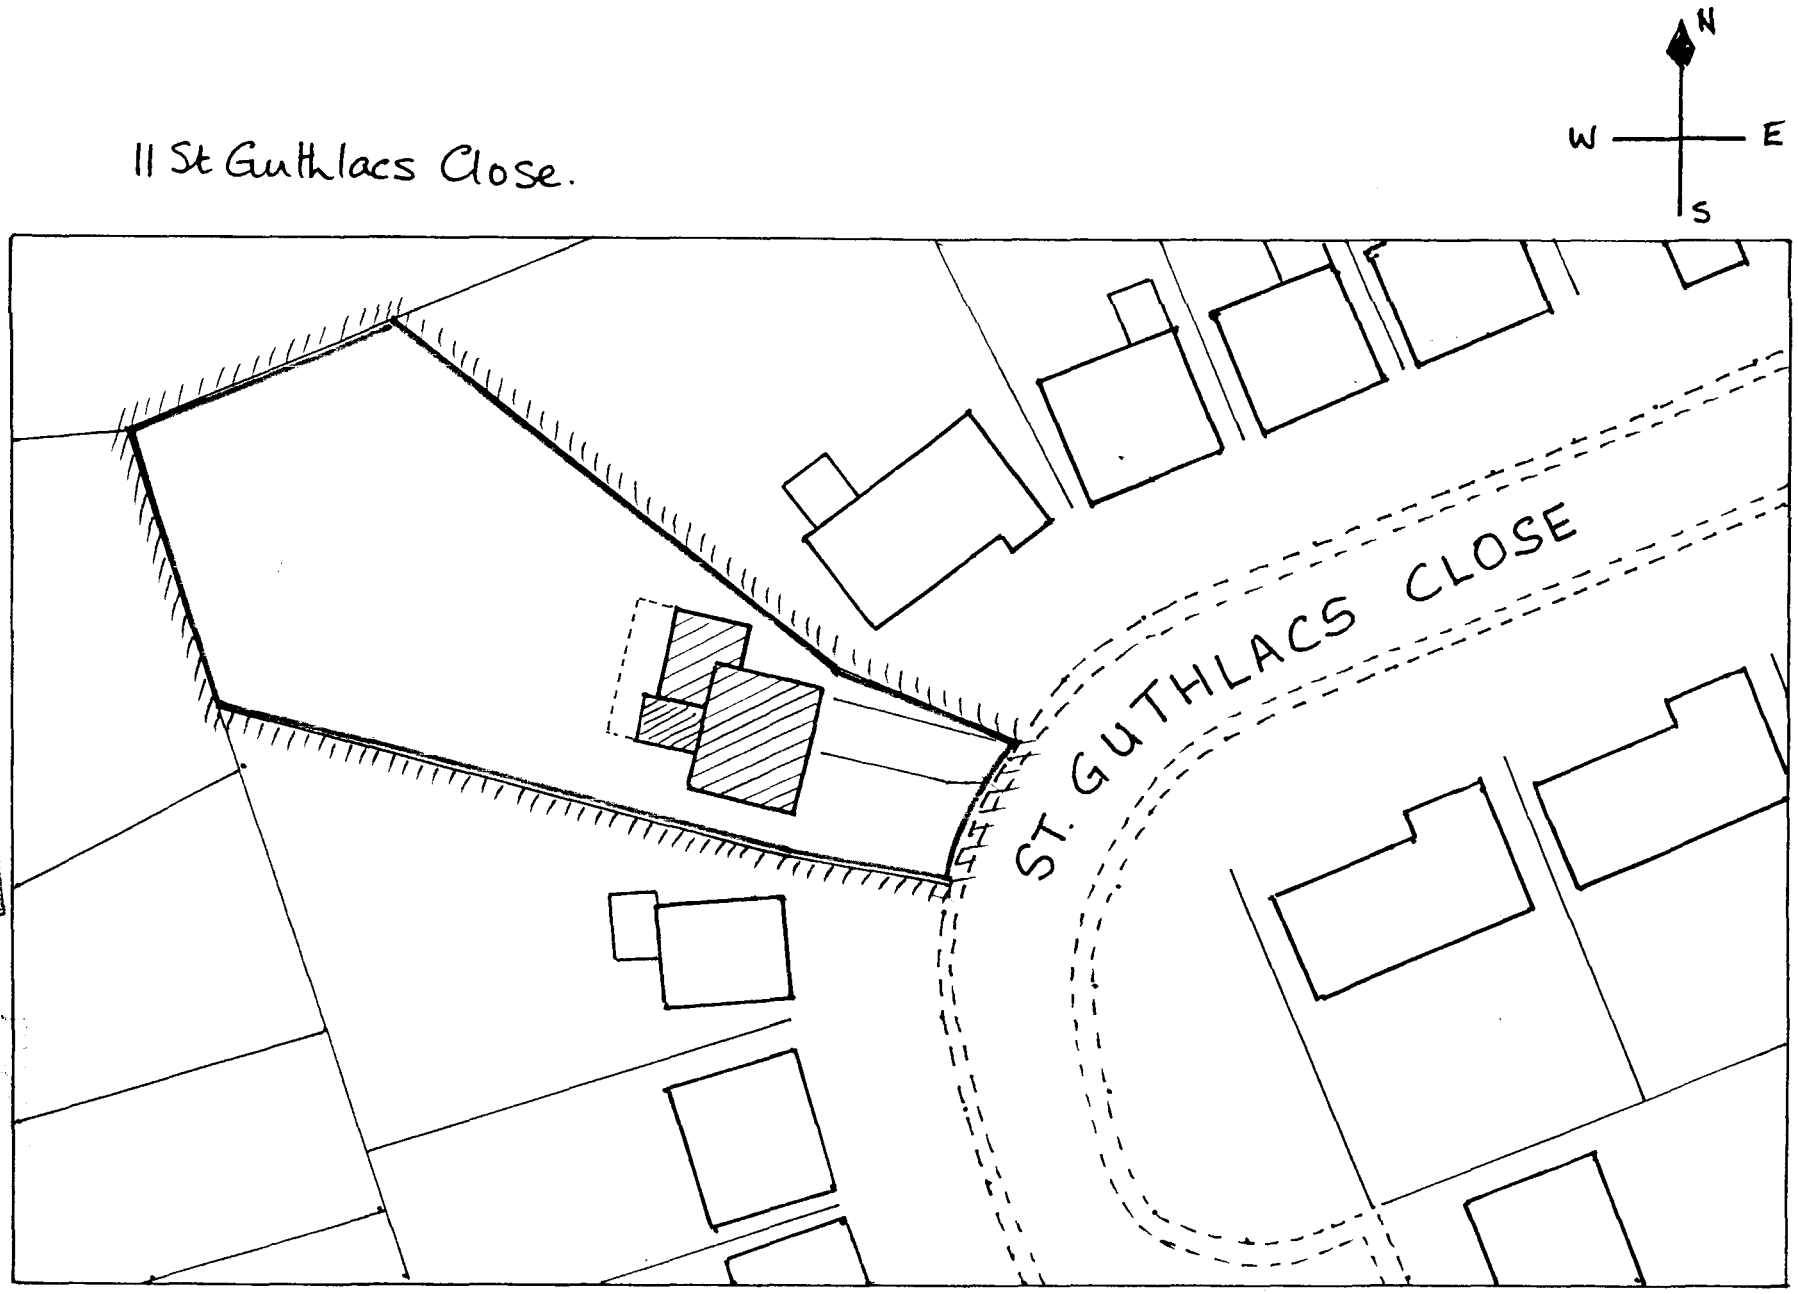

DEVELOPMENT PLAN
Ref. 0251/01

REAR ELEVATION - FROM WEST, NORTH WEST

SCALE 2cm = 1metre.

DETERMINED
PLAN

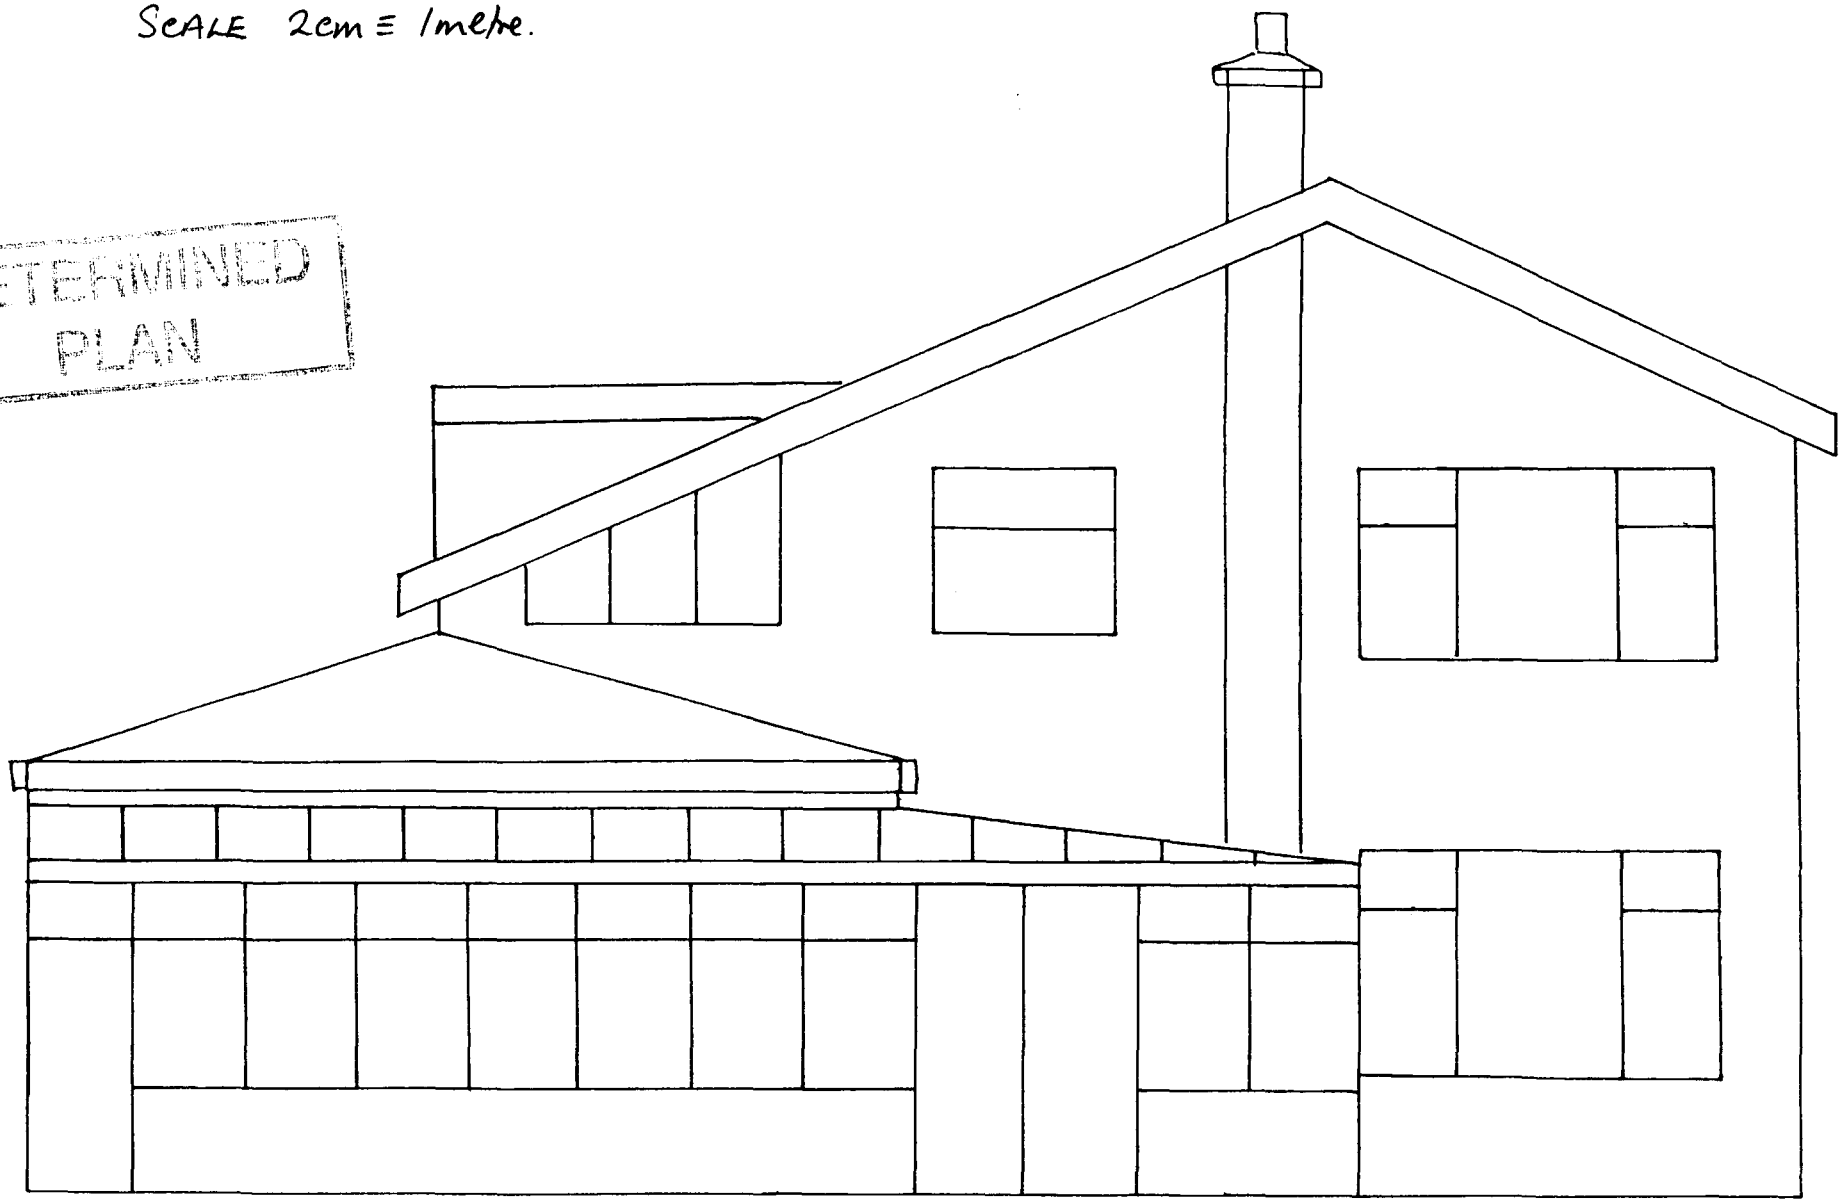

APP/C3105/A/13/2191

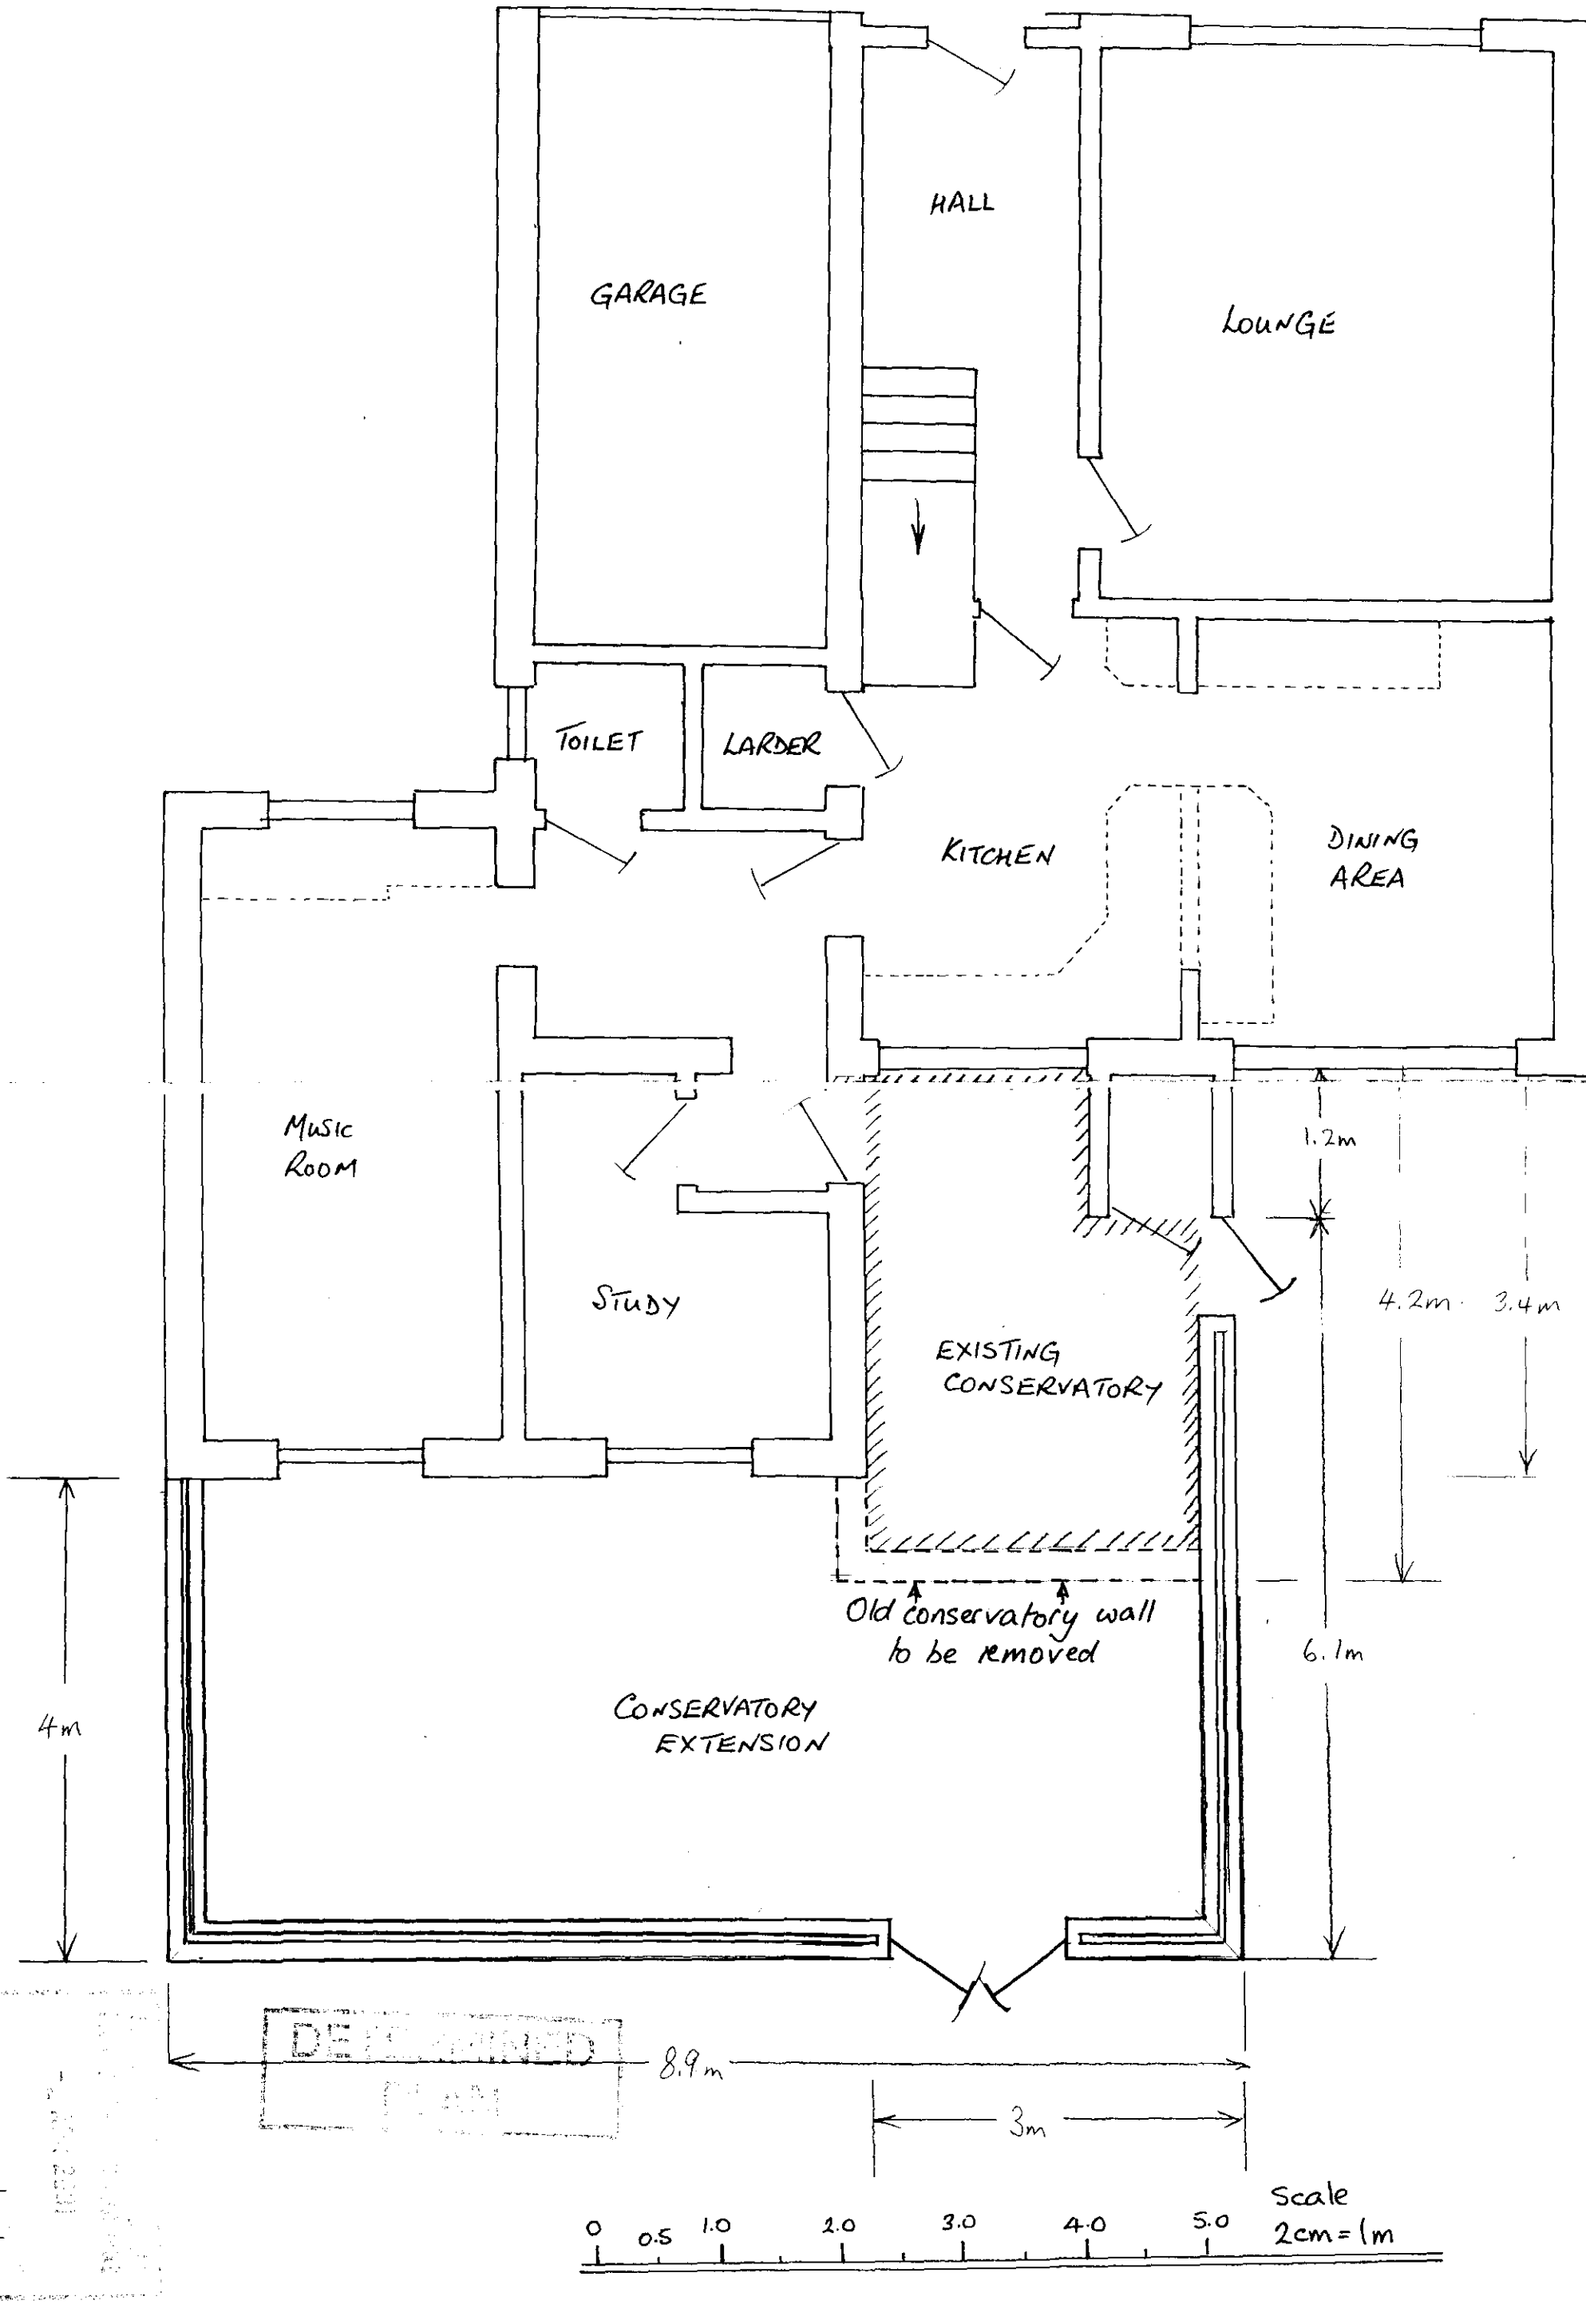
GARAGE
HALL
LOUNGE
TOILET
LARDER
KITCHEN
DINING AREA
MUSIC ROOM
STUDY
EXISTING CONSERVATORY
1.2m
4.2m
3.4m
Old conservatory wall to be removed
6.1m
4m
CONSERVATORY EXTENSION
8.9m
3m
0 0.5 1.0 2.0 3.0 4.0 5.0
Scale 2cm = 1m

PROPOSED CONSERVATORY

ELEVATION FROM NORTH, NORTH EAST.

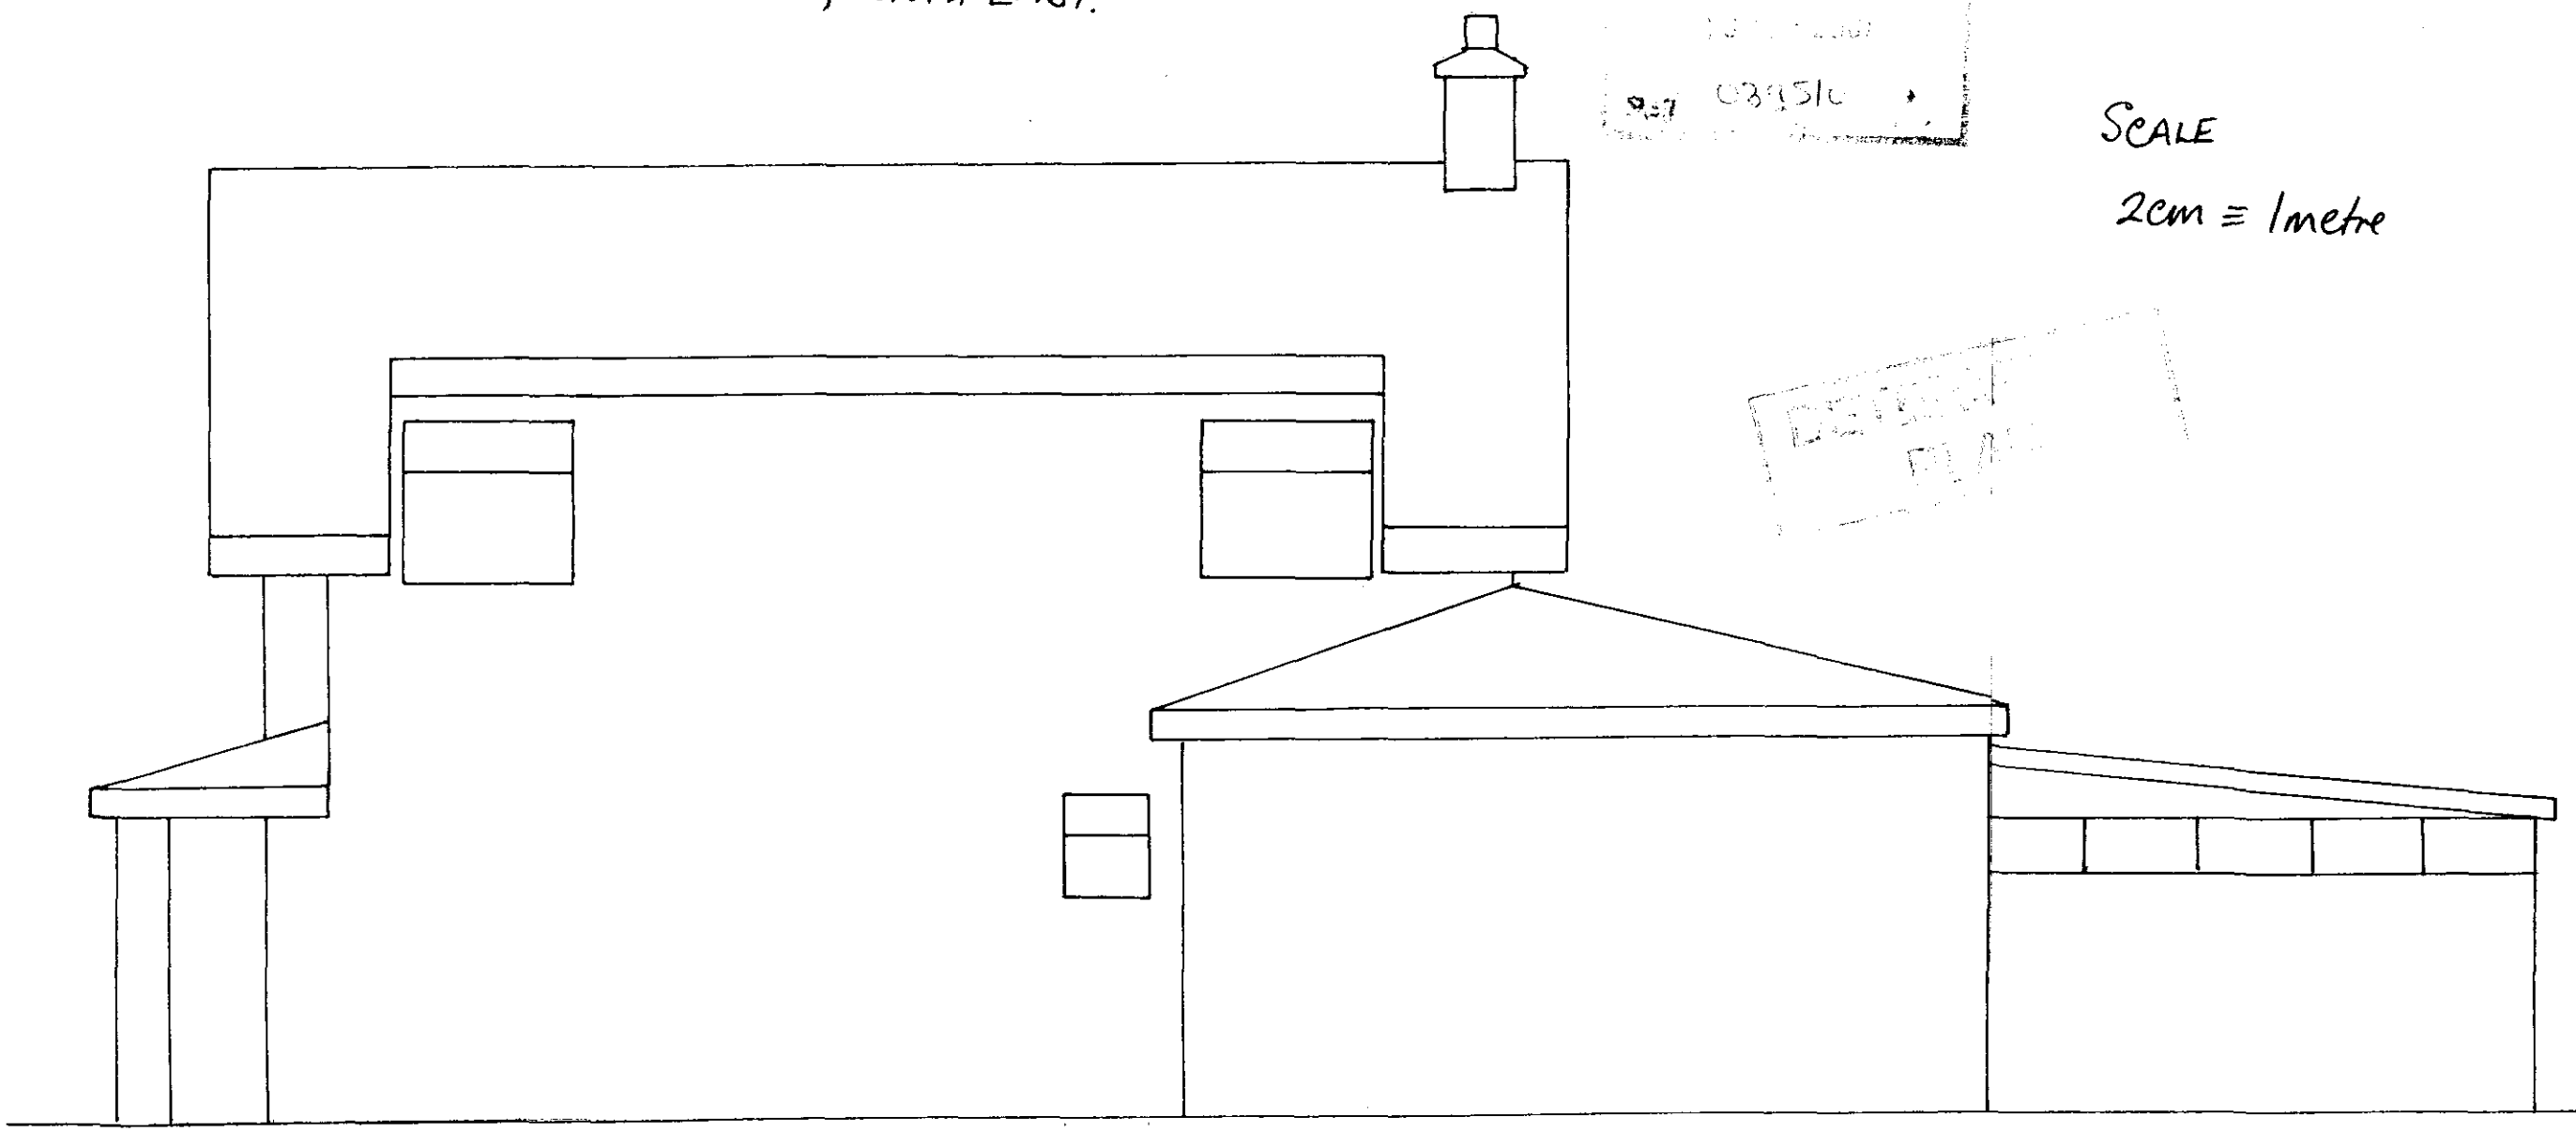

SCALE

2cm ≡ 1metre

PROPOSED ELEVATION FROM SOUTH, SOUTH WEST
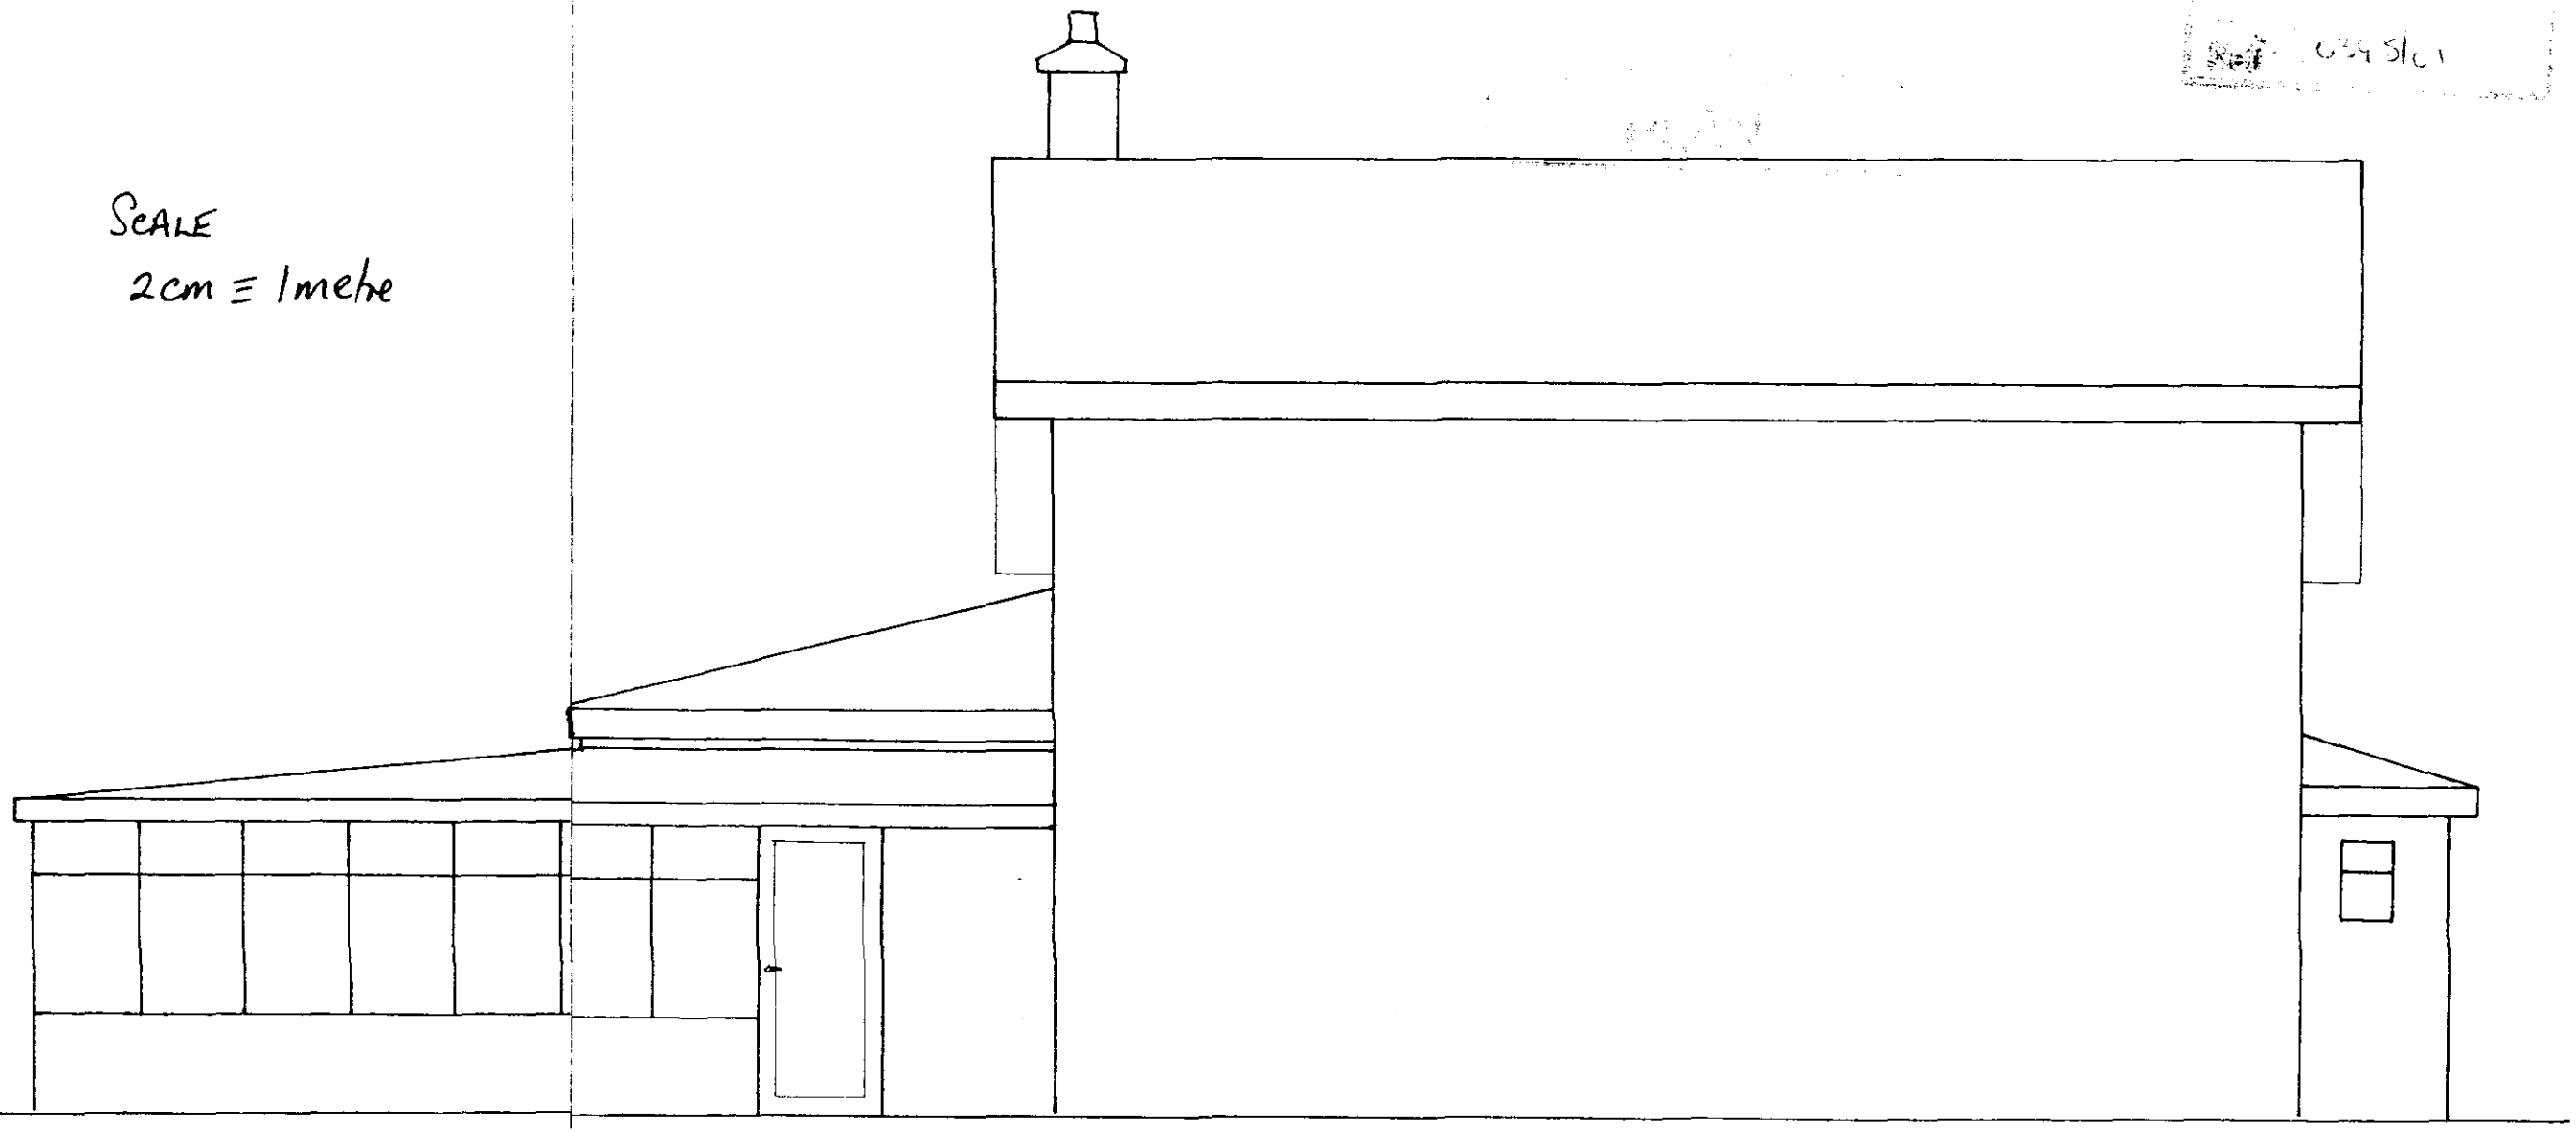
SCALE
2cm ≡ 1metre