
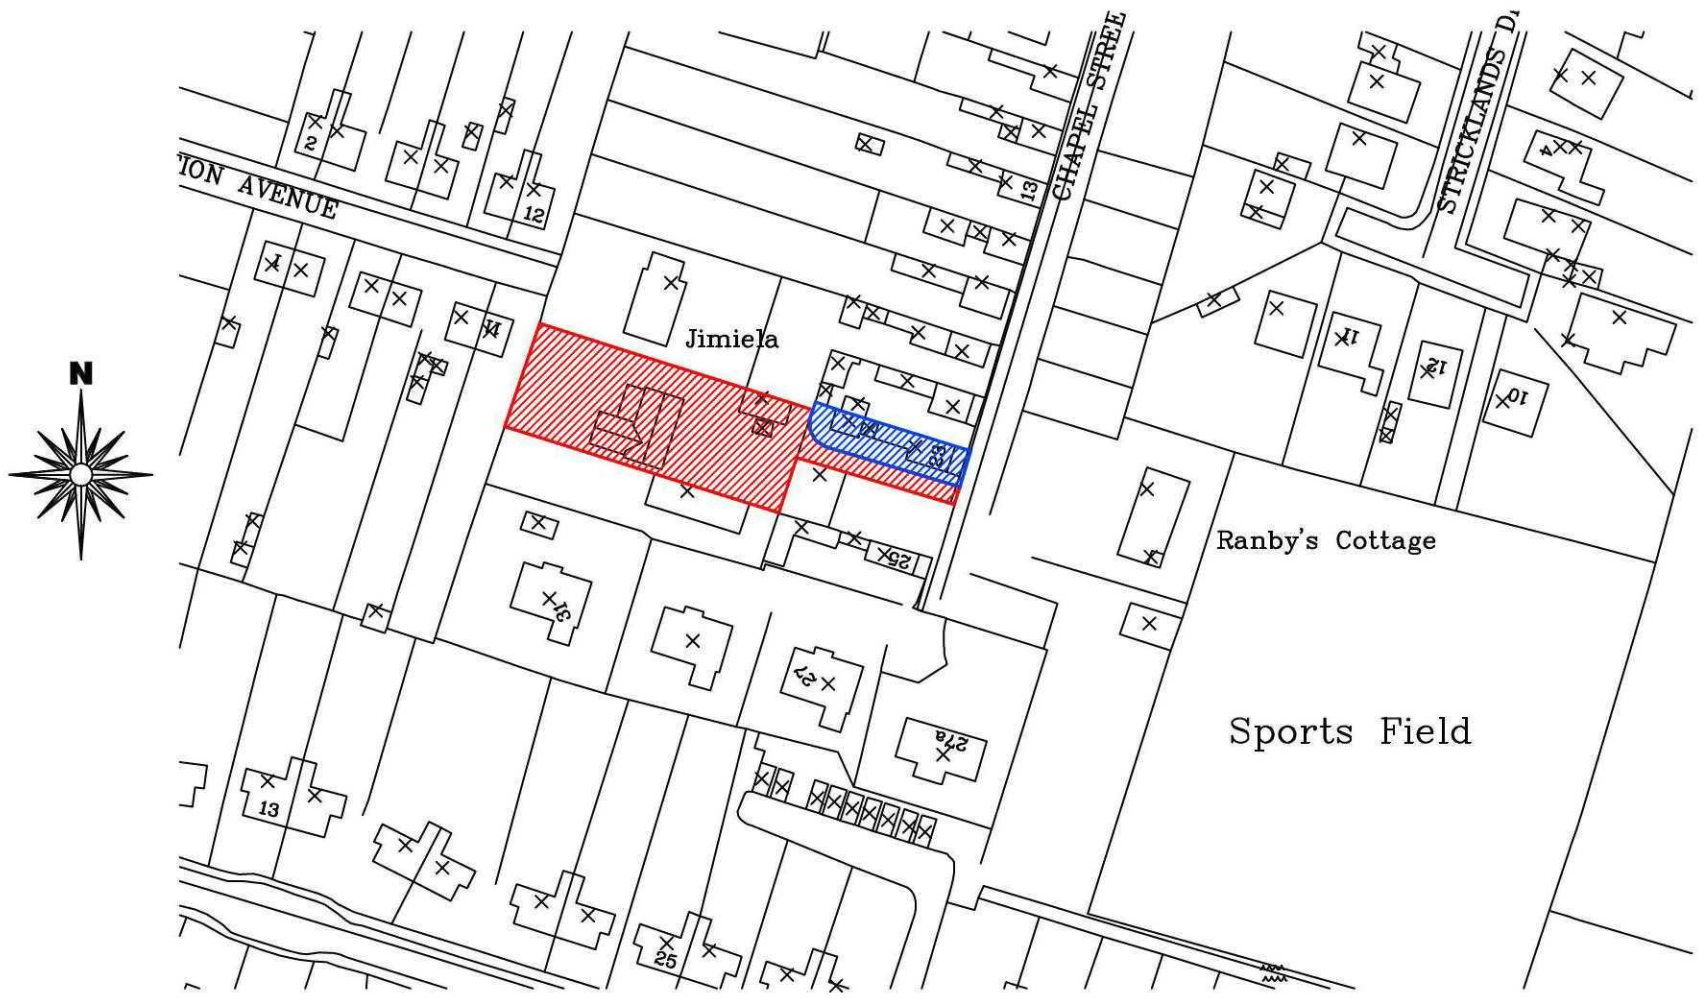


Site Location Plan

Scale 1:1250

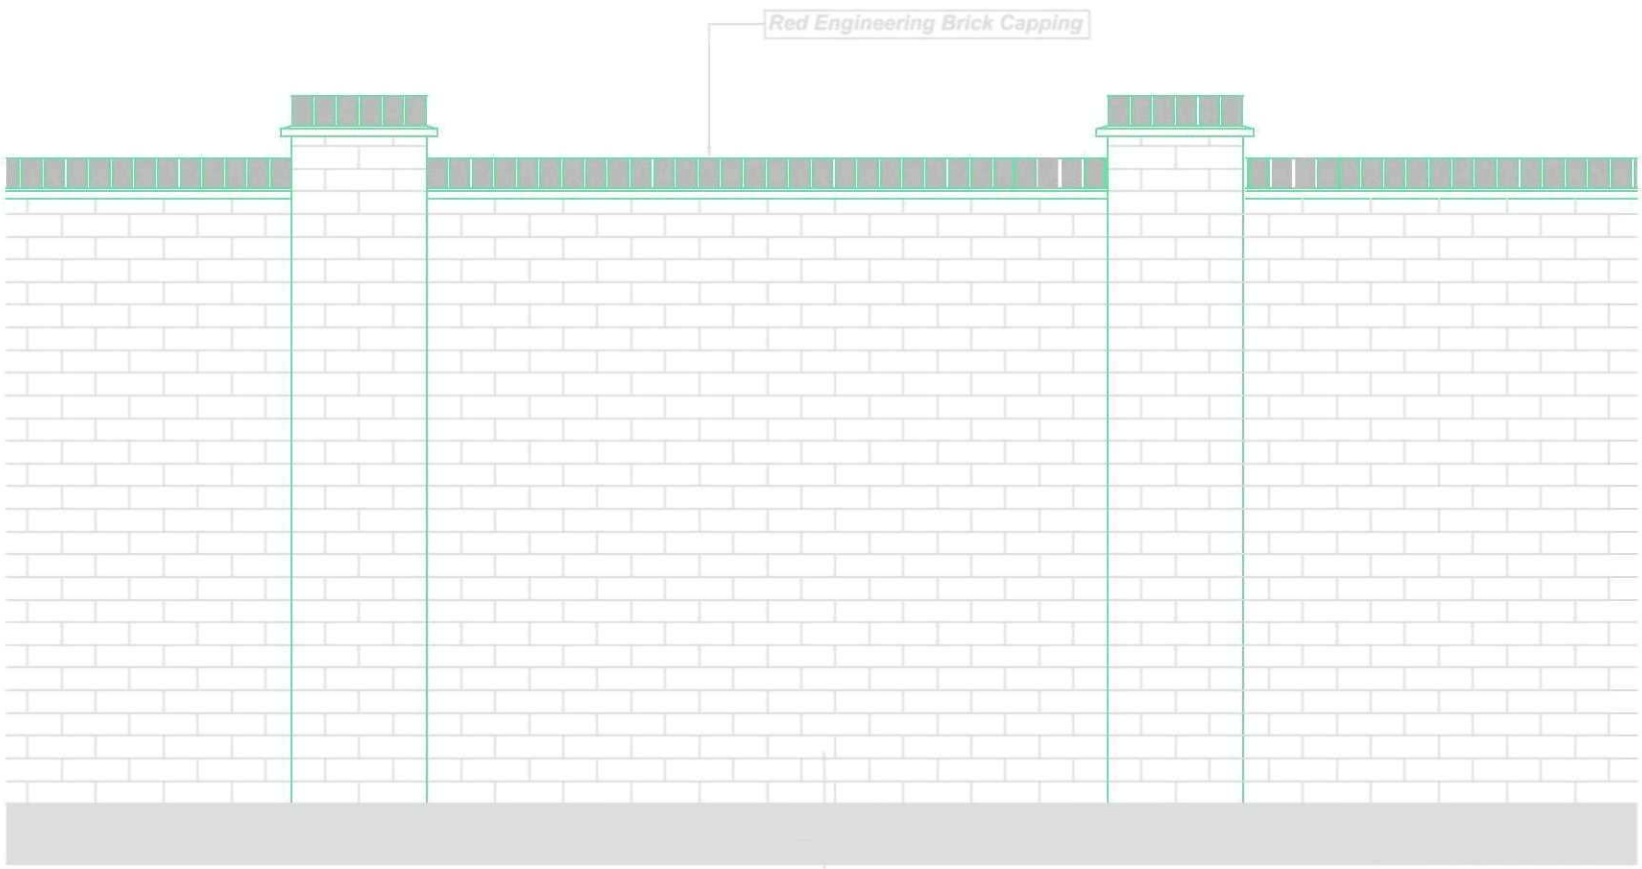

Boundary Wall Details

Scale 1:25

External Materials
Facing Brickwork = Hanson Harvest Village Multi
Roof Covering = Dark Grey Calderdale Slate
Hard Surfaced Areas = Tarmac Drive with Concrete Block Paved Patio and paths

rev "A" - 26.05.10 - Condition Details added

remway Design Ltd
2nd Floor - 5B Sheepmarket
Spalding
PE11 1BH
Tel: 01775 768 921
e-mail: enquiries@remwaydesign.co.uk

Site :
Residential Dwelling

Client :
Miss S McKeeman
23, Chapel Lane
Crowland
Cambs
PE6 OAB

Date : *****
Scale : as noted

Drawing No:
1612 - 02"A"