
Notes

Ordnance Survey Map
(c) Crown Copyright 2017. OS Licence No: AR 100010613

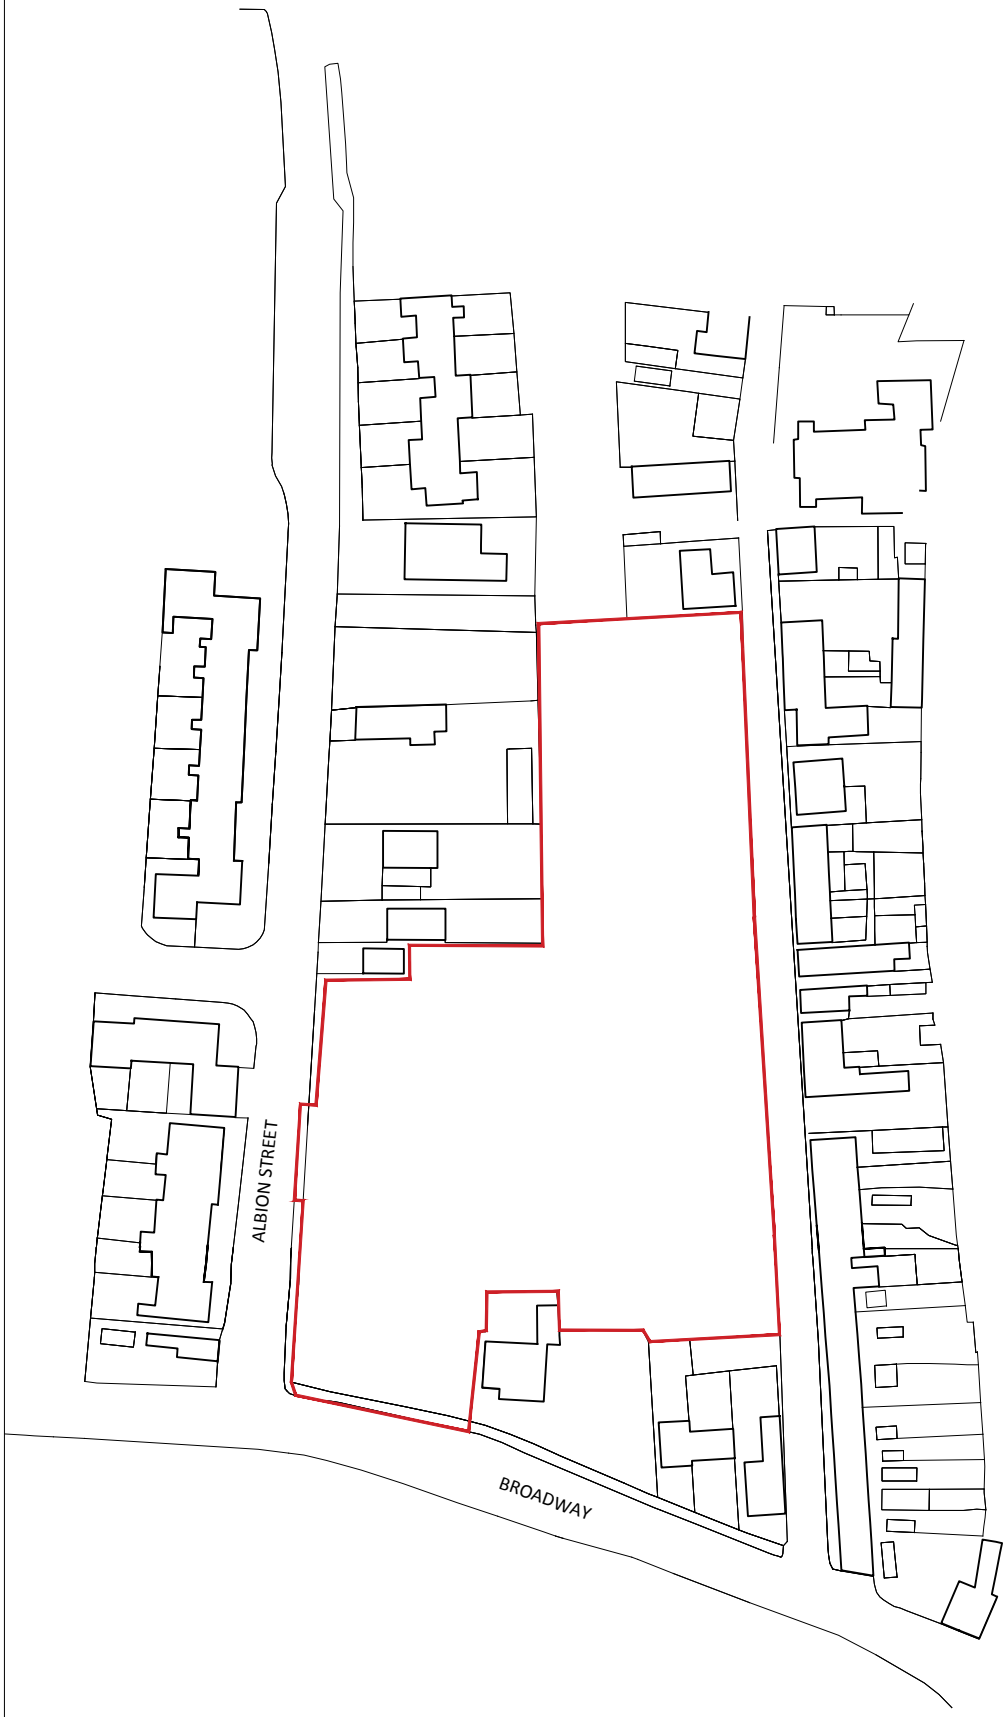

N

0 10 20 30 40 50m

Site area : 0.7ha

Rev	By	Notes	Date

rdc
Robert Doughty Consultancy

© 32 High Street, Helpringham
Sleaford, Lincolnshire NG34 ORA

Tel: 01529 421646
Fax: 01529 421358
Email: admin@rdc-landplan.co.uk
Web: www.rdc-landplan.co.uk

Client: Lincolnshire County Council		
Project: Land off Albion Street, Crowland		
Drawing title: Location Plan		
Drawing No: 480-36_OP_LP01	Rev: -	Drawn: WW
Scale: 1:1250 @ A4	Date: 18.04.17	Checked: LMS