



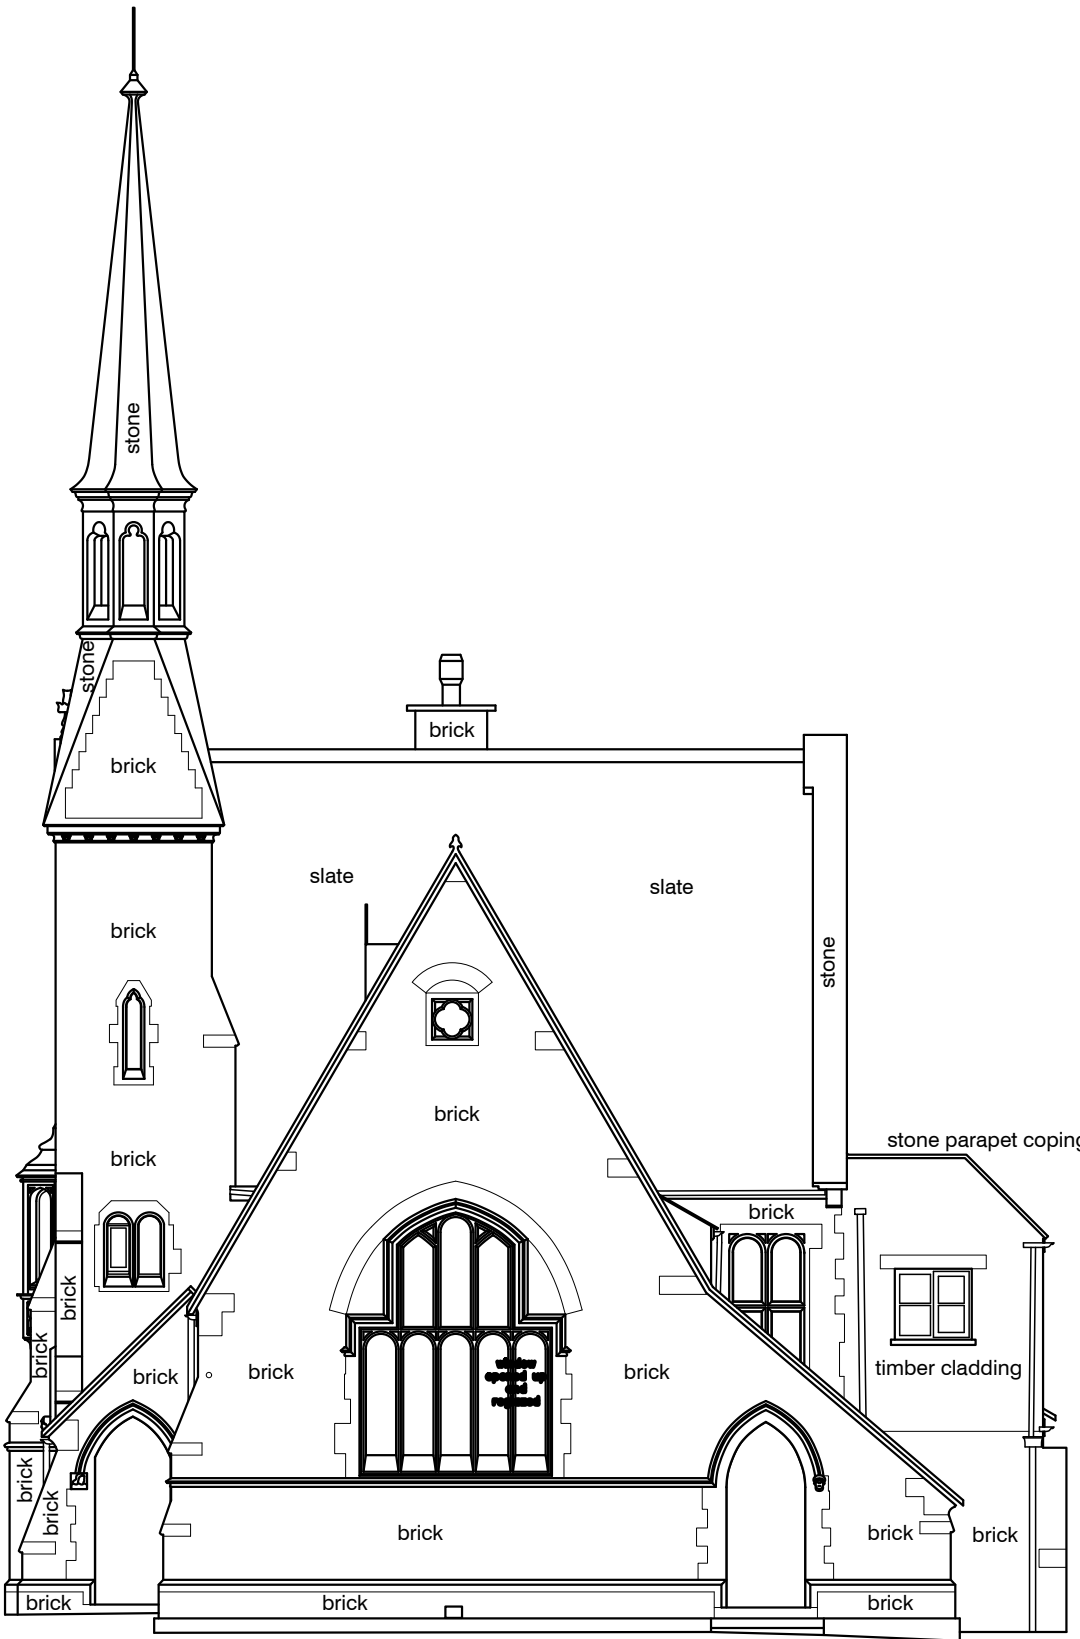


Elevation 1

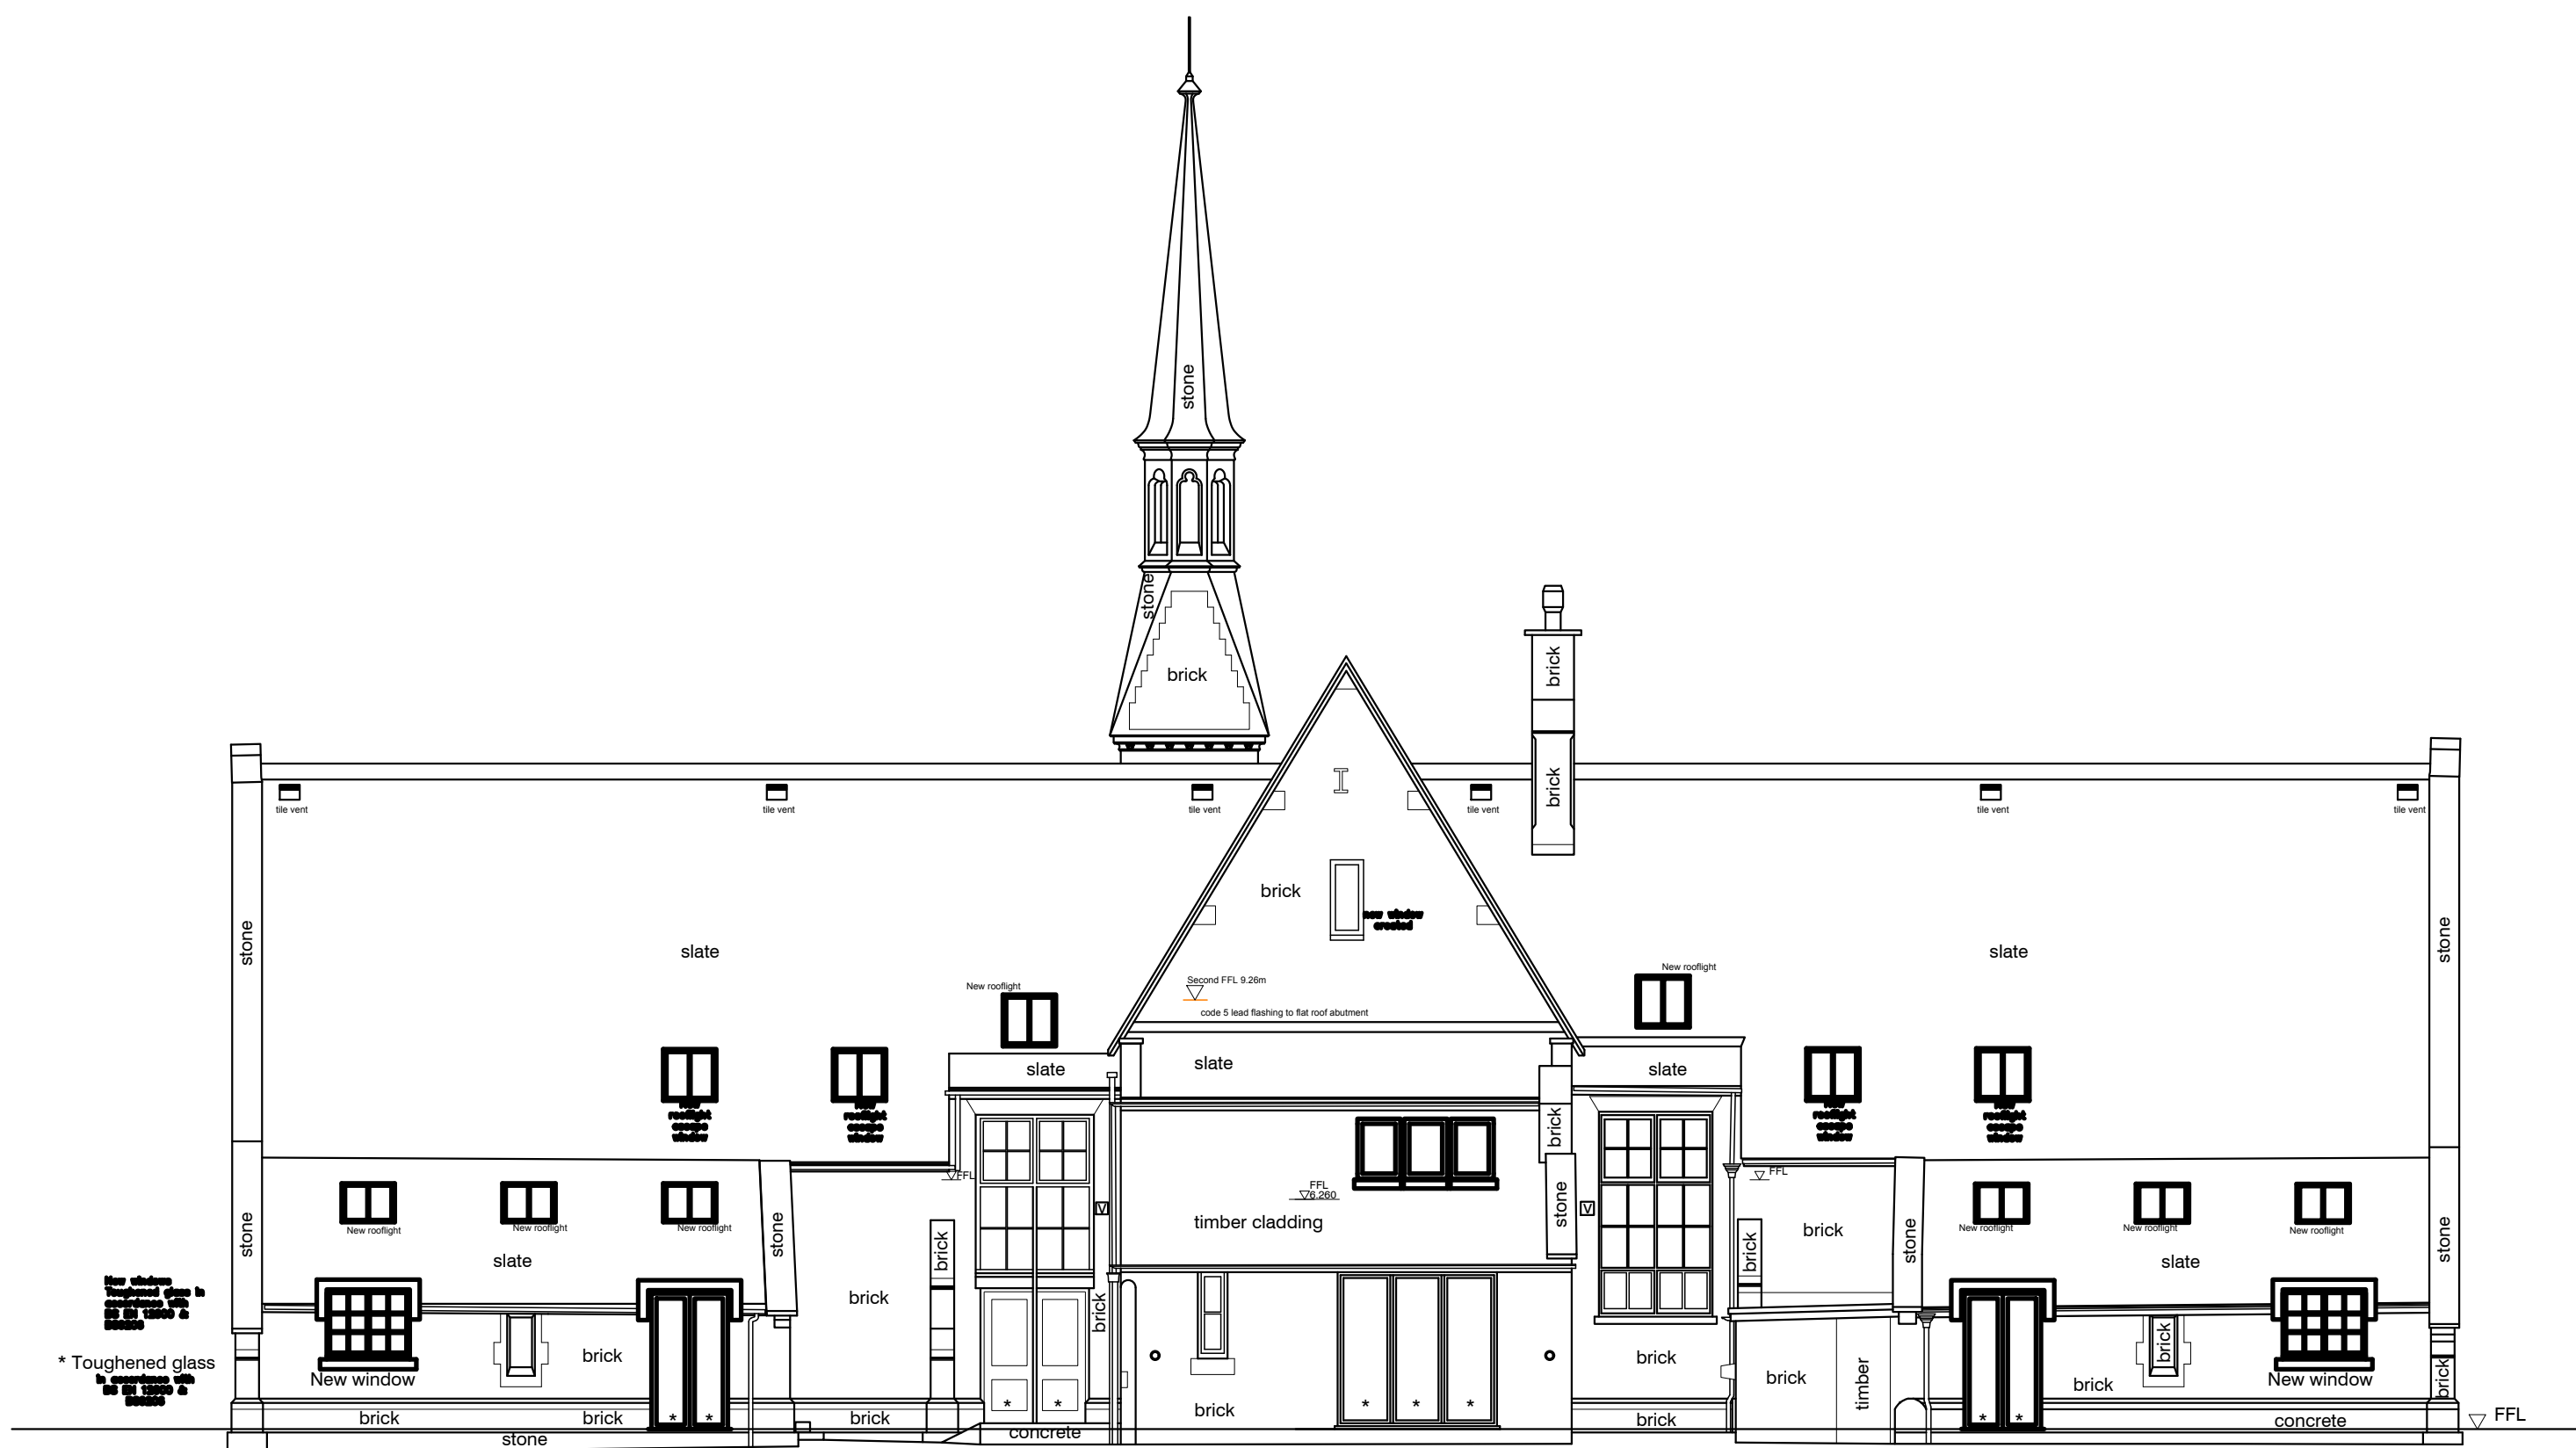

Elevation 2



Elevation 3

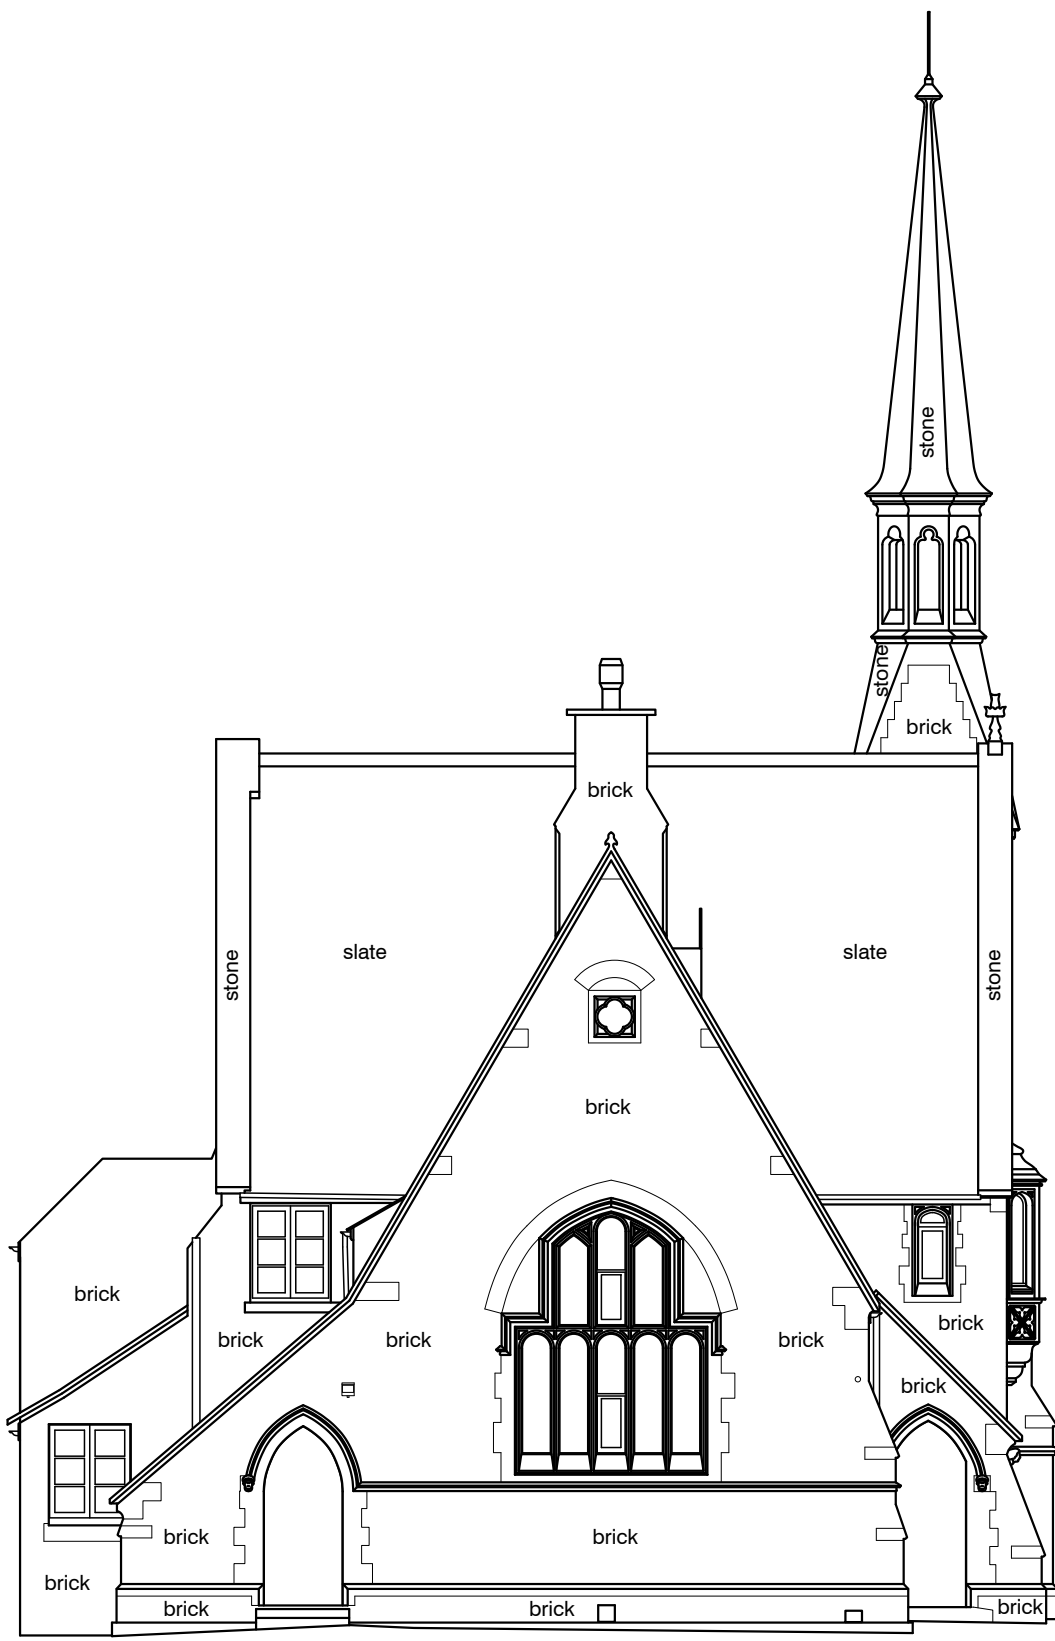

Elevation 4

0 1 5m

B02
revision
client

BRegs issue
note

09.01.19
date

project title
The Old School, Postland Road, Crowland

drawing title
Proposed Elevations

drawing status
Planning

scale
1:100 @ A1

date
November 2018

project number
2319

drawing number
AB0801

revision
B02