


DETERMINED PLAN

SITE LOCATION PLAN

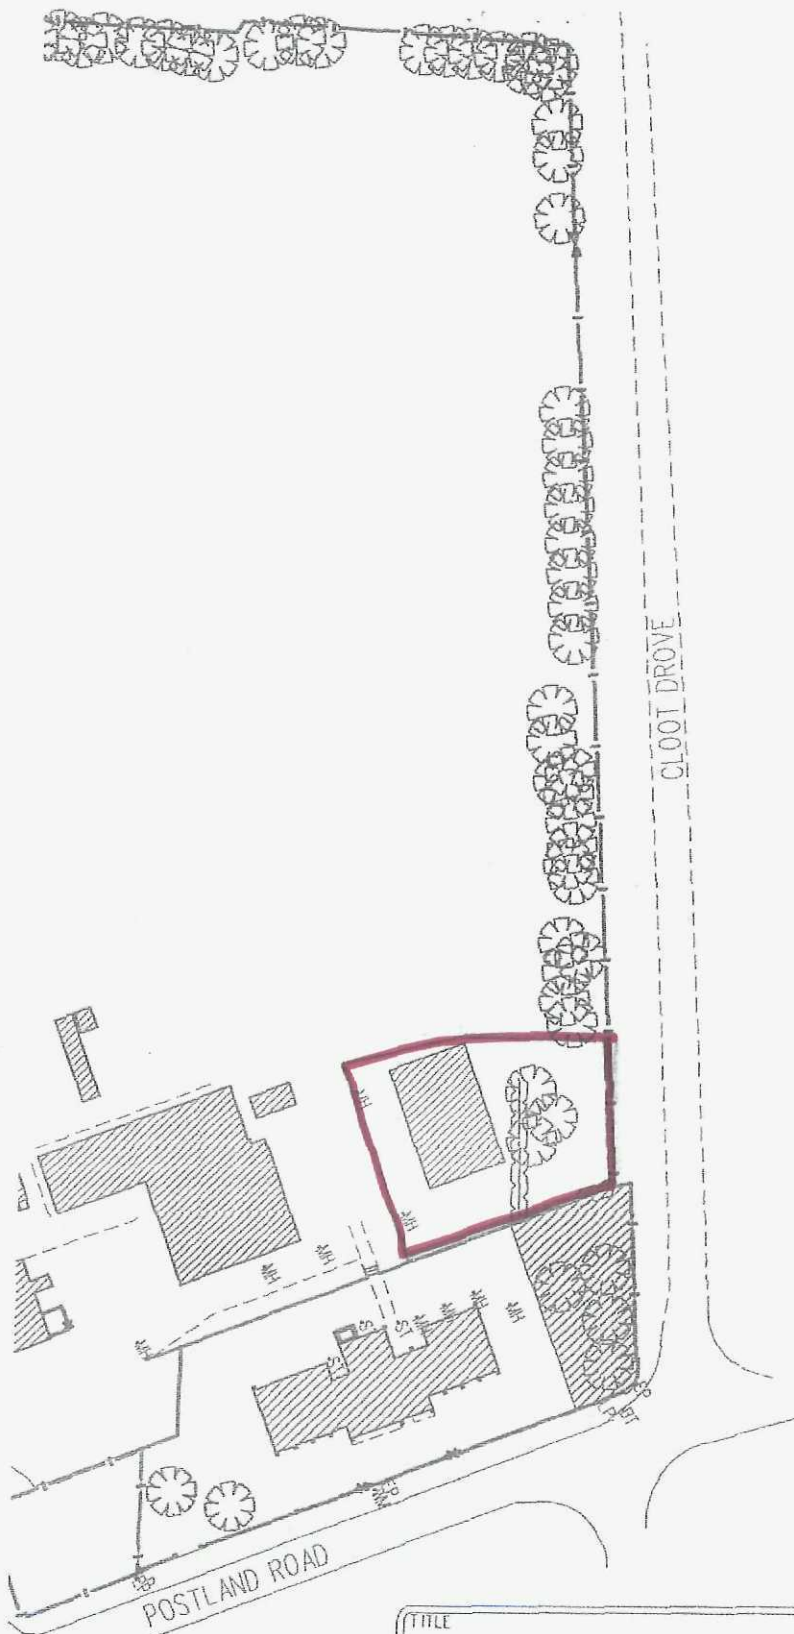

SHDC
Planning & Development
- 5 JUN 2009
Ref: 0411/09

mouchel 
business services

MILL HOUSE
BRAYFORD WHARF NORTH
LINCOLN LN1 1YT

TEL: 01522 636636
FAX: 01522 516050
WEB: www.mouchel.com

TITLE			
Crowland The St. Guthlacs School			
UPRN	DIE	DATE	PREPARED BY PROPERTY RECORDS
H0150	925/4032	October 2008	
SCALE	DRAWN/TEL NO.		SHEET NO.
1:1000	SH ext. 6223		H0150 (SITEPLAN)