


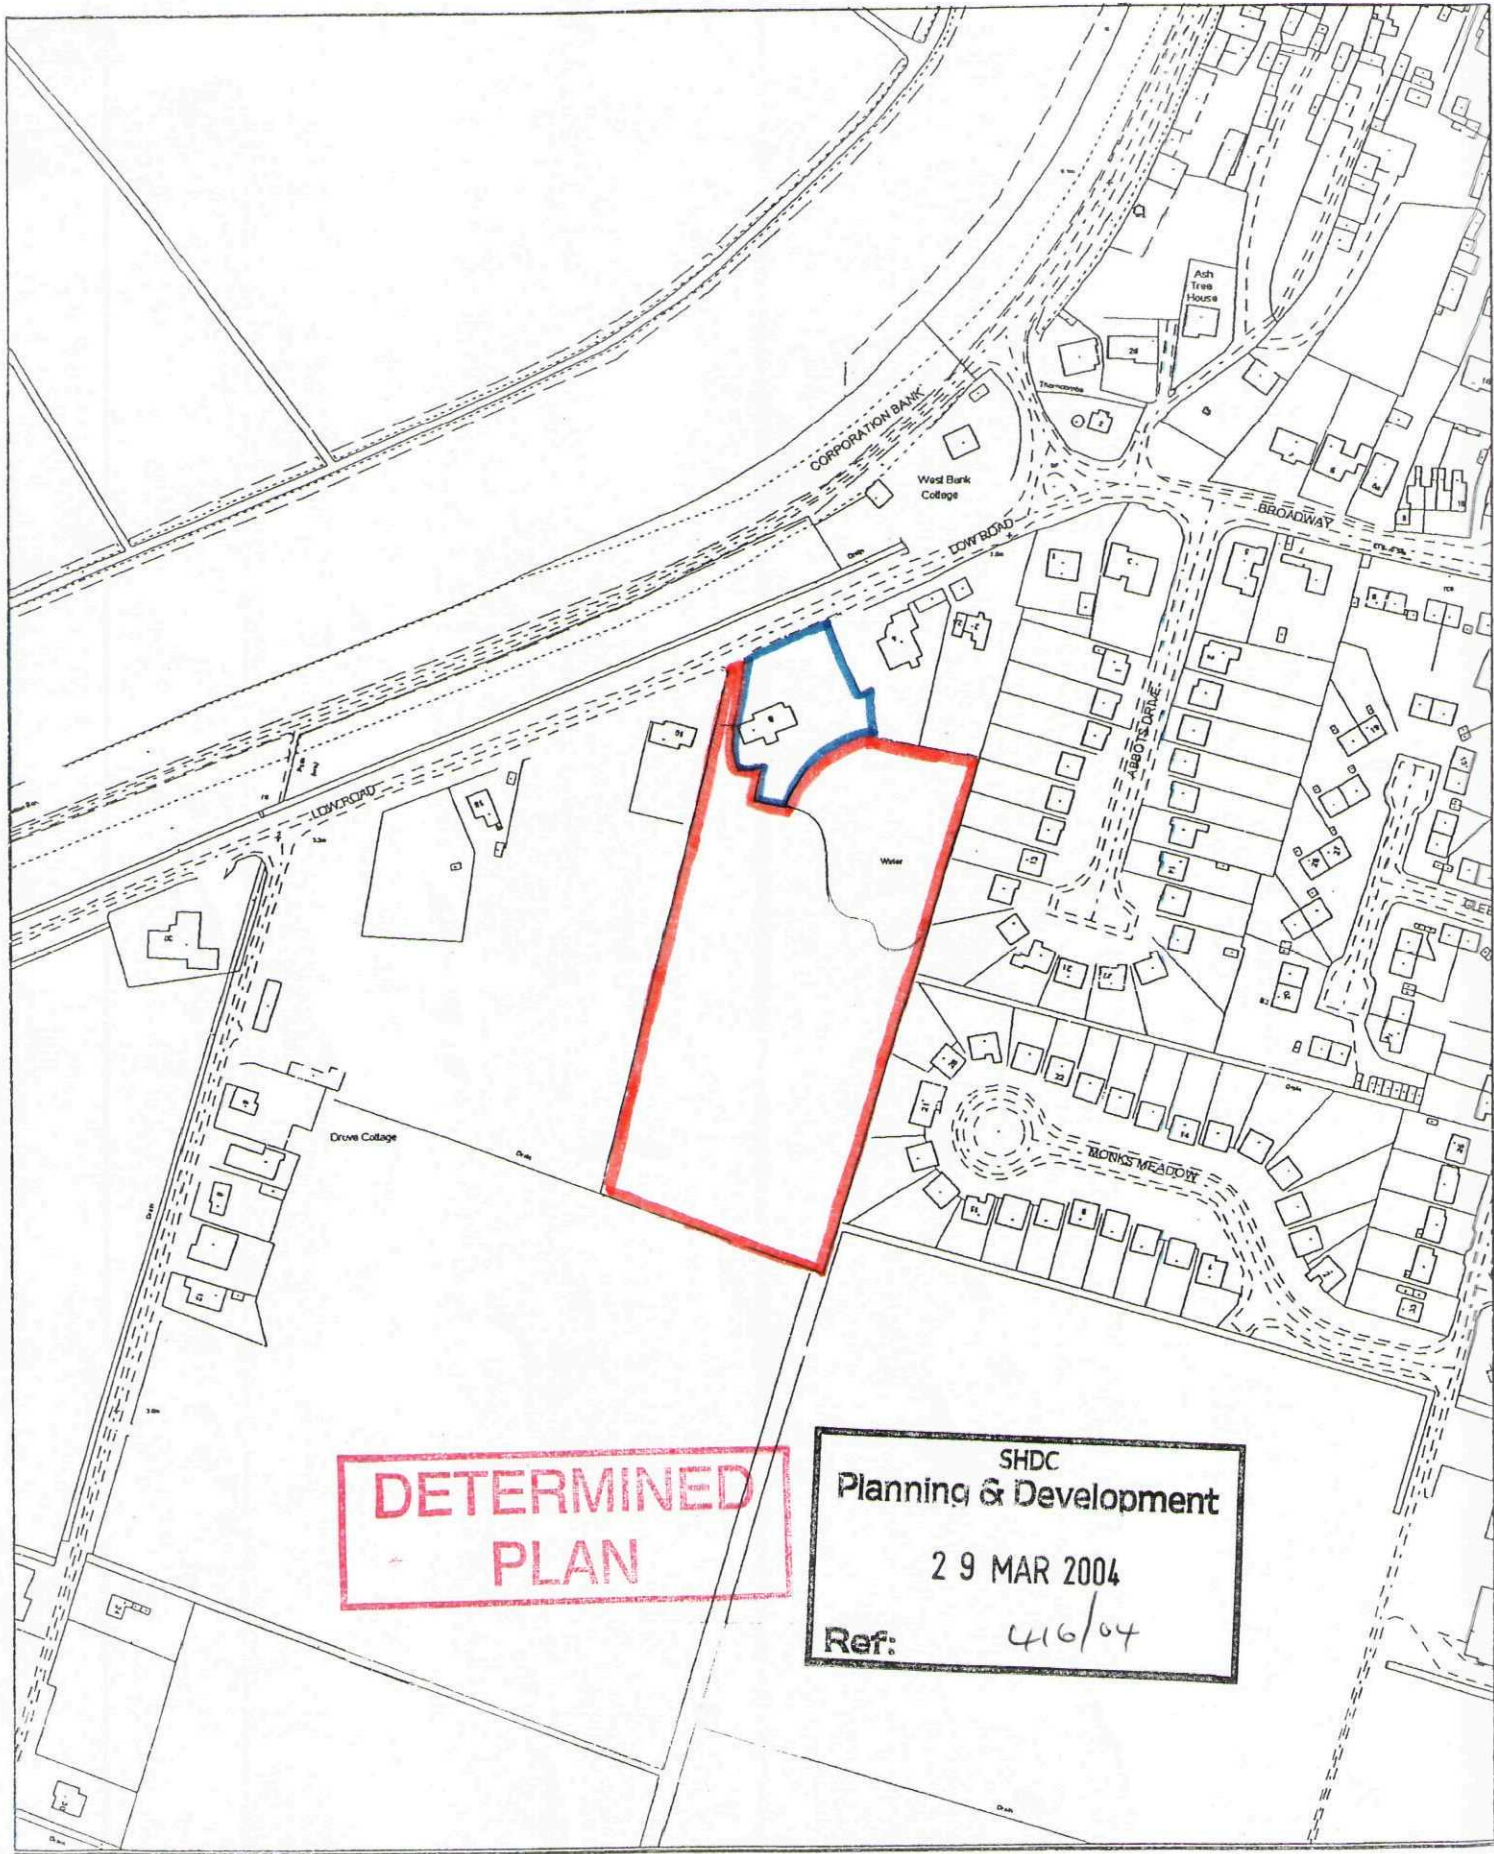

Location Plan 1:2500

Low Road, Crowland
January 2003

The Robert Doughty Consultancy