All dimensions to be checked on site prior to work commencing on site. Any discrepancies must be reported to MR+P


All dimensions to be checked on site prior to work commencing as this property has not been surveyed by MR+P. Any discrepancies must be reported to MR+P

0 200 400 600 800 1000


1:20




PLAN
Scale: 1:20

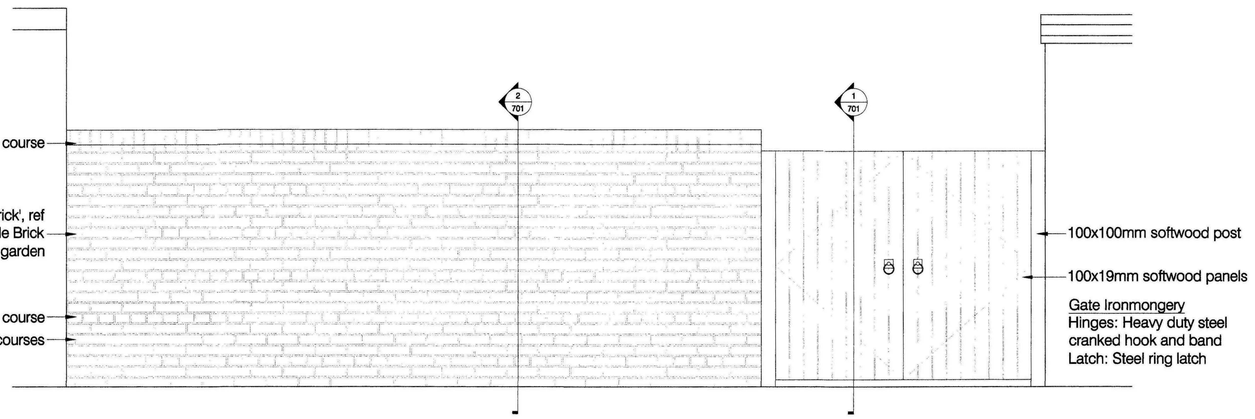


A ELEVATION
Scale: 1:20

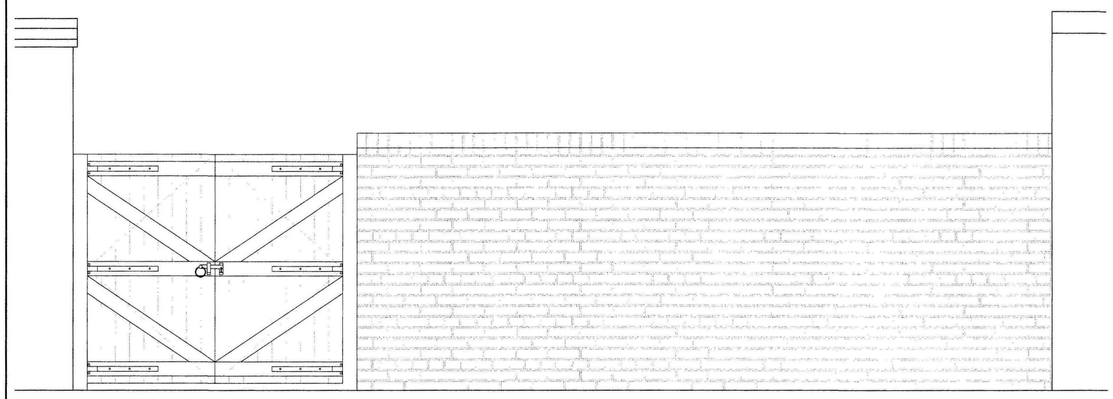

B ELEVATION
Scale: 1:20

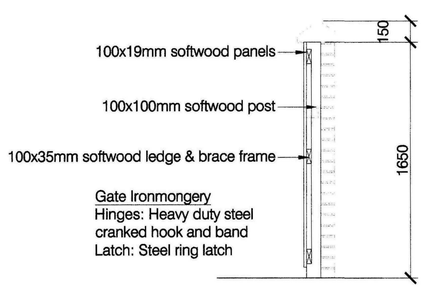

1 SECTION
Scale: 1:20

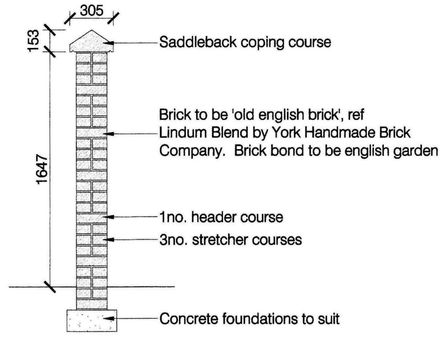

2 SECTION
Scale: 1:20

SHDC
Planning & Development
19 MAY 2010
Ref: 0421-10

MR+P
ARCHITECTS

MELLING RIDGEWAY + PARTNERS LTD
CHARTER HOUSE MOORE STREET
SHEFFIELD S3 7UR
t: (0114) 2723321
f: (0114) 2727386
e: info@mrp-architects.co.uk

PROJECT
ENTERPRISE INNS PLC
GEORGE & ANGEL
2 NORTH STREET, CROWLAND
PETERBOROUGH, PE6 0EF

TITLE
WALL & GATE DETAILS AS PROPOSED

DRAWING STATUS	PLANNING
DRAWN BY:	KJB
DATE:	MAY 2010
SCALE:	1:20@A1
DRAWING No.	4566/701