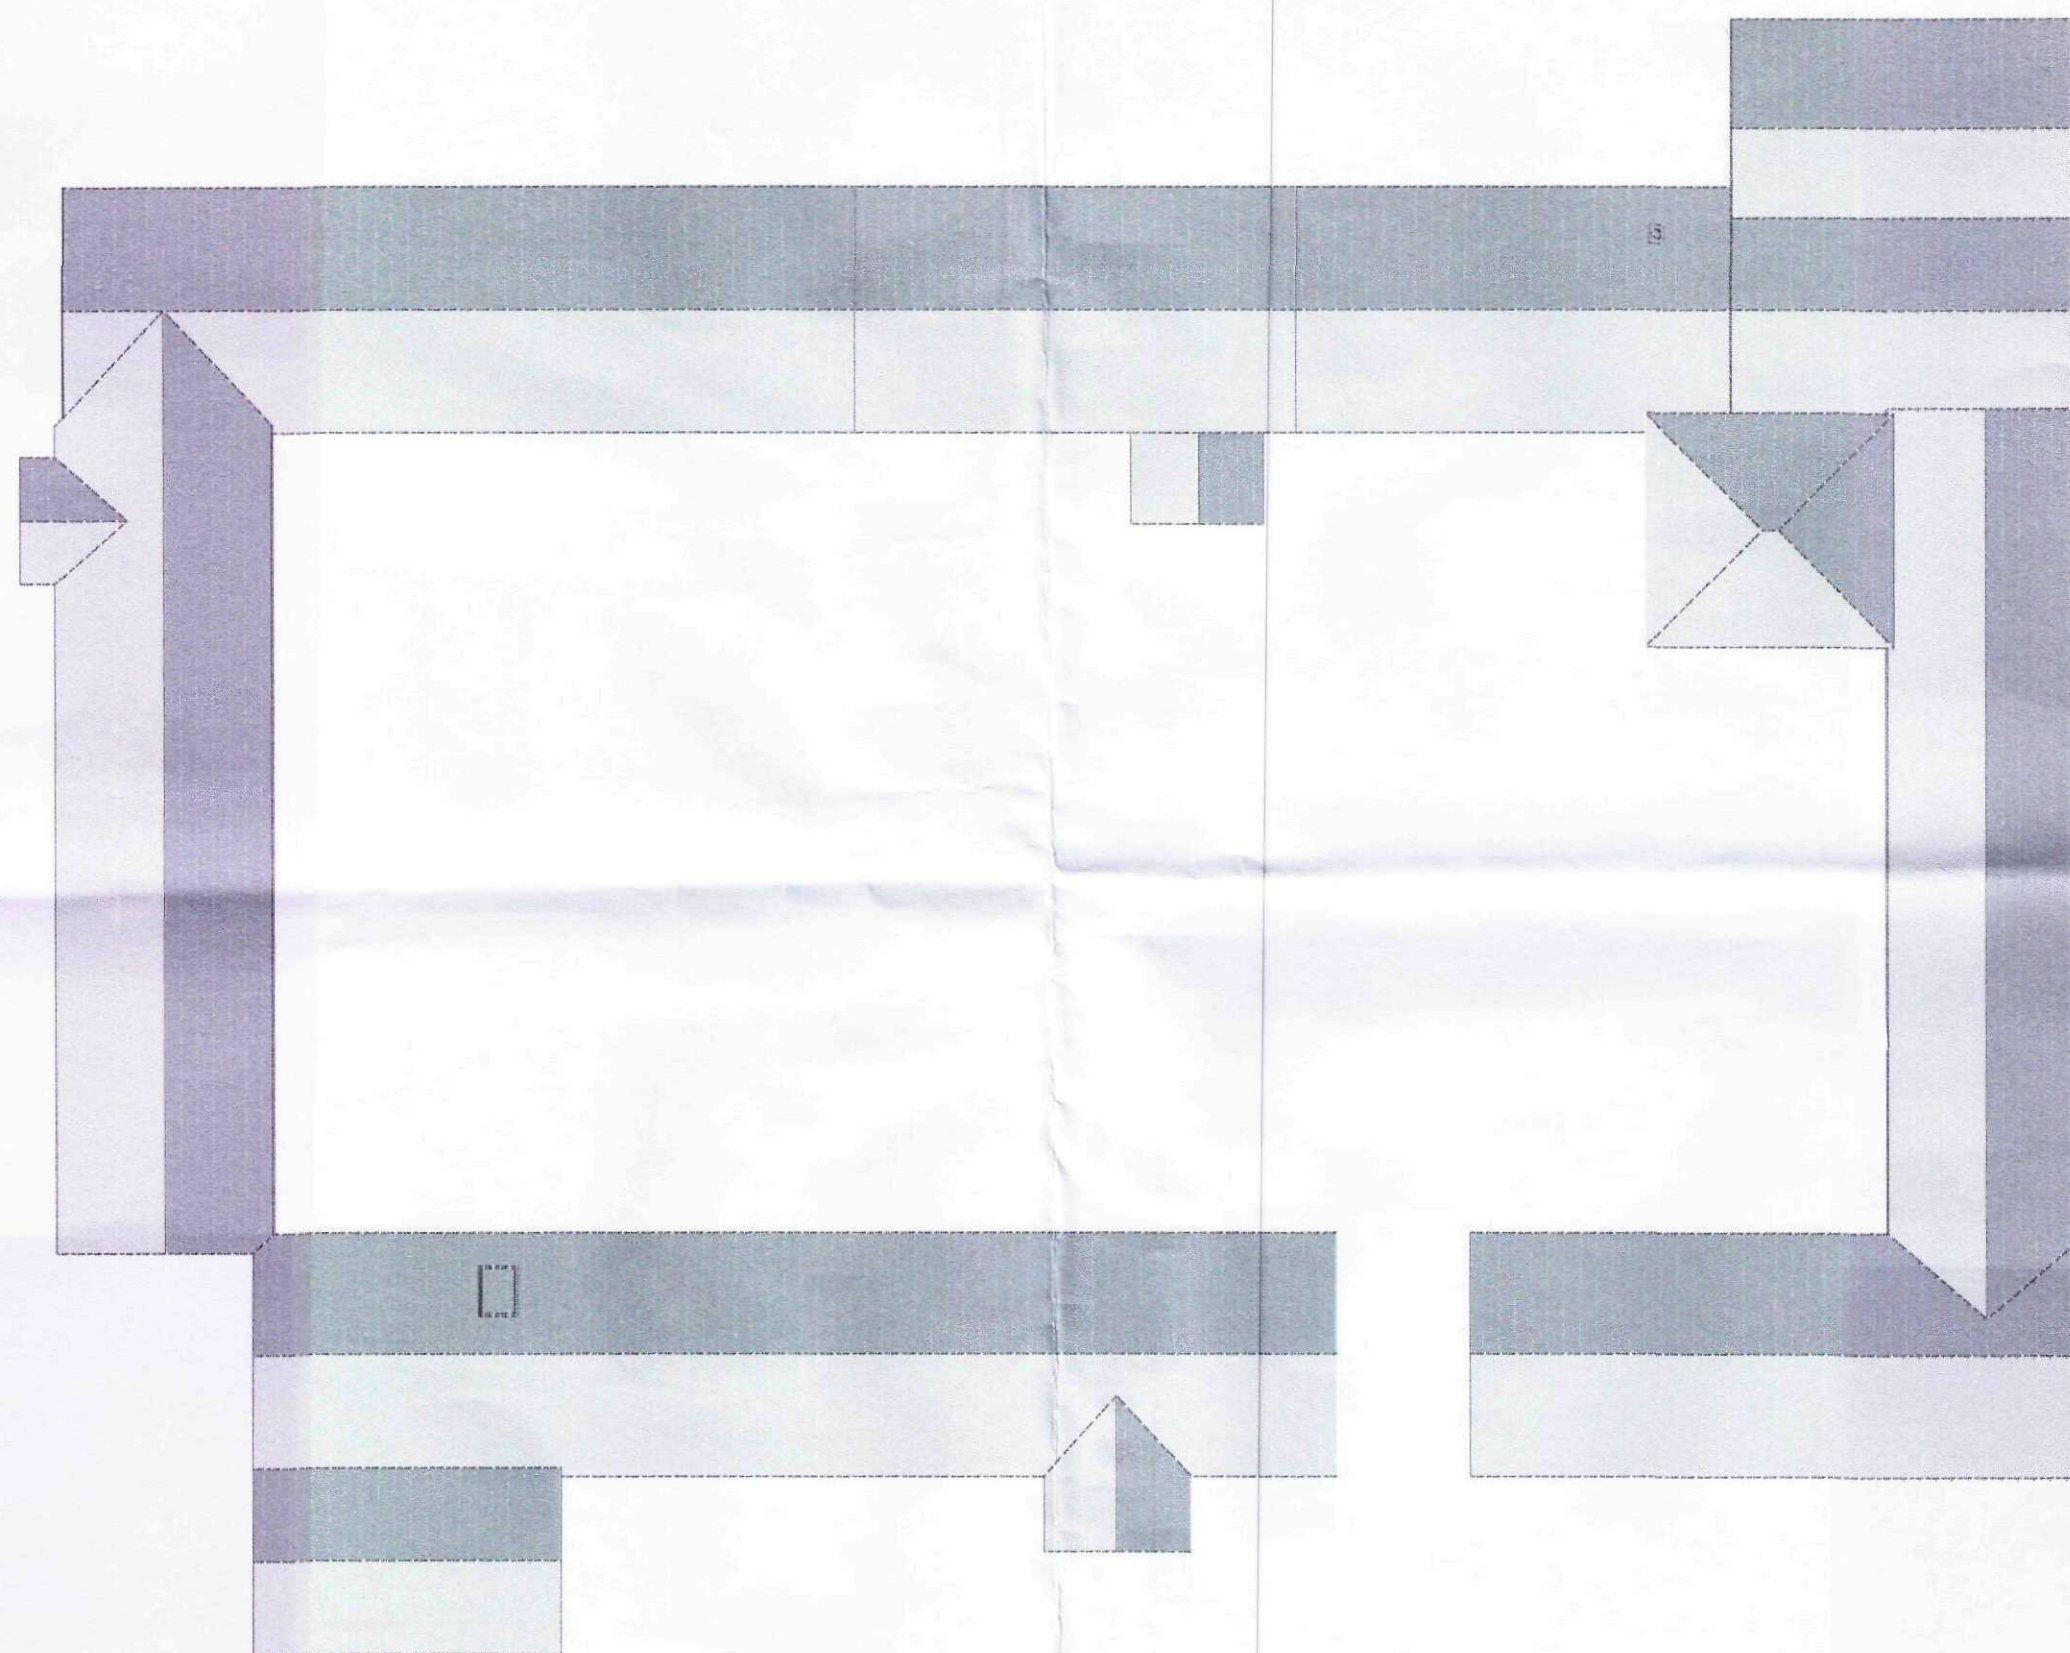


Planning & Development
07 JUN 2011
REF: 0422-11

0 5m

DO NOT SCALE FROM THIS DRAWING.

NAME	PAGA HOUSE	DATE	30.05.2011
ADDRESS	Postland, Crowland, UNITED KINGDOM	SCALE	1:200 (A2)
FIGURE	EXISTING ROOF PLAN	NUMBER OF SHEETS	3