




EXISTING WEST ELEVATION




EXISTING SOUTH ELEVATION

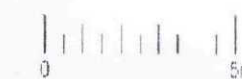


DO NOT SCALE FROM THIS DRAWING.

PAGA HOUSE	10.05.2011
Portland, Devon UNITED KINGDOM	10107/02
EXISTING SOUTH and WEST ELEVATIONS	1

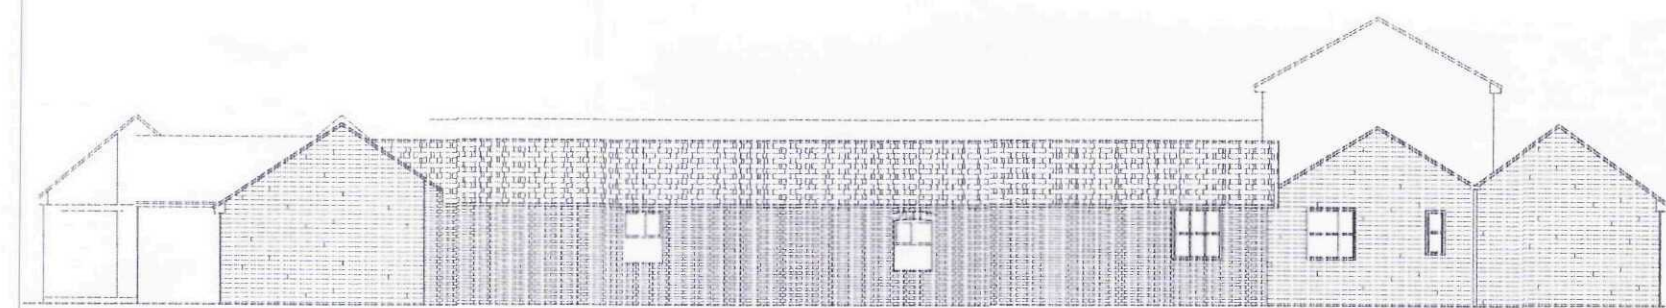

EXISTING EAST ELEVATION

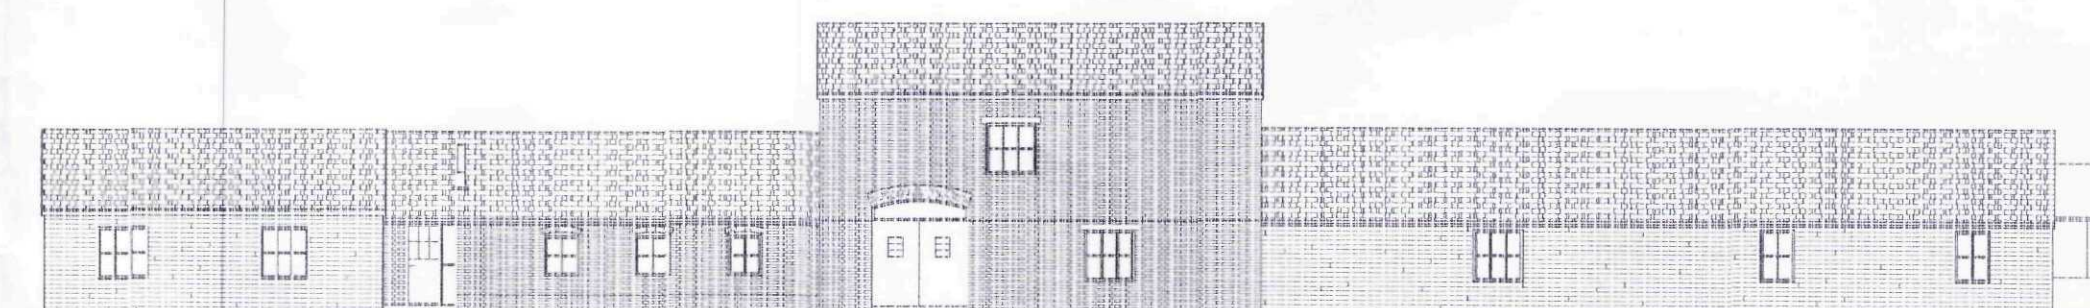


EXISTING NORTH ELEVATION



DO NOT SCALE FROM THIS DRAWING.

PAGA HOUSE	10.05.2011
Portland, Devon UNITED KINGDOM	10107/02
EXISTING NORTH and EAST ELEVATIONS	2

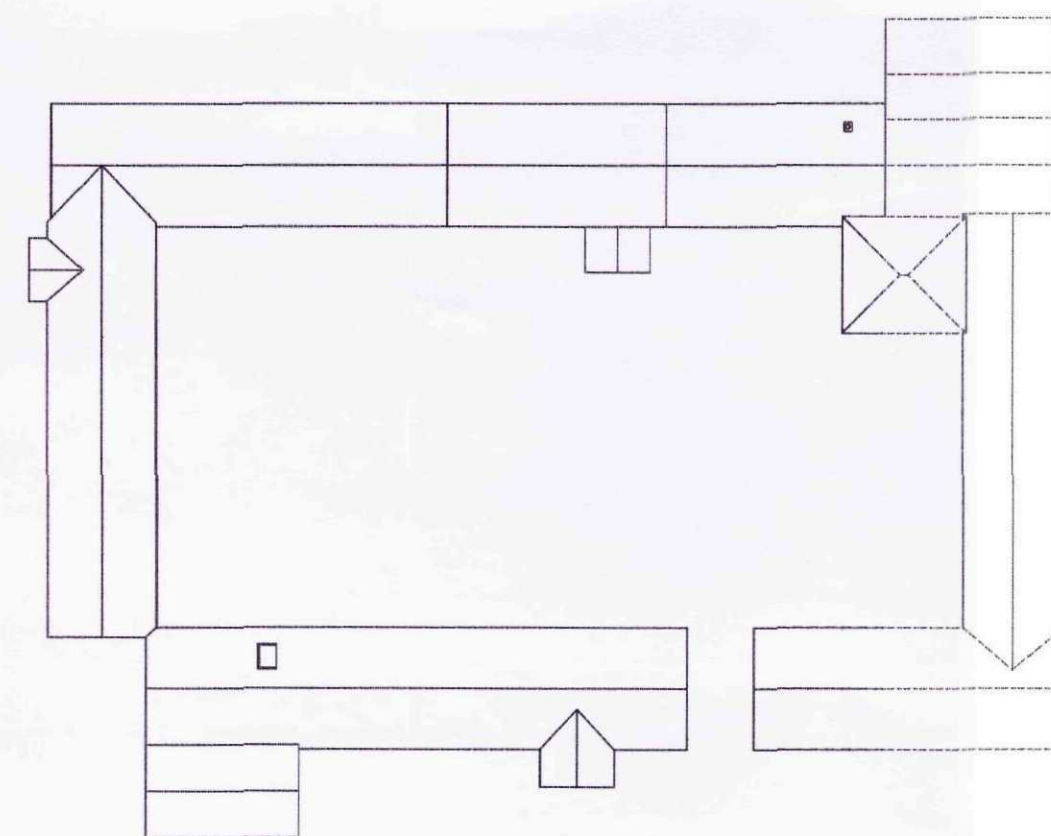

DO NOT SCALE FROM THIS DRAWING.

PAGA HOUSE	10.05.2011
Portland, Devon UNITED KINGDOM	10107/02
EXISTING SOUTH and WEST ELEVATIONS	1

PAGA DRAWINGS explanation

EXISTING ELEVATIONS AND ROOF PLAN

SHDC
Planning & Development
07 JUN 2011
Ref: 0422-11