




PROPOSED WEST ELEVATION

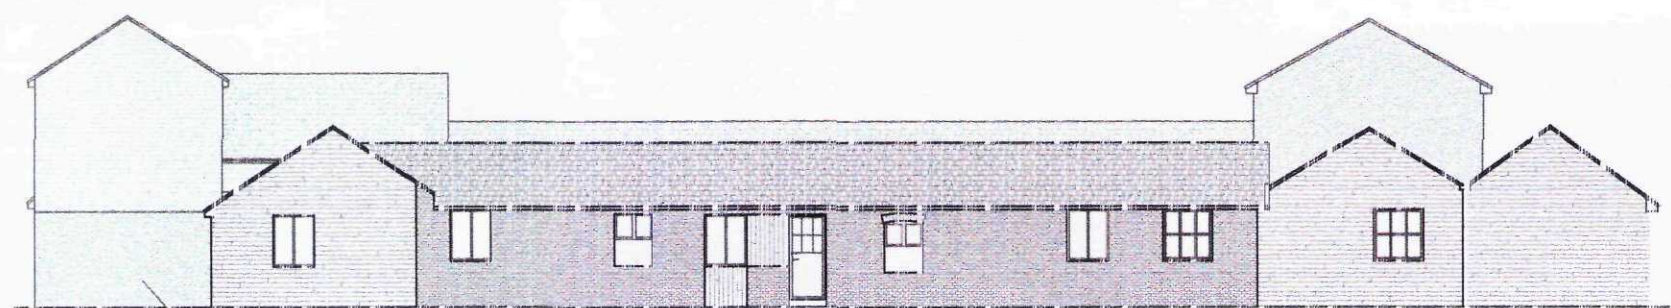

PROPOSED EAST ELEVATION

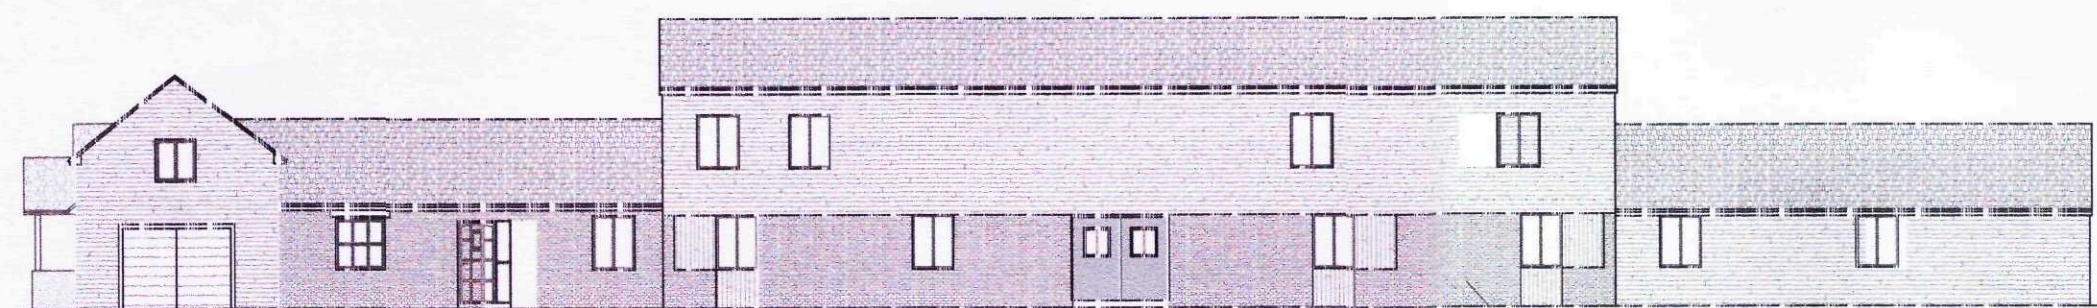

PROPOSED SOUTH ELEVATION

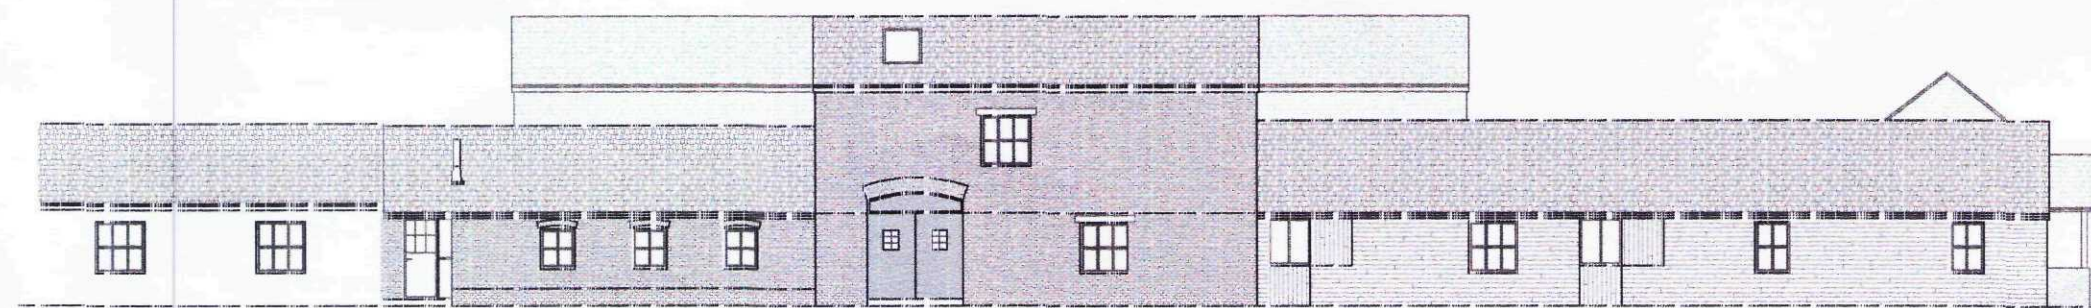


PROPOSED NORTH ELEVATION

DO NOT SCALE FROM THIS DRAWING.

|                                      |             |
|--------------------------------------|-------------|
| PAGA HOUSE                           | 02.06.2011  |
| Postland, Cornwall LIMITED (IN ROOM) | 1:100 (1/3) |
| PROPOSED SOUTH and WEST ELEVATIONS   | 4           |

DO NOT SCALE FROM THIS DRAWING.

|                                      |             |
|--------------------------------------|-------------|
| PAGA HOUSE                           | 02.06.2011  |
| Postland, Cornwall LIMITED (IN ROOM) | 1:100 (1/3) |
| PROPOSED NORTH and EAST ELEVATIONS   | 5           |

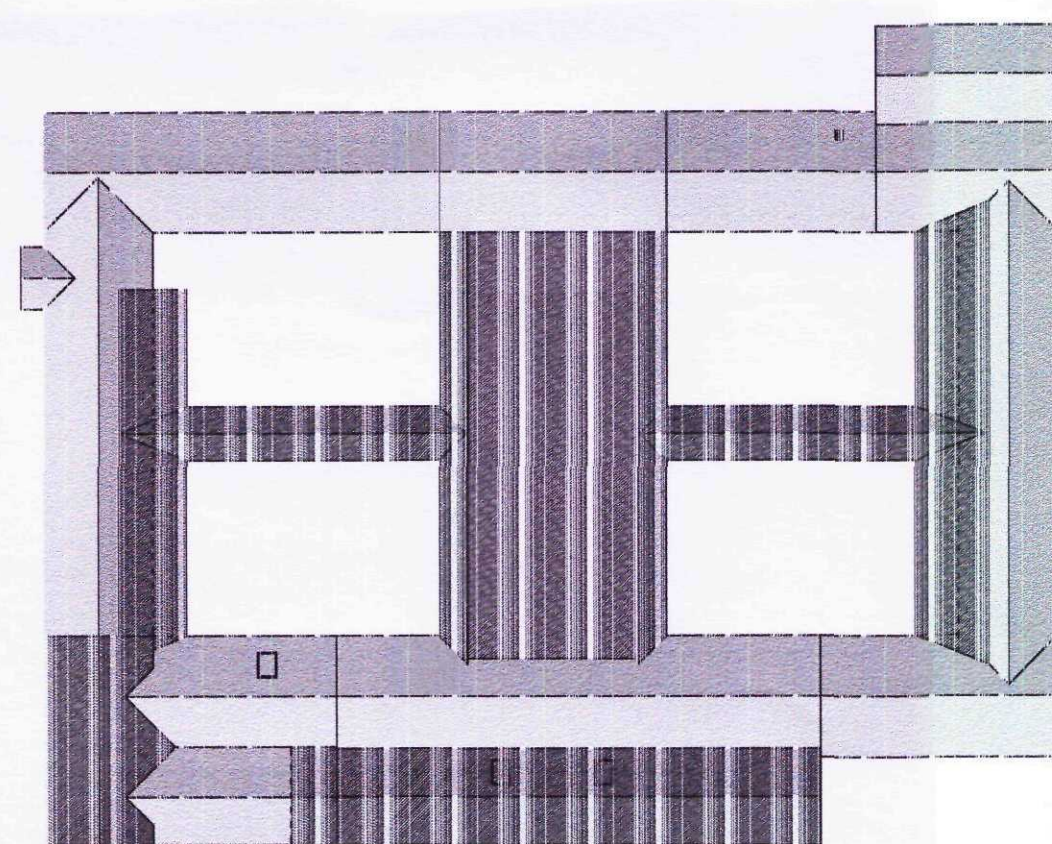

NEW ROOF SEGMENTS

DO NOT SCALE FROM THIS DRAWING.

|                                      |             |
|--------------------------------------|-------------|
| PAGA HOUSE                           | 02.06.2011  |
| Postland, Cornwall LIMITED (IN ROOM) | 1:200 (1/3) |
| PROPOSED ROOF PLAN                   | 6           |

# PAGA DRAWINGS explanation

## PROPOSED ELEVATIONS AND ROOF PLAN

