
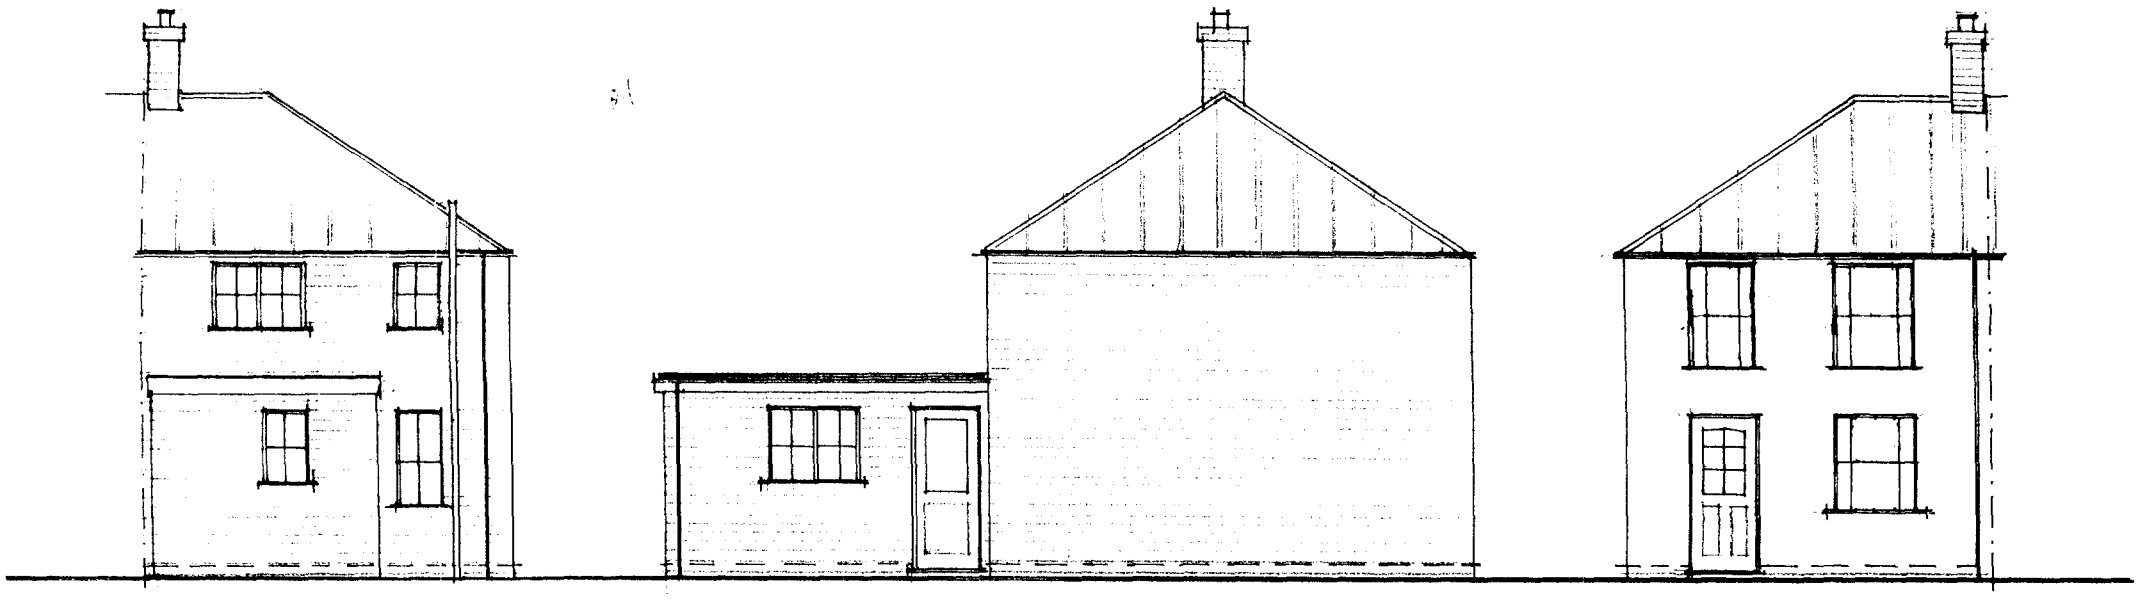


REAR ELEVATION

SIDE ELEVATION

FRONT ELEVATION

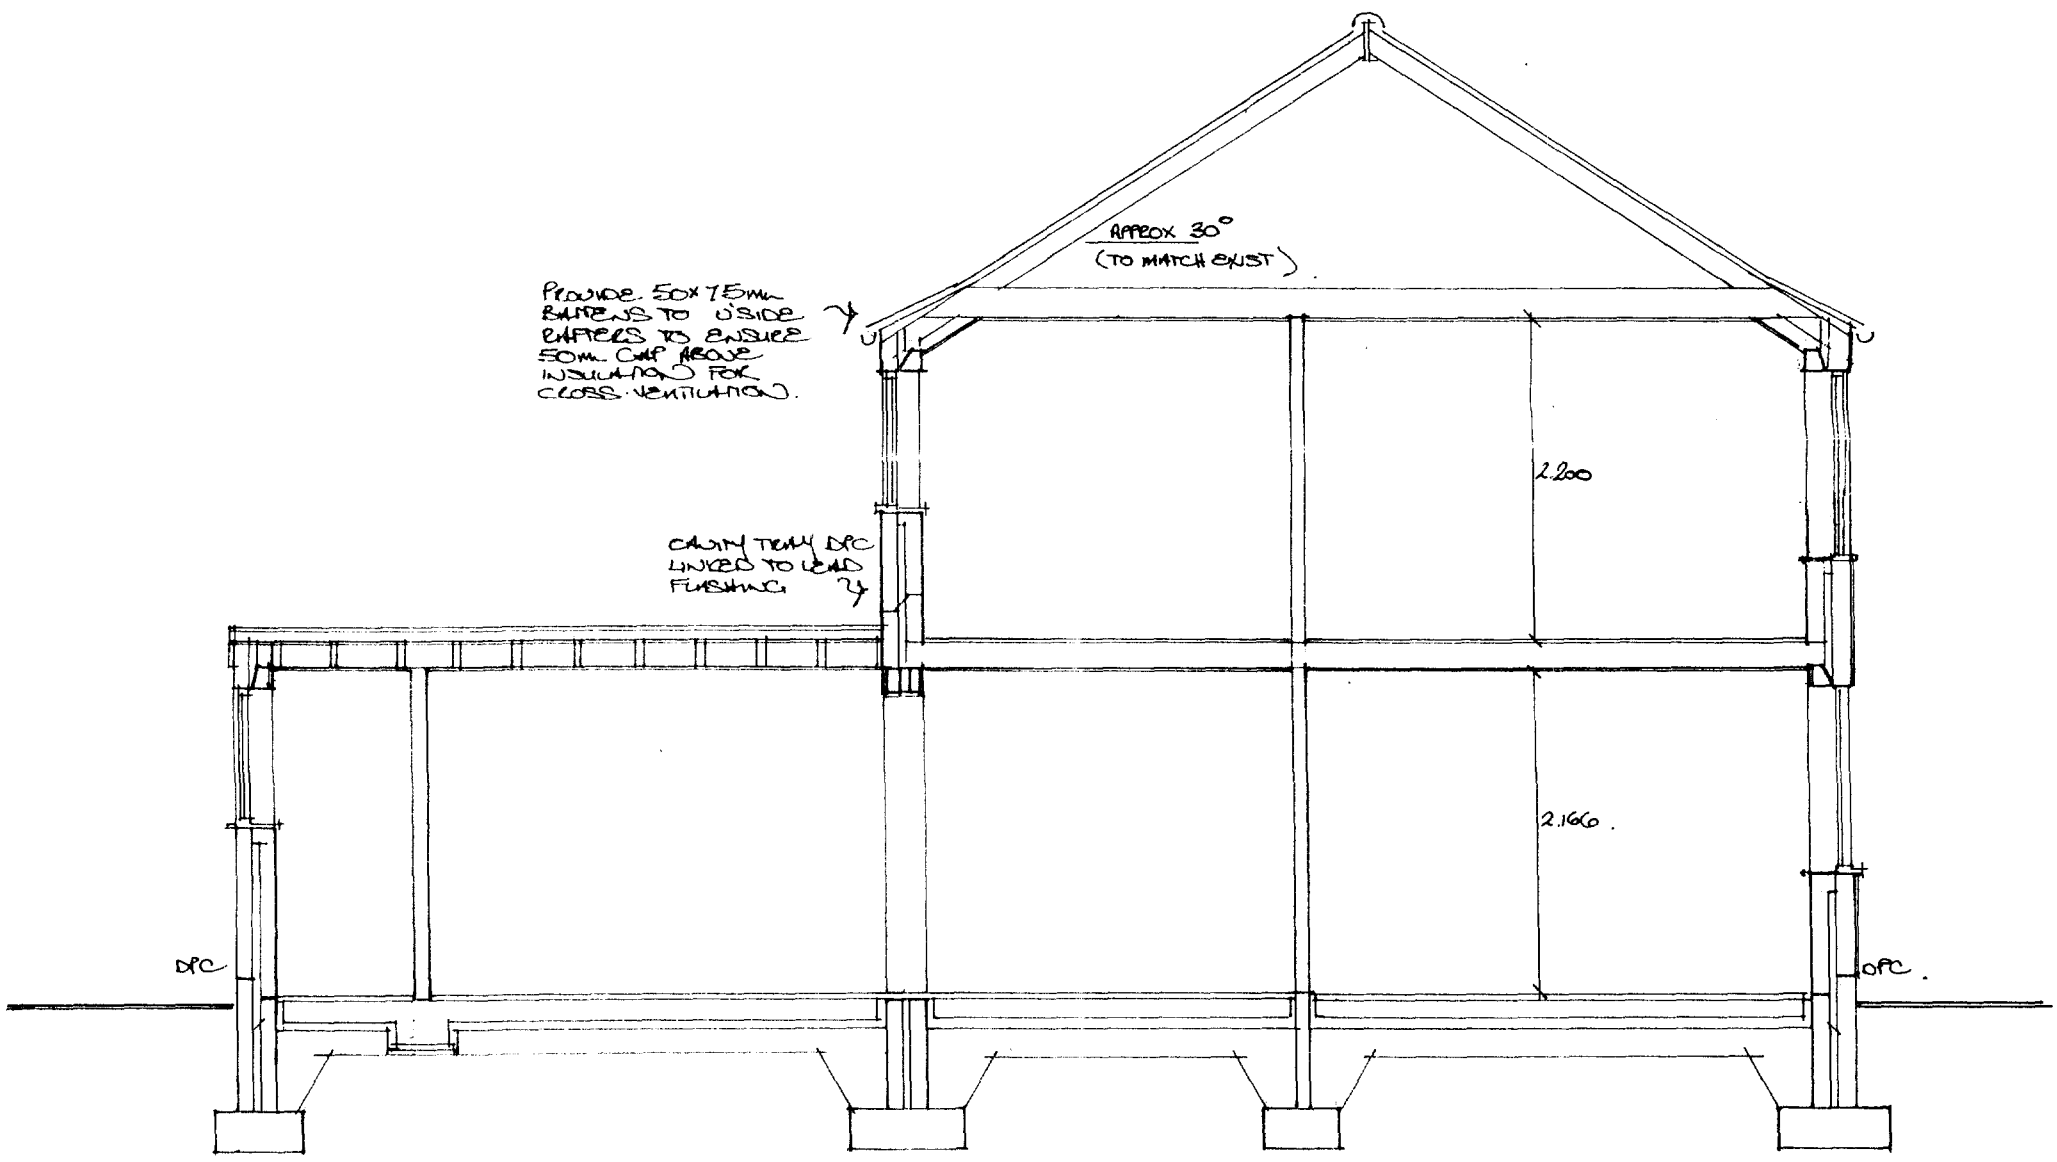

SECTION

ARCHITECTURAL PLANNING
Ref. A1

SOUTH HOLLAND DC
HOUSING & PLANNING
22 JUL 1998
Ref: 0423/98

DEMOLITION OF EXISTING DWELLING AND ERECTION OF NEW DWELLING.
AT 52, REFORM STREET, CROWLAND
FOR MR. M. CRUICKSHANK.

SCALES 1:50 SECTION 1:100 ELEVATIONS. DO NOT SCALE.	DRAWING No 3 A. APRIL 98. REV JULY 98

BOUNDARY

SOAKAWAY

BOUNDARY

BOUNDARY

0.750 | 0.630 | 0.480 | 0.850 | 0.630 | 1.550 | 0.100

1.500 | 1.200 | 0.600 | 0.900 | 0.300

RWDP. '08'

BIC

WC.

Ex.IC. '07'

IL. 0.525.

BIC

KITCHEN.

'06'

To EXIST. F.D. DRAIN

RWDP. '04' SVP.

'05'

DINING.

'03'

SD

LOUNGE.

UP.

'01' '02'

0.800 | 0.900 | 1.235 | 1.085 | 0.800

Ex. R.W. OUTLET. VIA PAVEMENT CHANNEL TO ROAD.

GROUND FLOOR PLAN

0.800 | 0.630 | 1.020 | 1.200 | 0.800

'11' '12'

RWDP. SVP.

BATH.

BED. 2.

SD

CYL.

BED. 1.

'09' | 0.860 | 1.005 | '10' | 1.085 | RWDP 0.800

FIRST FLOOR PLAN

DEMOLITION OF EXISTING DWELLING. AND ERECTION OF NEW DWELLING AT 52, REFORM STREET, CROWLAND FOR Mr. M. CRUNKHORN

SCALES.	DRAWING No. 2. A.
1:50 GROUND + FIRST FLOOR PLANS + BLOCK PLAN. DO NOT SCALE.	APRIL 98. REV. JULY 98.


APPROVED PLAN

Ref: A1


SOUTH HOLLAND DC HOUSING & PLANNING

22 JUL 1998

Ref: C423/98

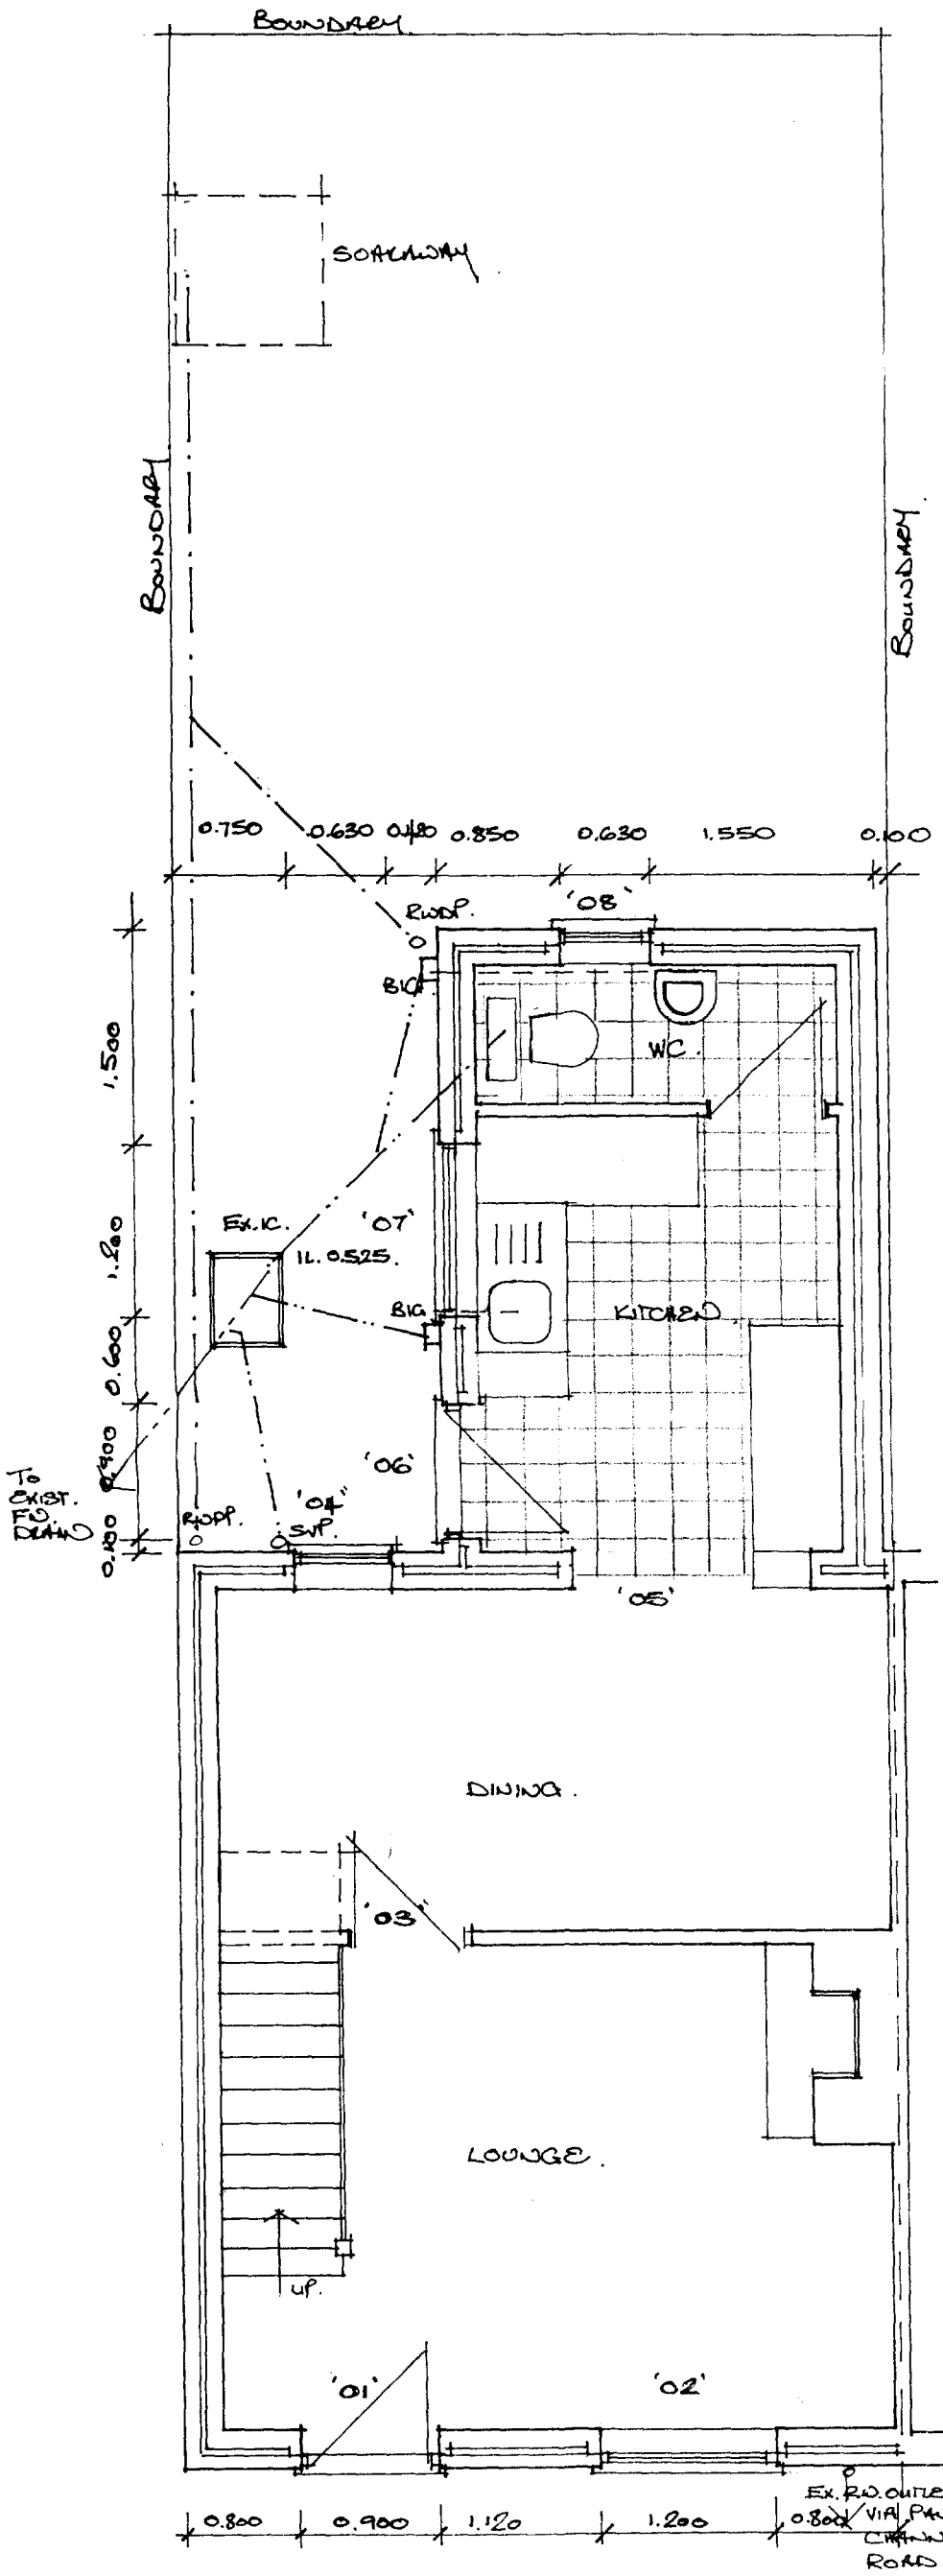

GROUND FLOOR PLAN

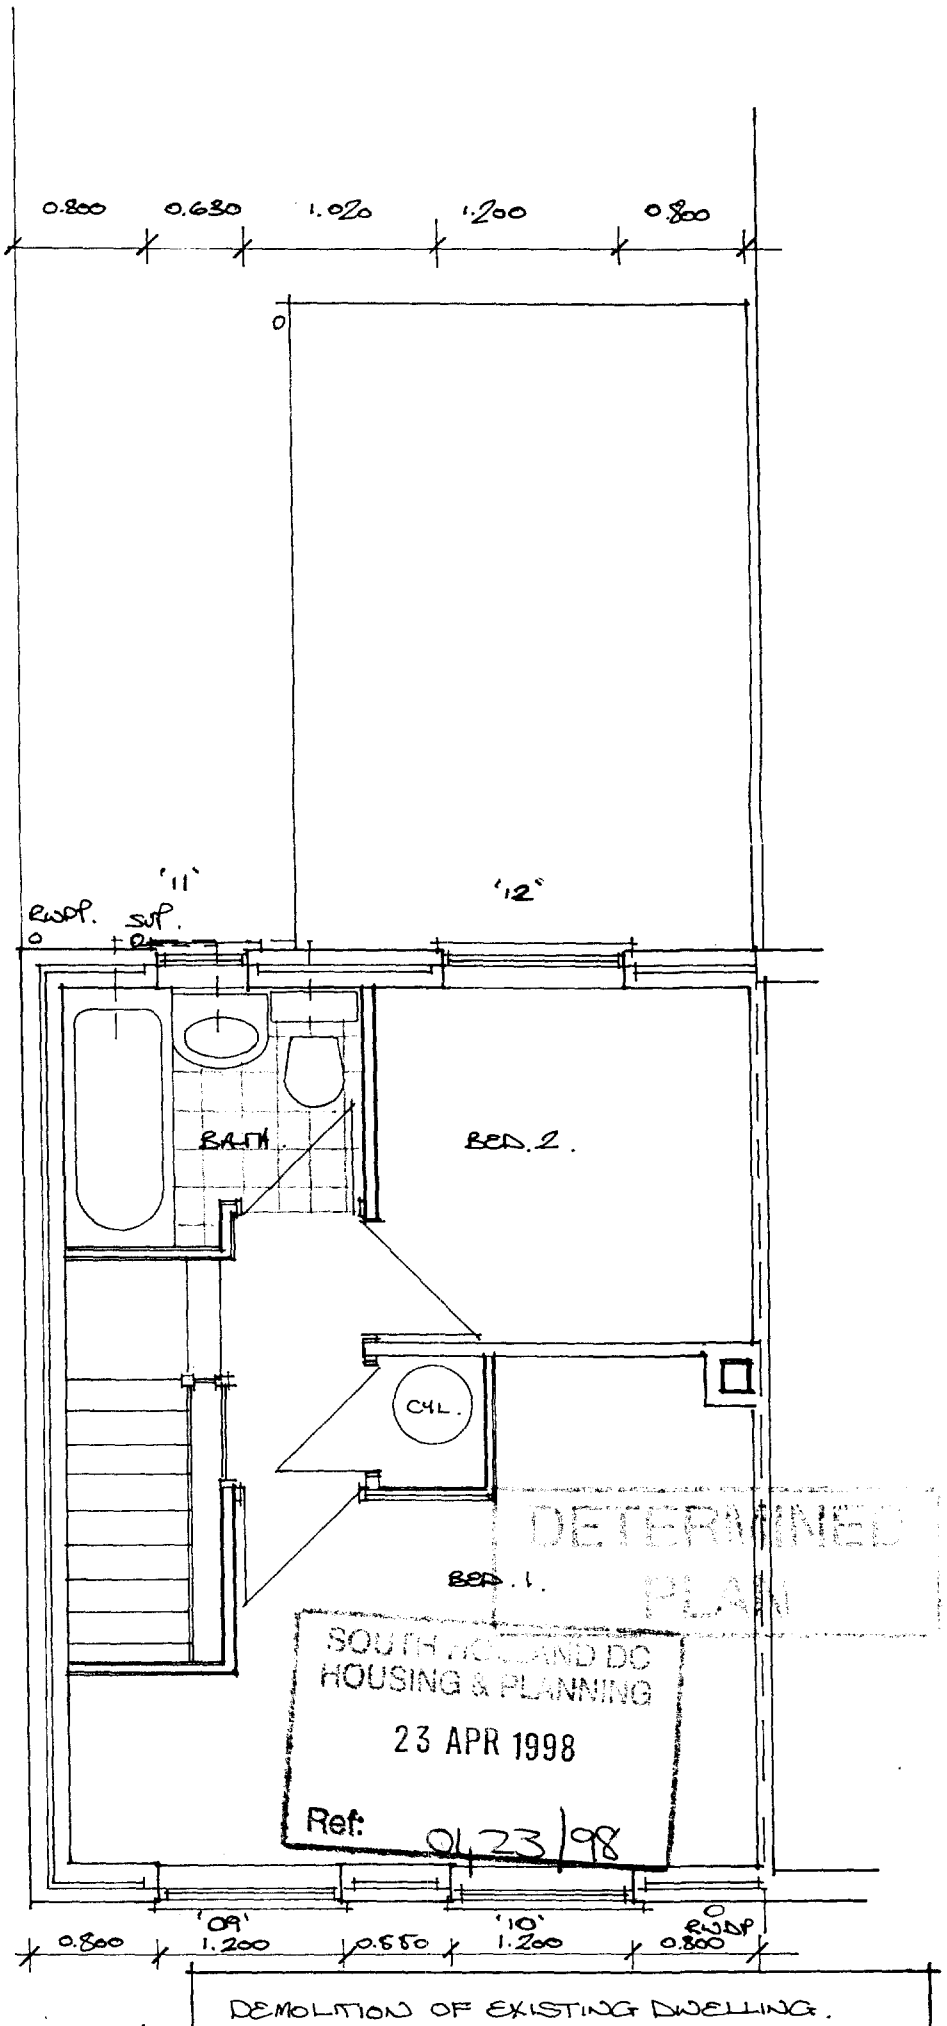



FIRST FLOOR PLAN


DETERMINED PLAN
SOUTH ... AND DC
HOUSING & PLANNING
23 APR 1998
Ref: 0423/98


DEMOLITION OF EXISTING DWELLING.
AND ERECTION OF NEW DWELLING.
AT 52. REFORM STREET, CROWLAND
FOR MR. M. CRUNKHORN

SCALES.	DRAWING NO. 2.
1:50 GROUND + FIRST FLOOR PLANS + BLOCK PLAN.	APRIL 98.
DO NOT SCALE.	

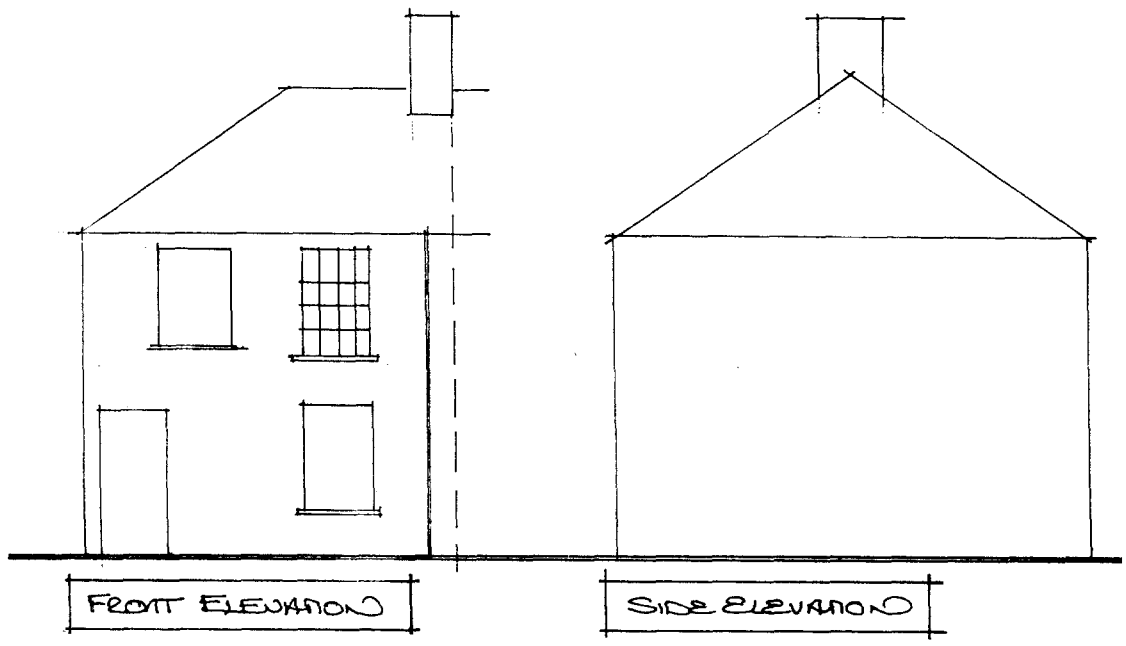

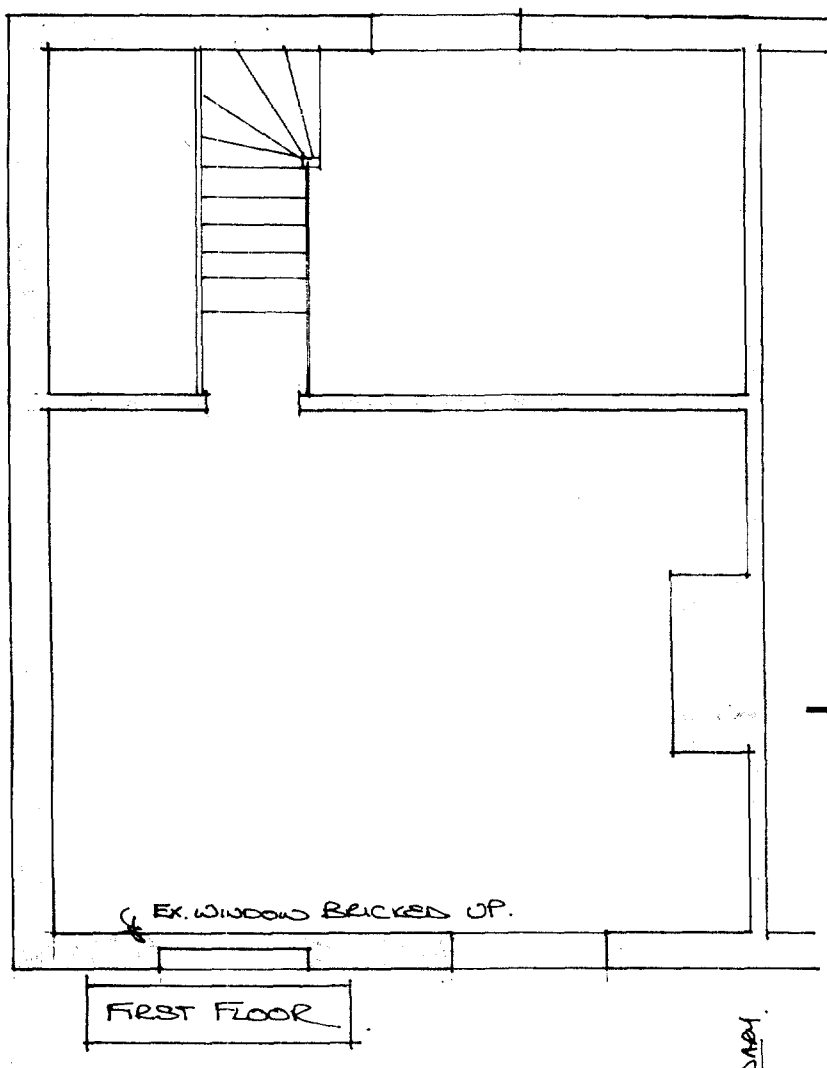

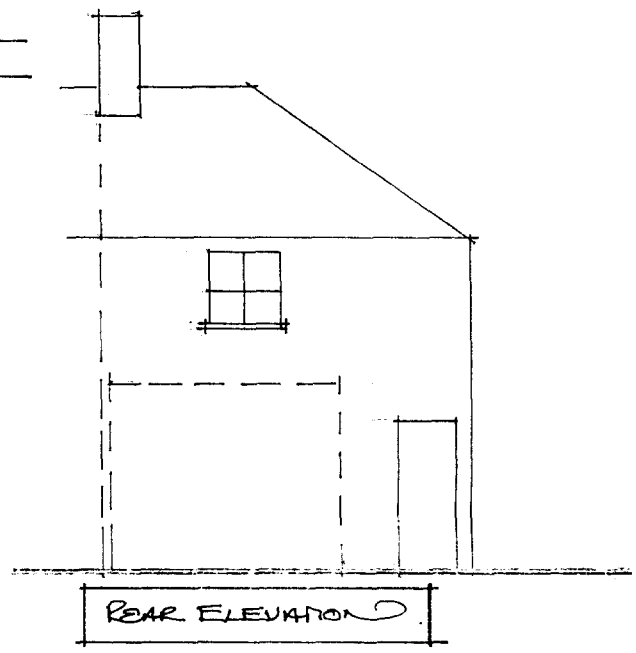

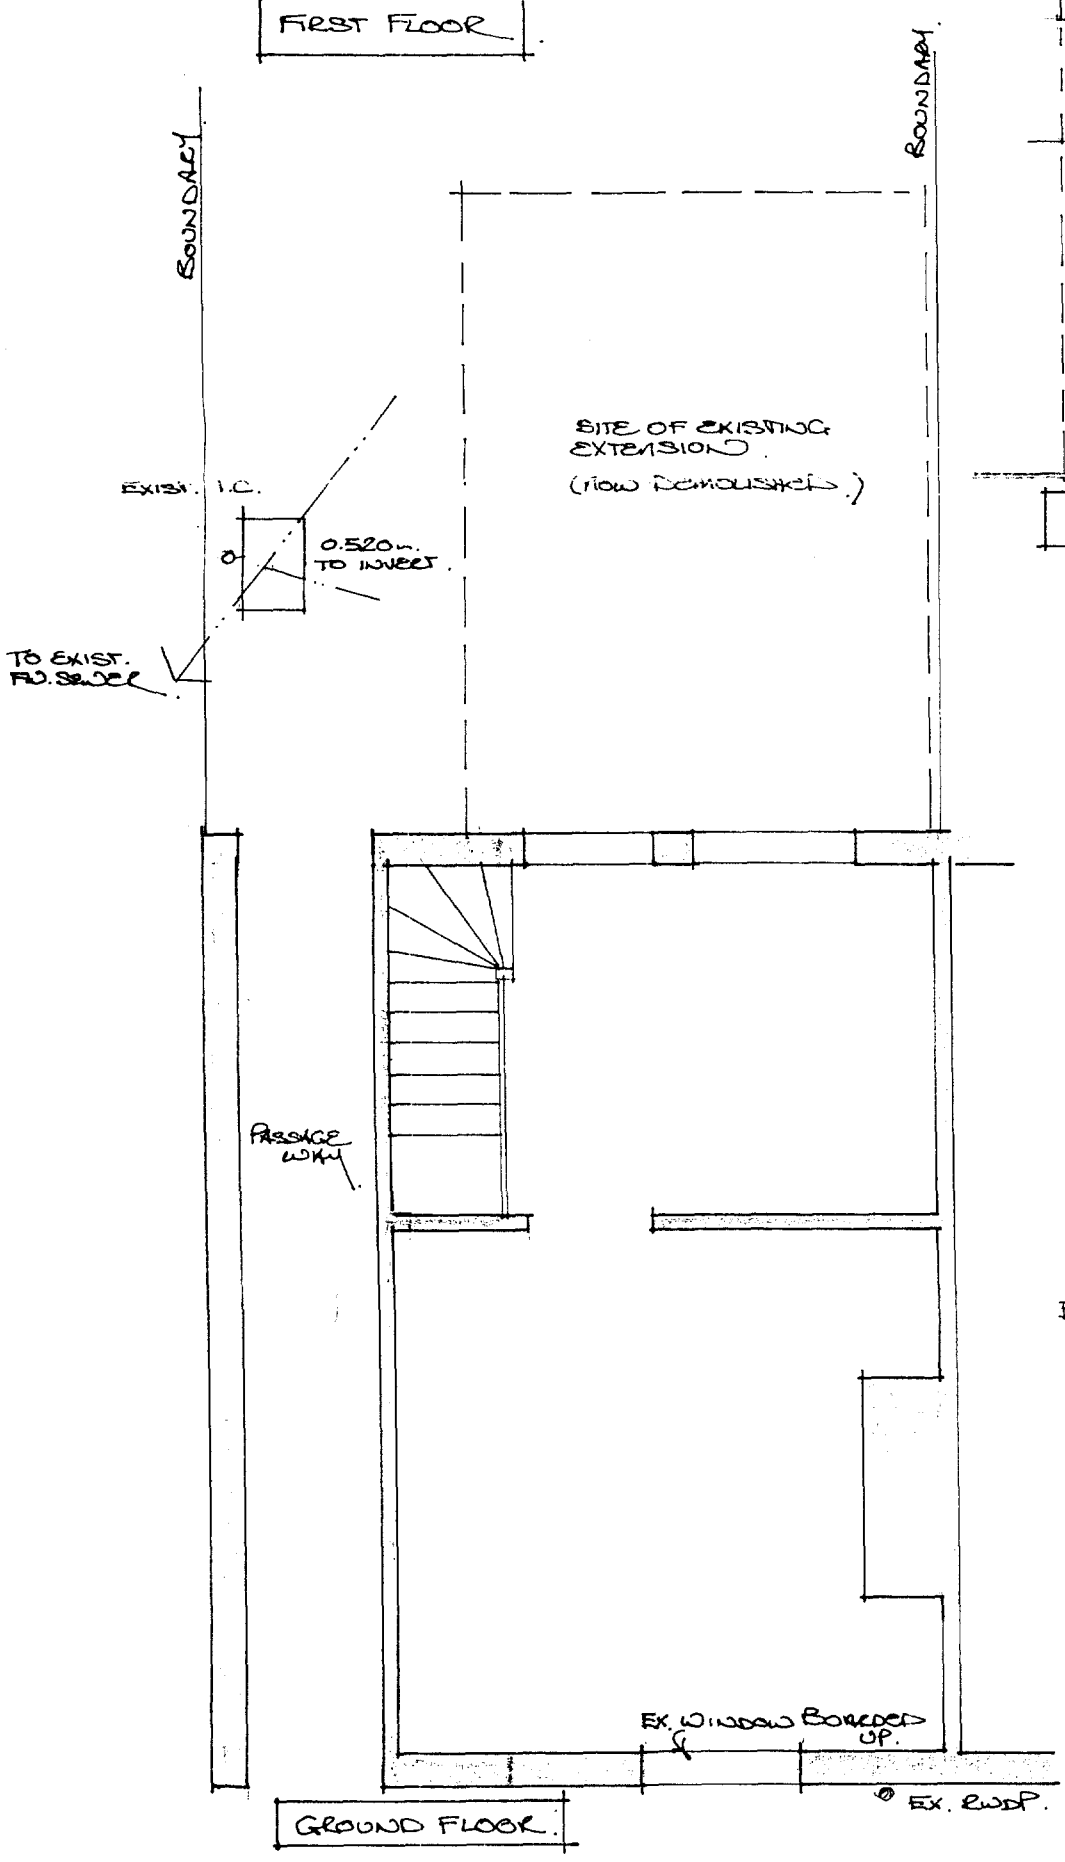


SOUTH HOLLAND DC
HOUSING & PLANNING
23 APR 1998
Ref: 0423/98.

EXISTING LAYOUTS + ELEVATIONS.

DETERMINED
PLAN

DEMOLITION OF EXISTING DWELLING.
AND ERECTION OF NEW DWELLING.
AT 52. REFORM STREET, CROWLAND
FOR MR. M. CRUNKHORN.


SCALES	DRAWING NO 1.
1:50 EXIST. PLANS. 1:100 EXIST. ELEVATIONS. DO NOT SCALE.	APRIL 1998.

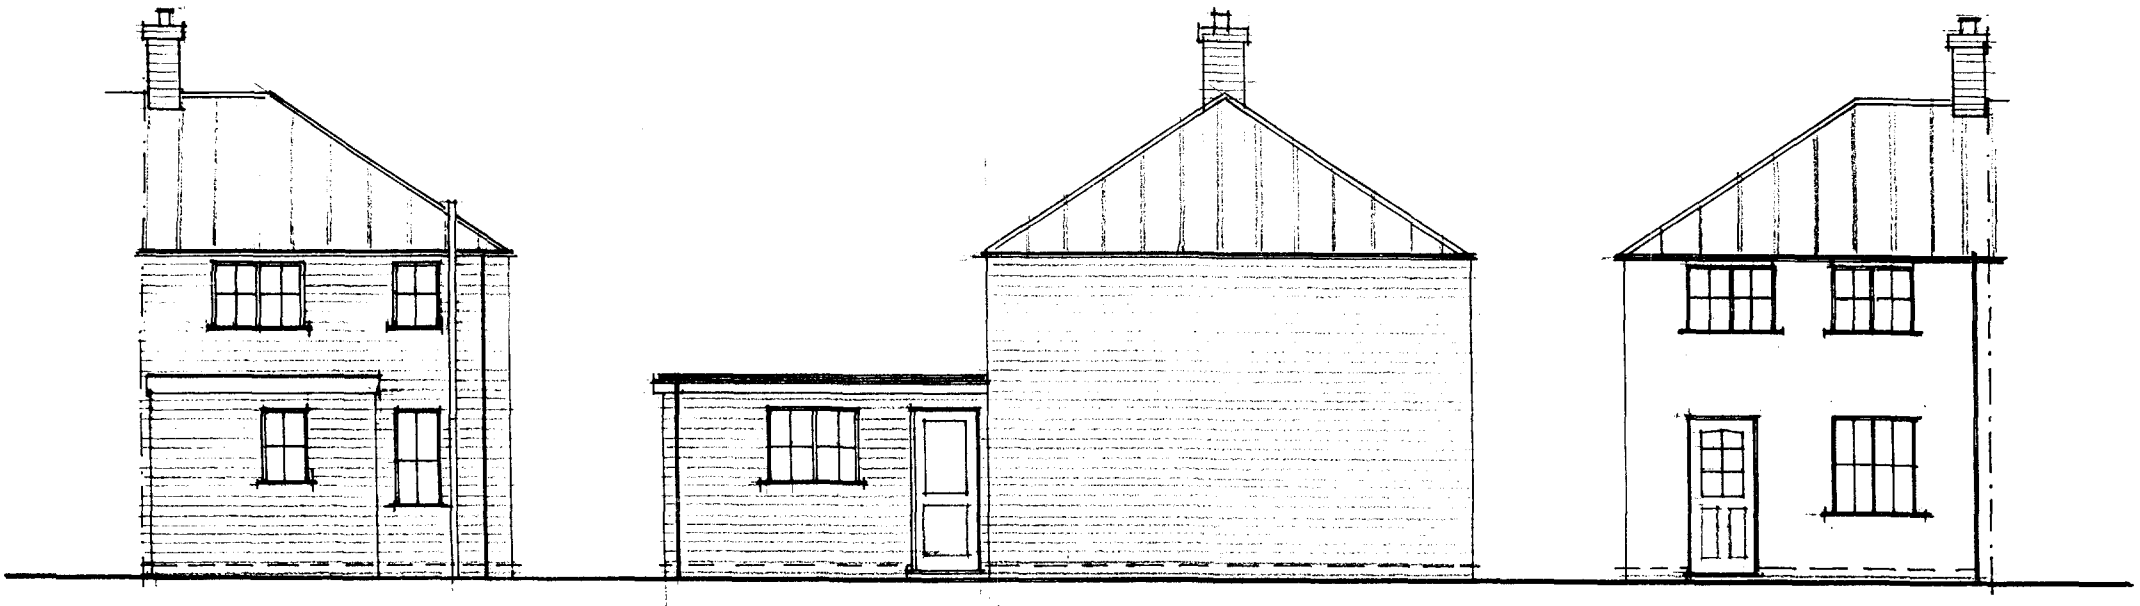

REAR ELEVATION

SIDE ELEVATION

FRONT ELEVATION

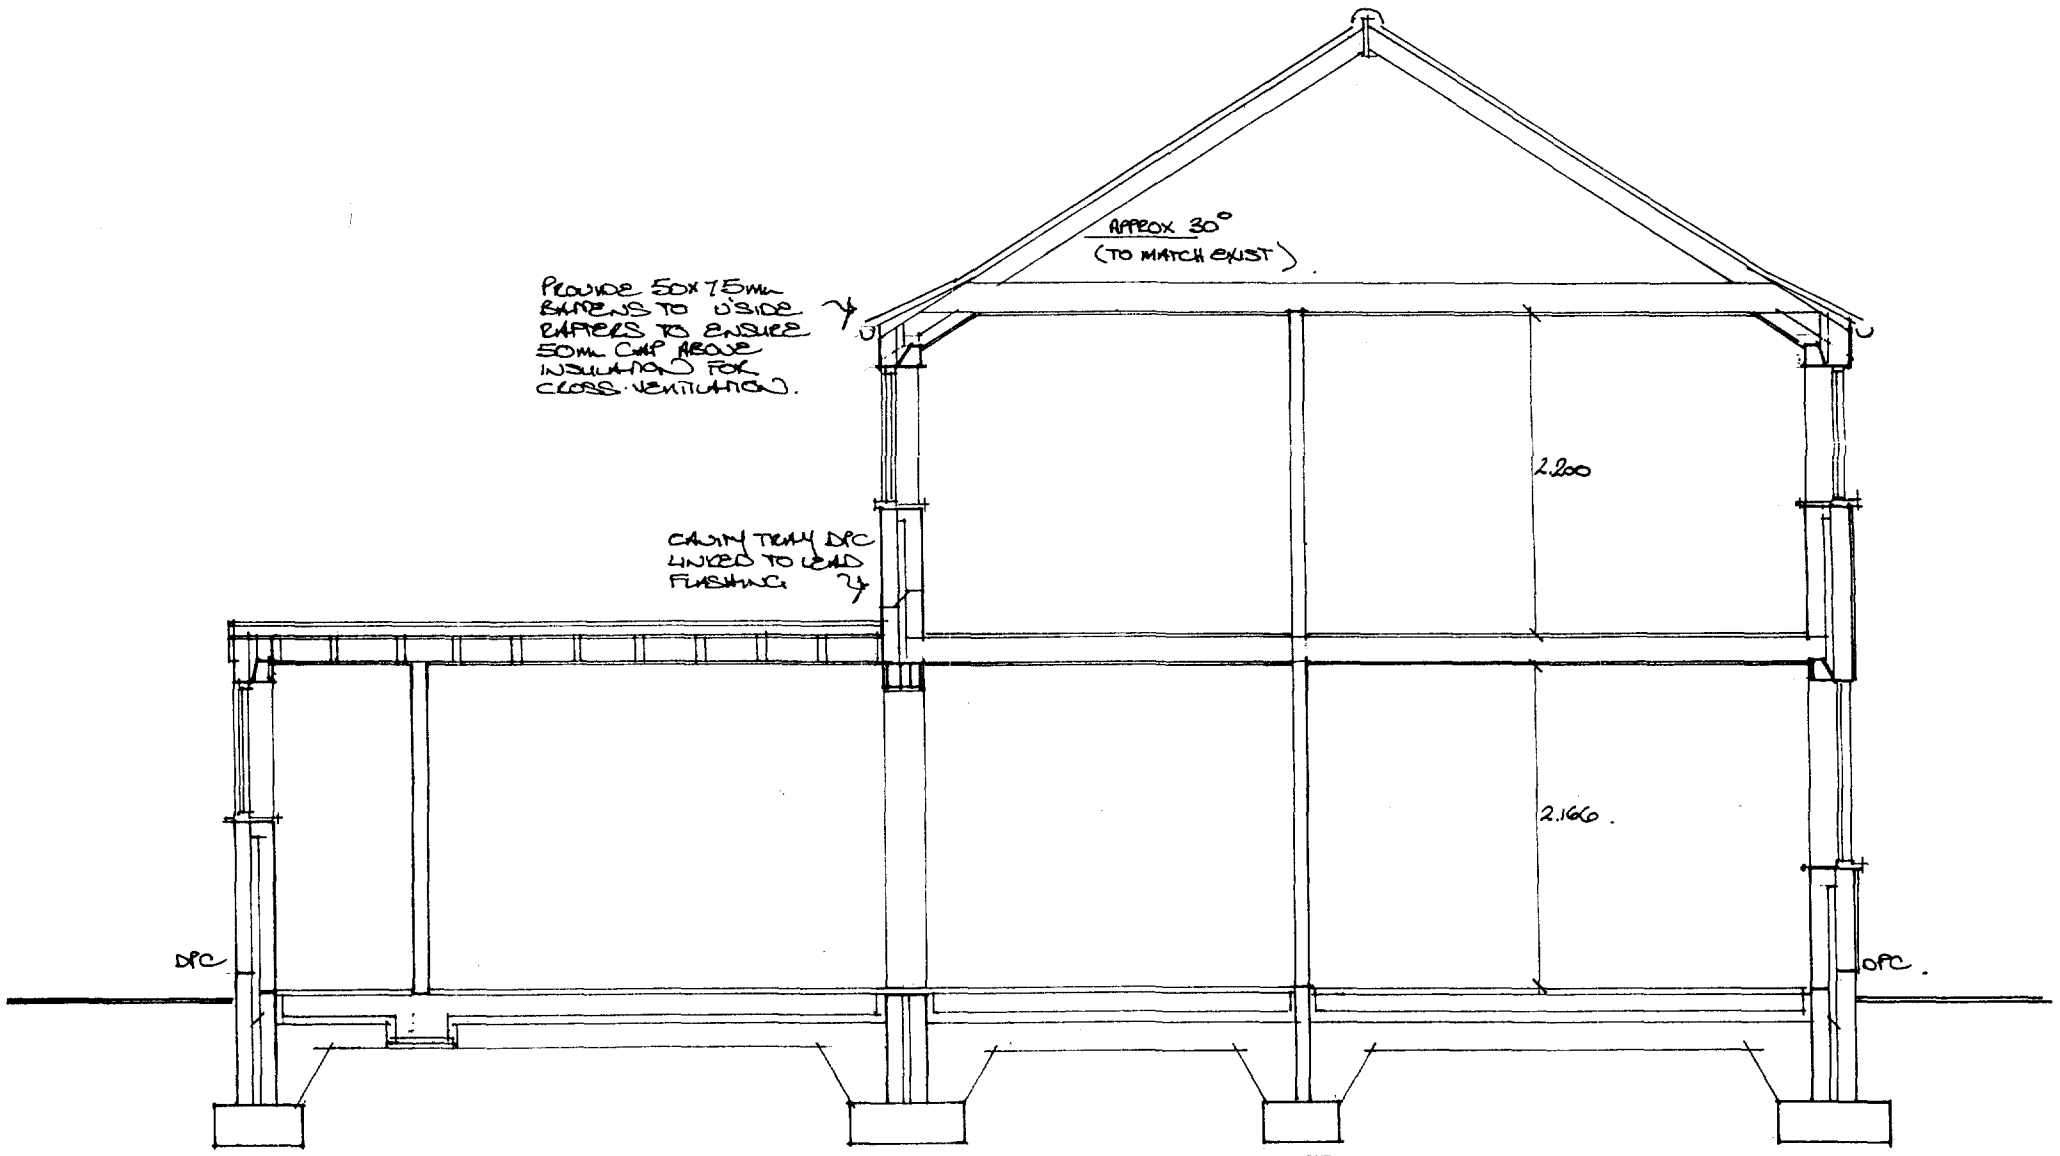


SECTION


SOUTH HOLLAND DC
HOUSING & PLANNING
23 APR 1998
Ref: 0423/98
DETERMINED PLAN

DEMOLITION OF EXISTING DWELLING AND ERECTION OF NEW DWELLING.
AT 52, REFORM STREET, CROWLAND
FOR MR. M. CRUICKSHANK.


SCALES 1:50 SECTION 1:100 ELEVATIONS. DO NOT SCALE.	DRAWING No 3. APRIL 98.

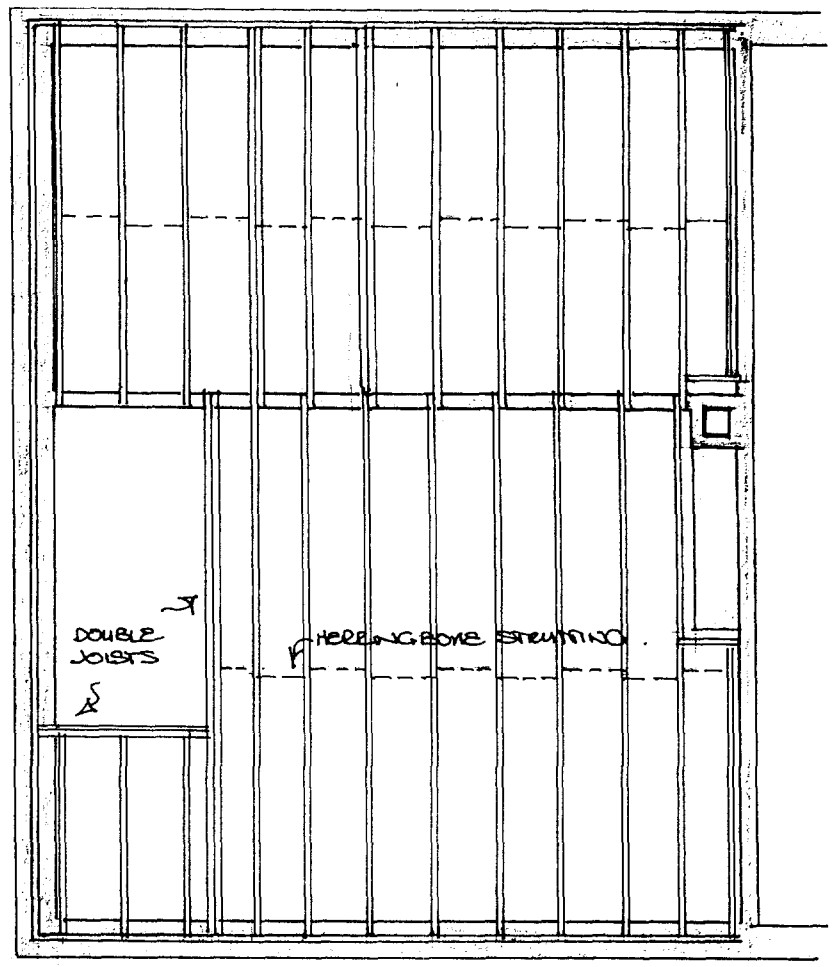

FLOOR PLAN.

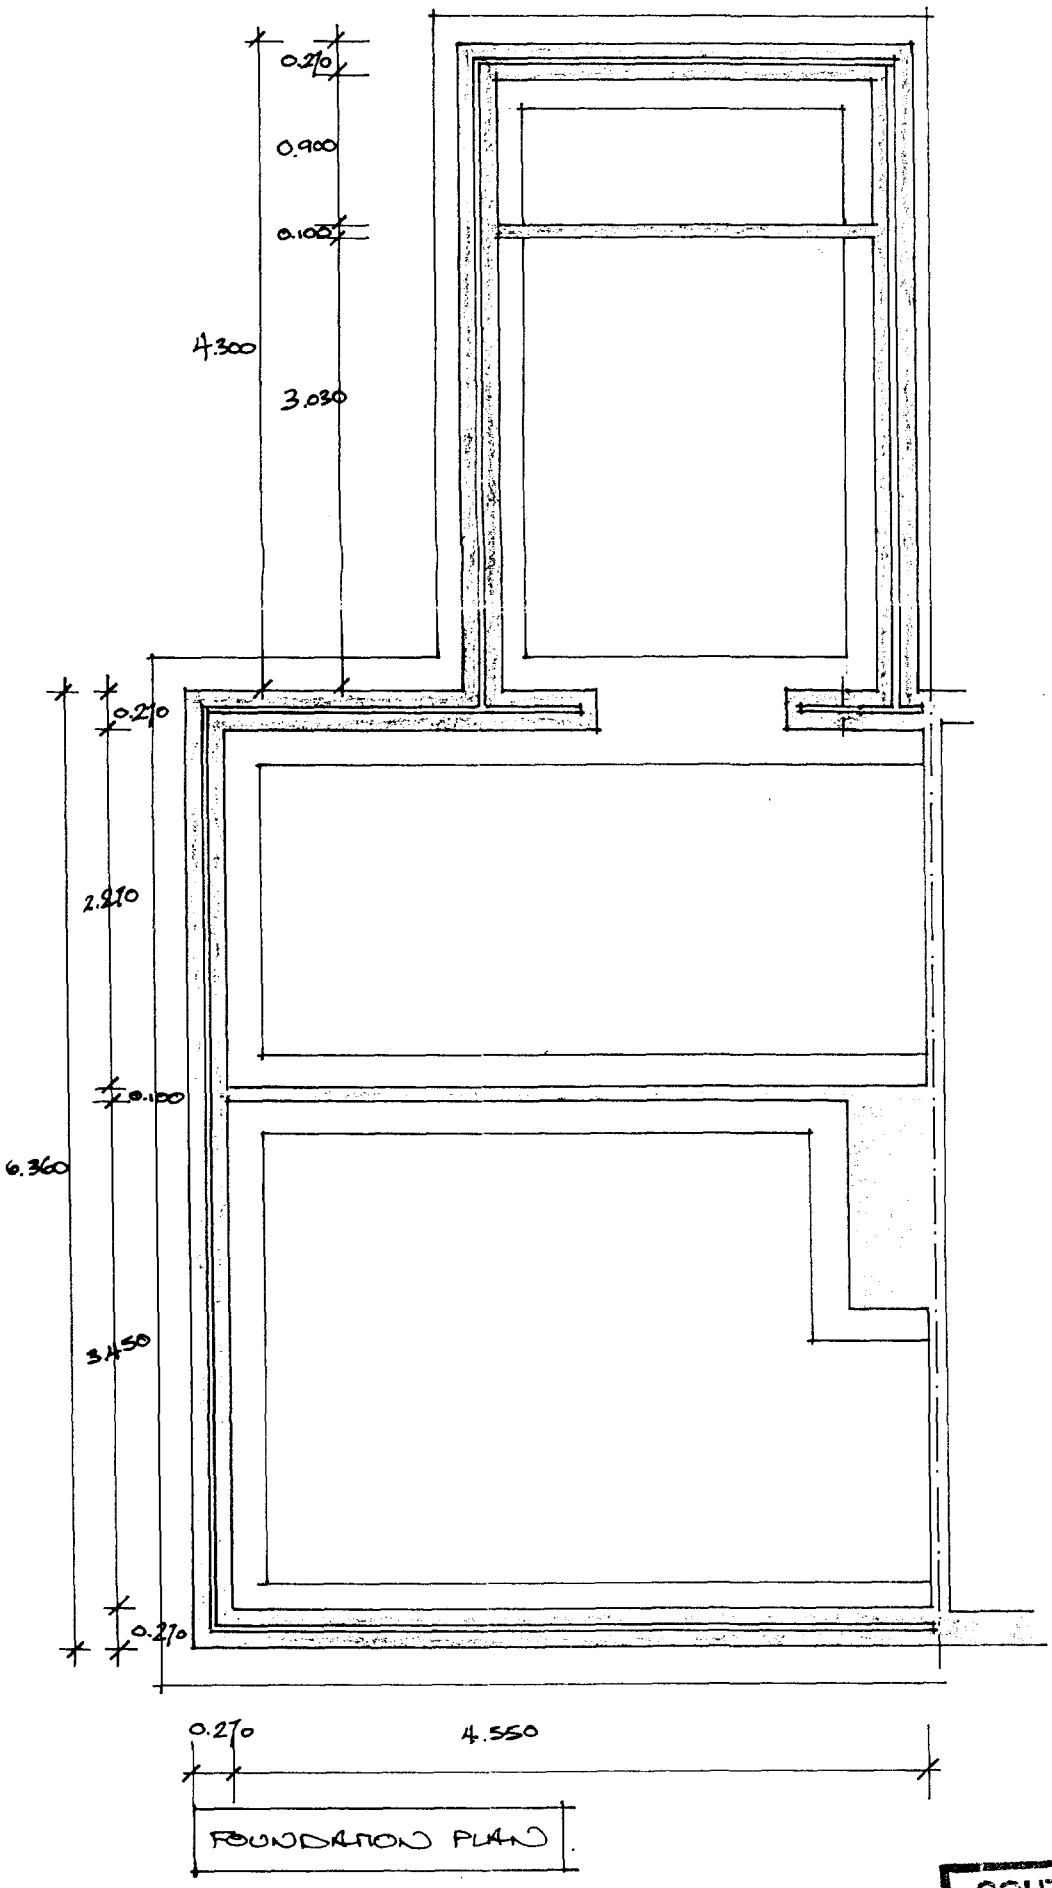

FOUNDATION PLAN.

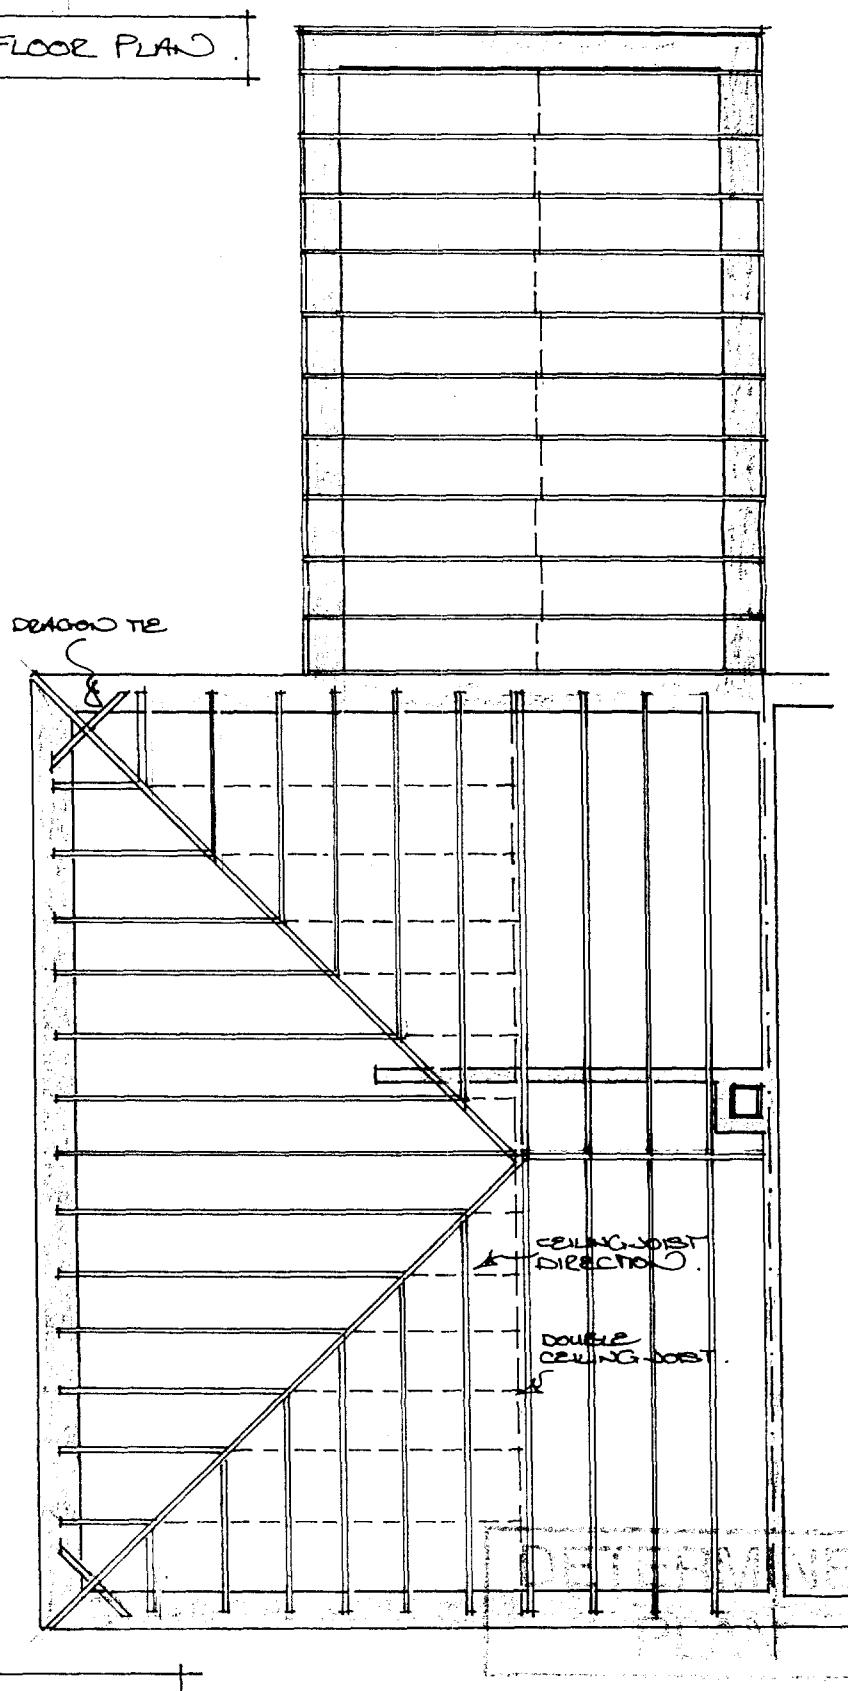

ROOF PLAN.

DEMOLITION OF EXISTING DWELLING.
AND ERECTION OF NEW DWELLING.
AT 52, REFORM STREET, CROWLAND.
FOR MR. M. CRUNKHORN.

SCALES: 1:50 FOUNDATION, FLOOR + ROOF PLANS. DO NOT SCALE.	DRAWING No. 4. APRIL 98.

SOUTH HOLLAND DC
HOUSING & PLANNING
23 APR 1998
Ref: 0423/98

DETERMINED