
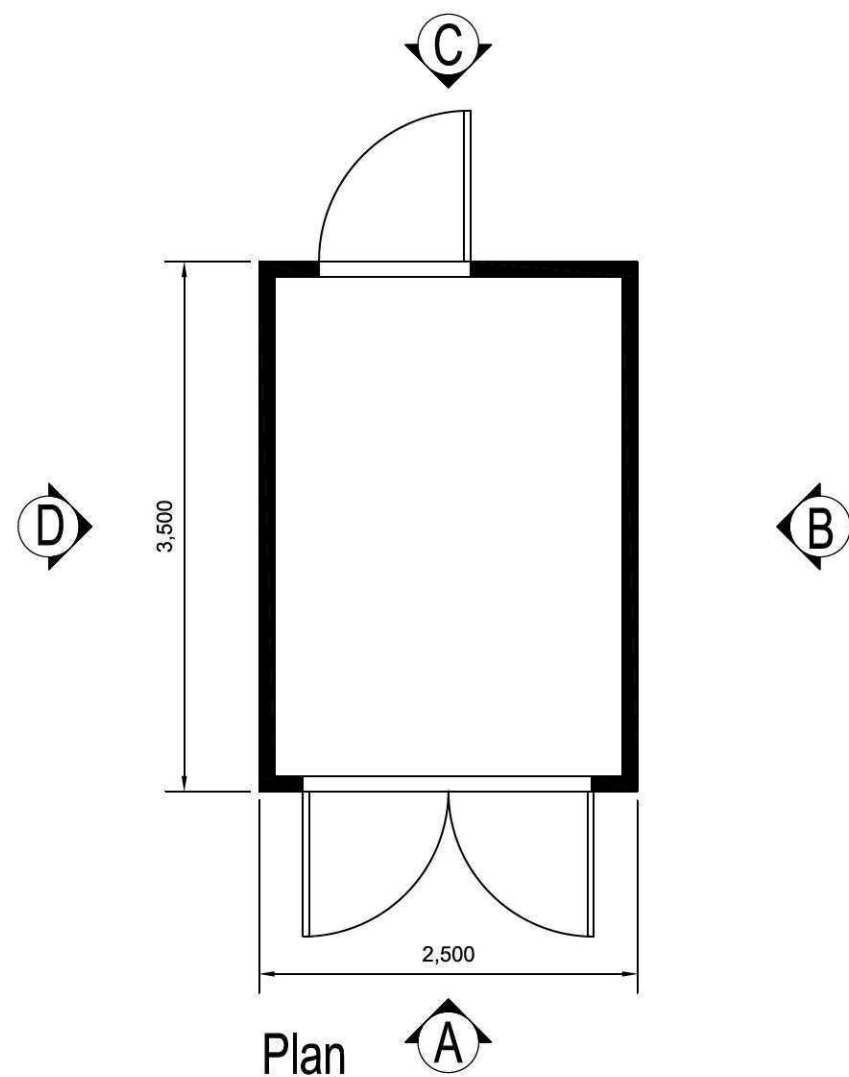


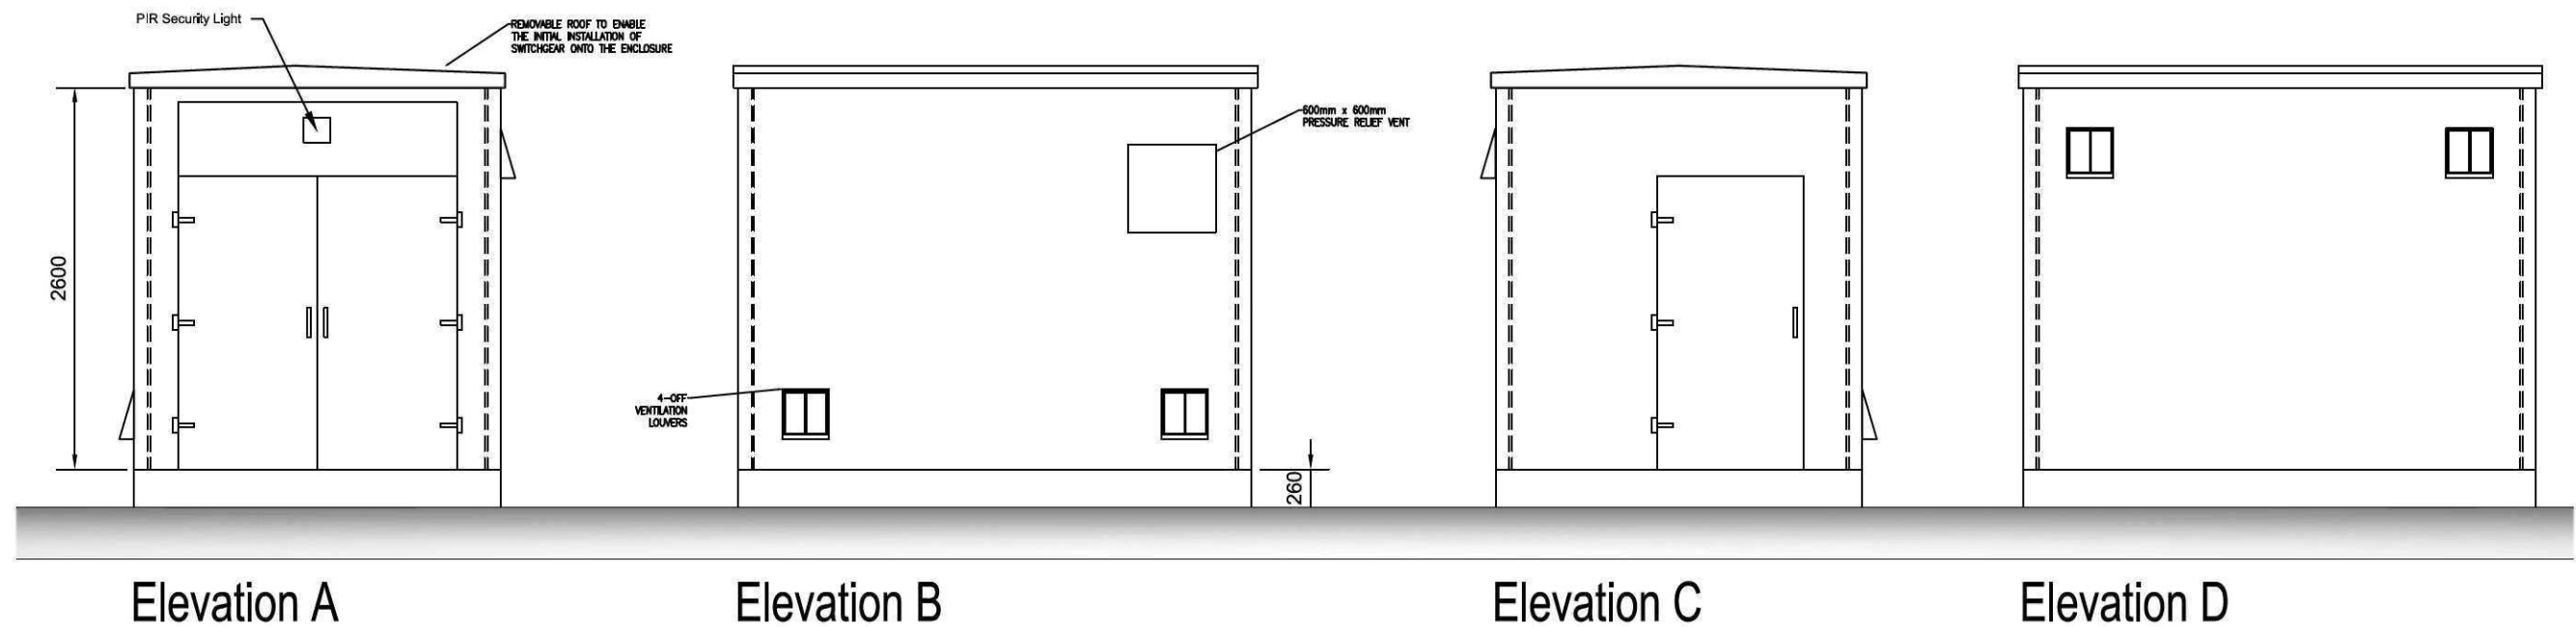

MATERIALS AND FINISHES

WALL- GRP SMOOTH - COLOUR BS 14C39 HOLLY GREEN
 ROOF- GRP SMOOTH - COLOUR BS 14C39 HOLLY GREEN
 DOORS - GRP SMOOTH - COLOUR BS 14C39 HOLLY GREEN

Revision:

Project:
 Decoy Solar Farm
 Decoy Farm
 Crowland
 Peterborough

Client:

Push Energy

Drawing Title:

Private Substation
 Plans and Elevations

Project Ref: / Drawing No.

15/PA010

Scale:	Date:	Drawn:	Checked:
1:50 @ A3	27/07/15	JL	JK



PUSH ENERGY
 Westwood Park
 London Road
 Little Horkesley
 COLCHESTER
 CO6 4BS
 Tel: 01206 203253
 Web: www.pushenergy.co.uk

Do not scale this drawing. Work to figured dimensions only. This drawing is copyright of Push Energy Ltd and should only be reproduced with their express permission.