
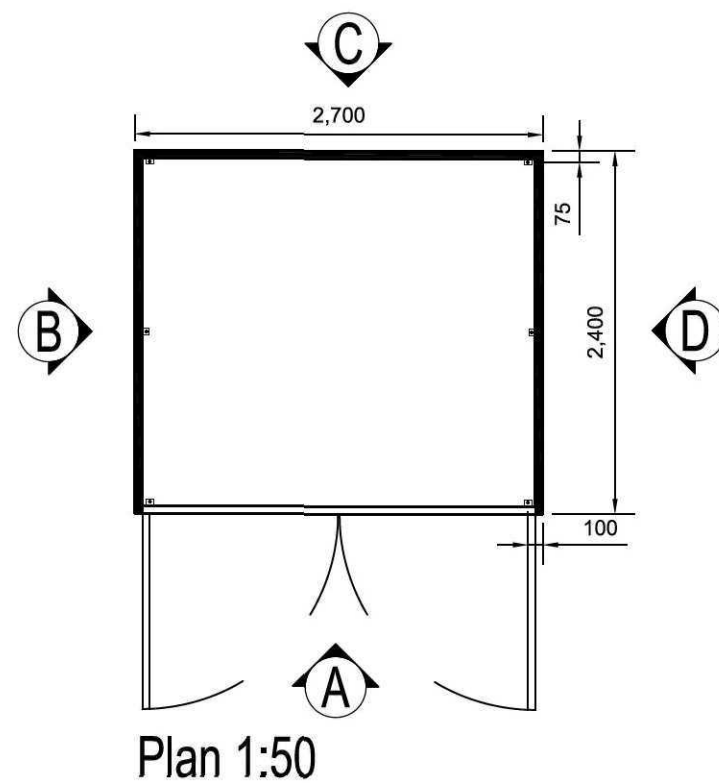


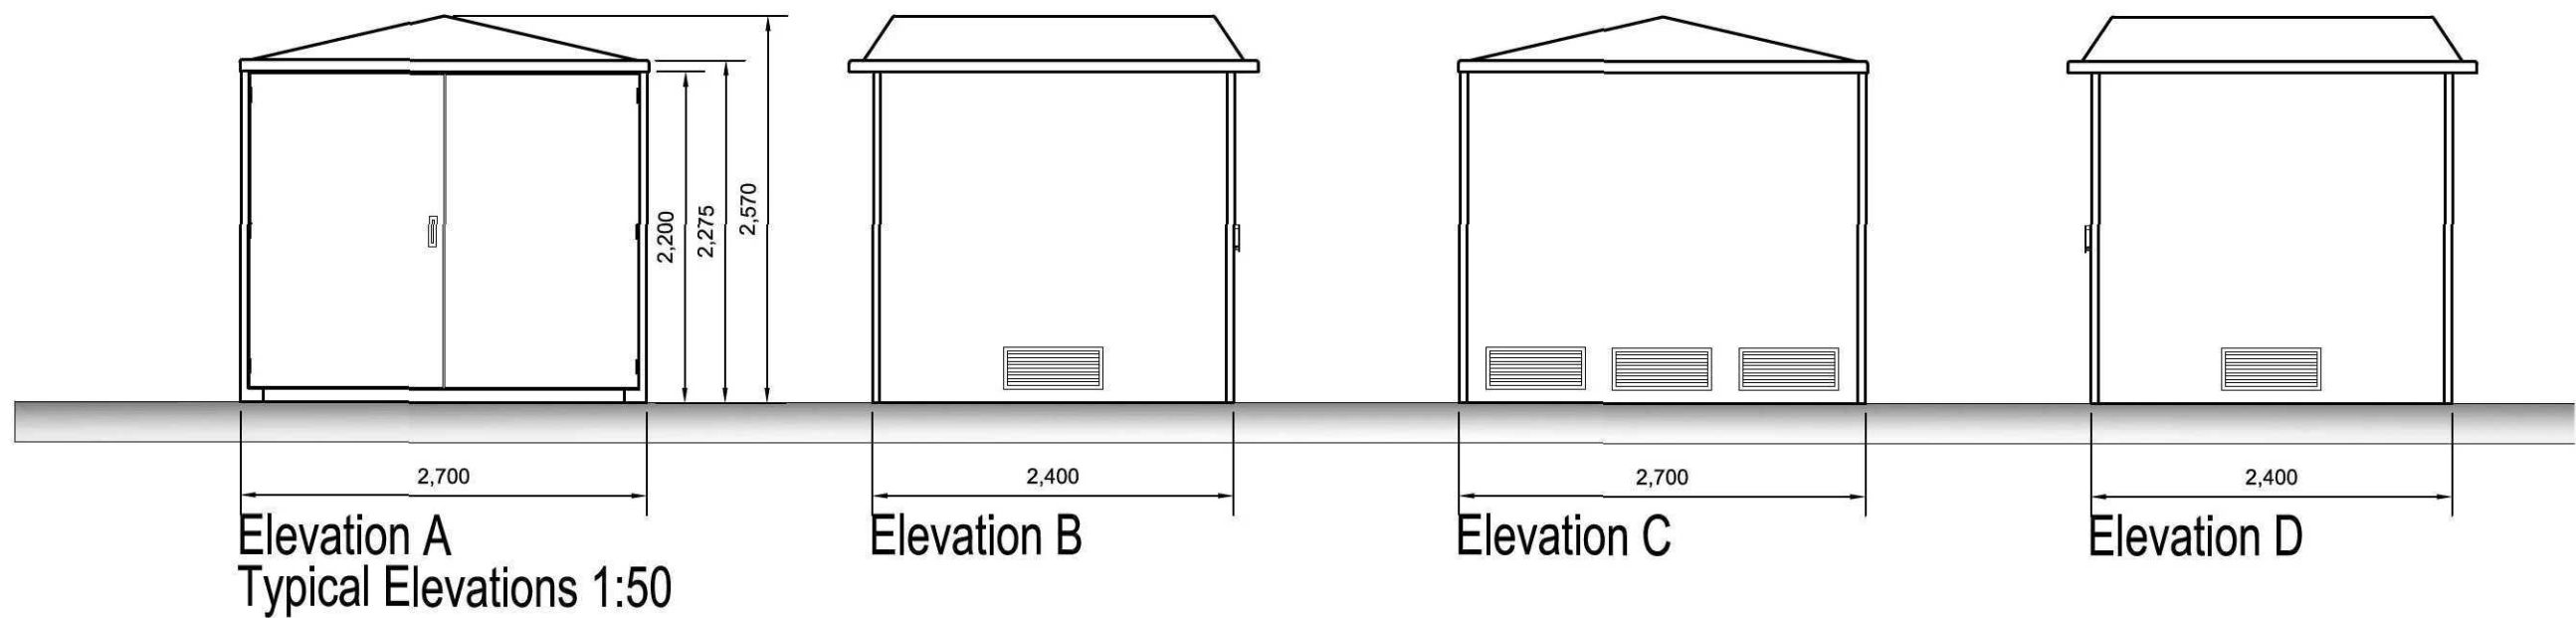

## MATERIALS AND FINISHES

WALL- GRP SMOOTH - COLOUR BS 14C39 HOLLY GREEN  
 ROOF- GRP SMOOTH - COLOUR BS 14C39 HOLLY GREEN  
 DOORS - GRP SMOOTH - COLOUR BS 14C39 HOLLY GREEN

A: 12.05.2015 - Non Material Amendments (GS)

Revision:

Project:  
 Decoy Solar Farm  
 Decoy Farm  
 Crowland  
 Peterborough

Client:  
 Push Energy

Drawing Title:  
 Comms Cabinet  
 Plans and Elevations

Project Ref: / Drawing No.  
 15/PA008A

| Scale:    | Date:      | Drawn: | Checked: |
|-----------|------------|--------|----------|
| 1/50 @ A3 | 19/03/2014 | JL     | JK       |



PUSH ENERGY  
 Westwood Park  
 London Road  
 Little Horkesley  
 COLCHESTER  
 CO6 4BS  
 Tel: 01206 203253  
 Web: www.pushenergy.co.uk

Do not scale this drawing. Work to figured dimensions only. This drawing is copyright of Push Energy Ltd and should only be reproduced with their express permission.