




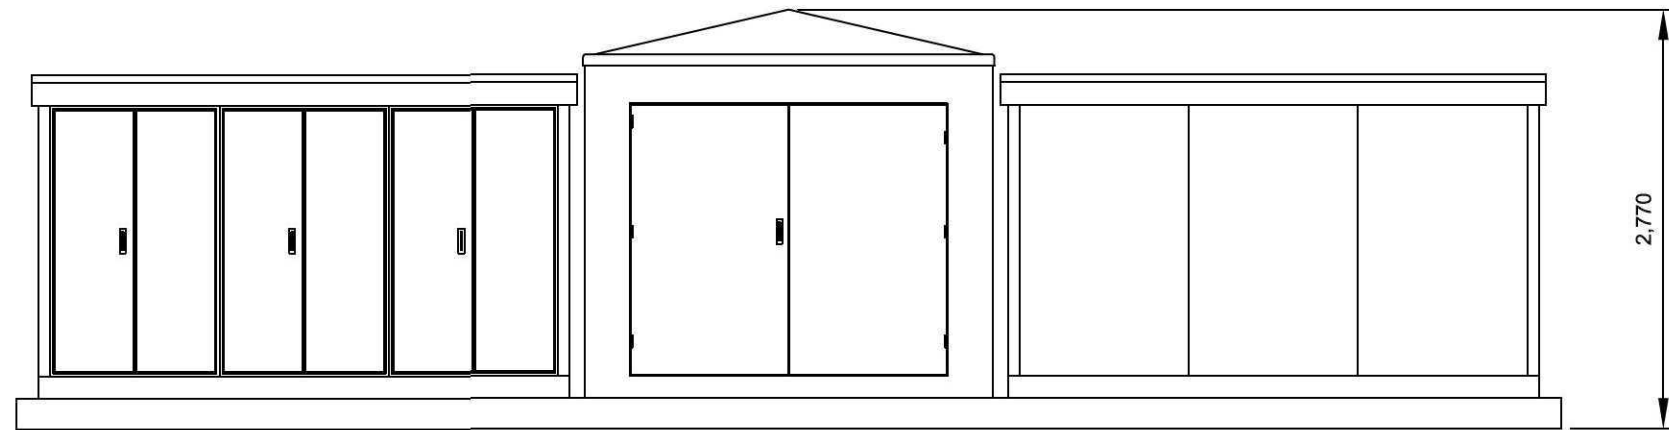


Elevation A 1:50

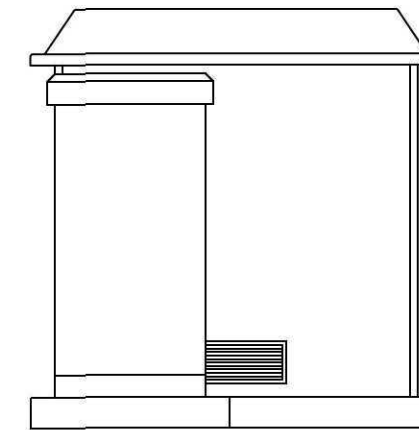


Elevation B 1:50

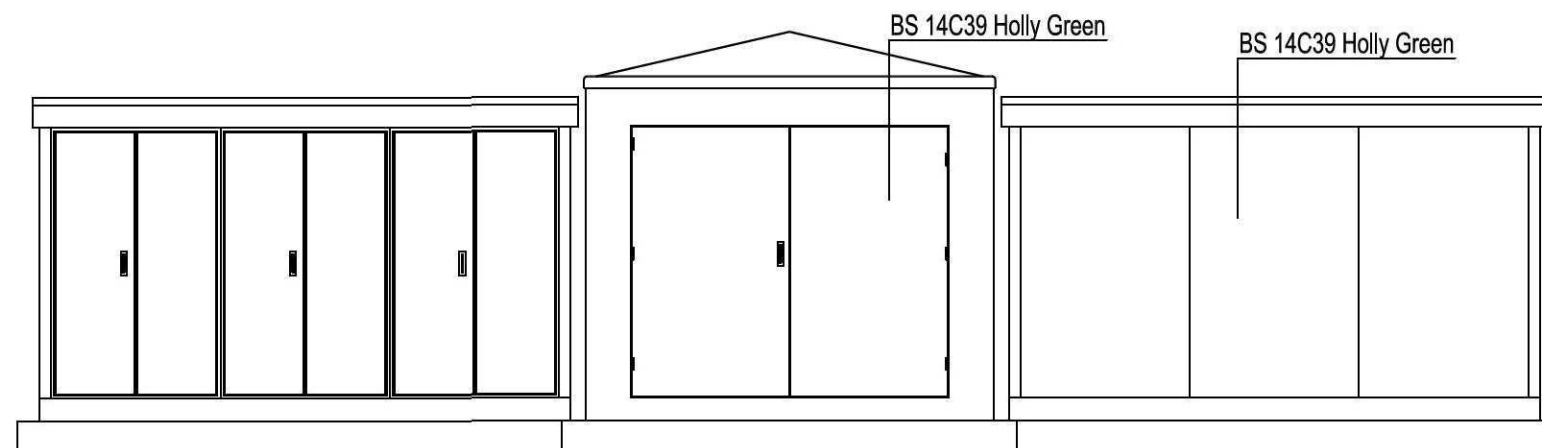

Elevation C 1:50

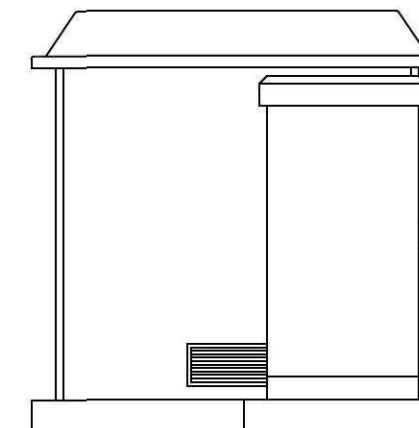

Elevation D 1:50

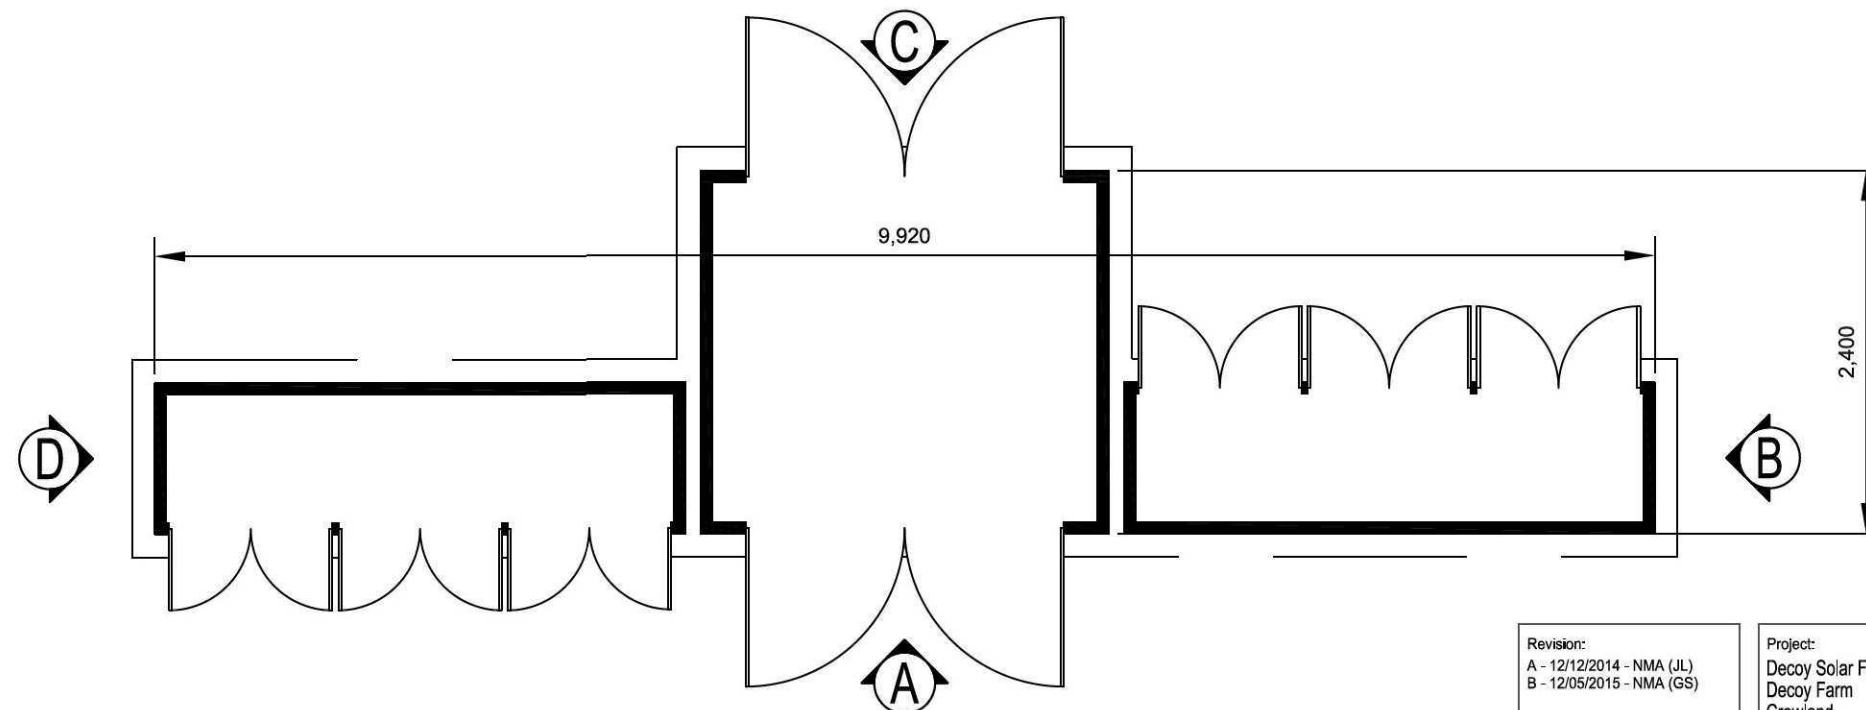

Plan 1:50

Revision:
A - 12/12/2014 - NMA (JL)
B - 12/05/2015 - NMA (GS)

Project:
Decoy Solar Farm
Decoy Farm
Crowland

Drawing Title:
Transformer/Inverter
Plan and Elevations

Project Ref. / Drawing No.
15/PA004B

Scale: As Noted @A3
Drawn: CQ

Date: 19/03/2014
Checked: JK

PUSH ENERGY
Westwood Park
London Road
Little Horkesley
COLCHESTER
CO6 4BS
Tel: 01206 203253
www.pushenergy.co.uk



Do not scale this drawing. Work to figured dimensions only. This drawing is copyright of Push Energy Ltd and should only be reproduced with their express permission.