



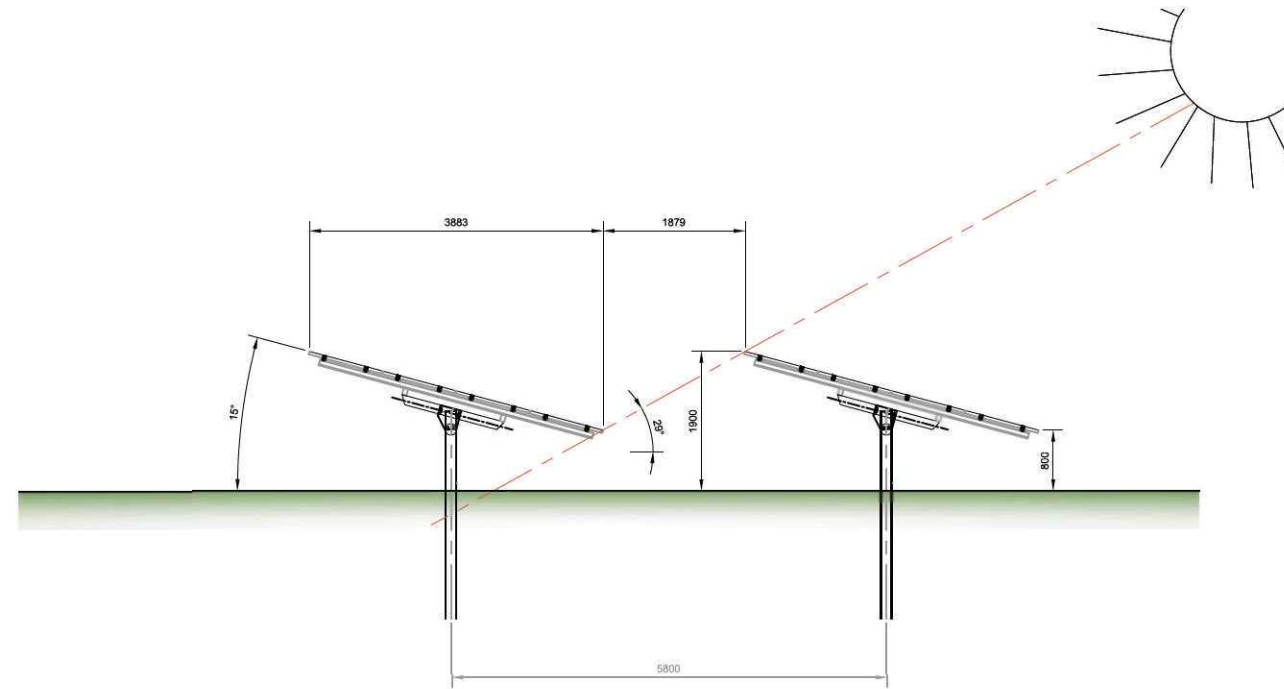

Typical Section Of Mounting System 1:100

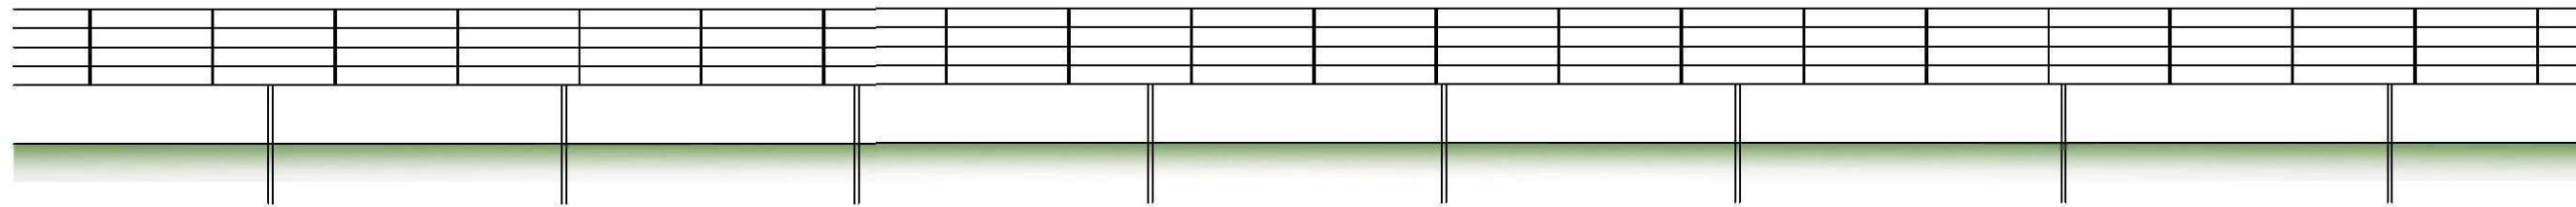

Typical Elevation Of Mounting System 1:100

D - 27/07/2015 - Panel Update (JL)
C - 12/05/2015 - Non Material Amendment (GS)
B - 29/04/2015 - Alteration PV landscape (GS)
A - 27/11/2014 - NMA (JL)

Revision:

Project:

Decoy Solar Farm
Decoy Farm
Crowland
Peterborough

Client:

Push Energy

Drawing Title:

Mounting System Details

Project Ref: / Drawing No.

15/PA003D

Scale: 1:100@ A3 Date: 19/03/2014 Drawn: CQ Checked: JK



PUSH ENERGY
1&2 Tollgate Business Park
Tollgate West
Stanway
Colchester
CO3 8AB
Tel: 01206 203253
Web: www.pushenergy.co.uk

Do not scale this drawing. Work to figured dimensions only. This drawing is copyright of Push Energy Ltd and should only be reproduced with their express permission.