



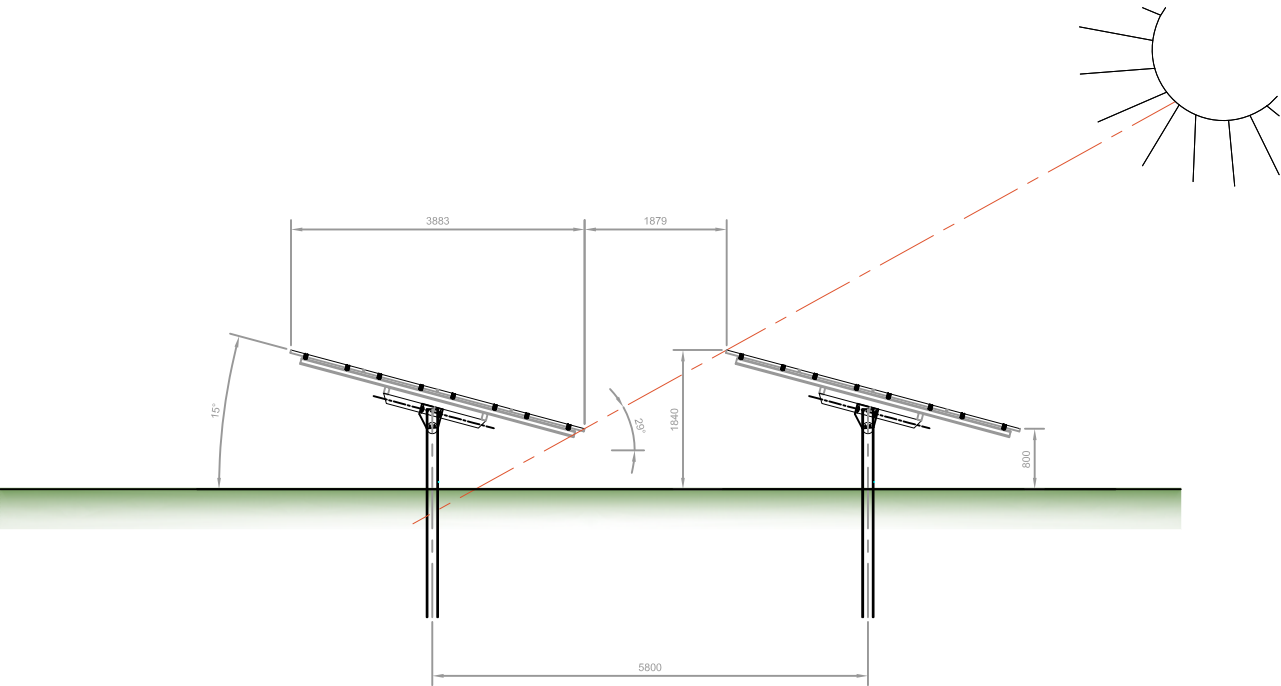

Typical Section Of Mounting System 1:100

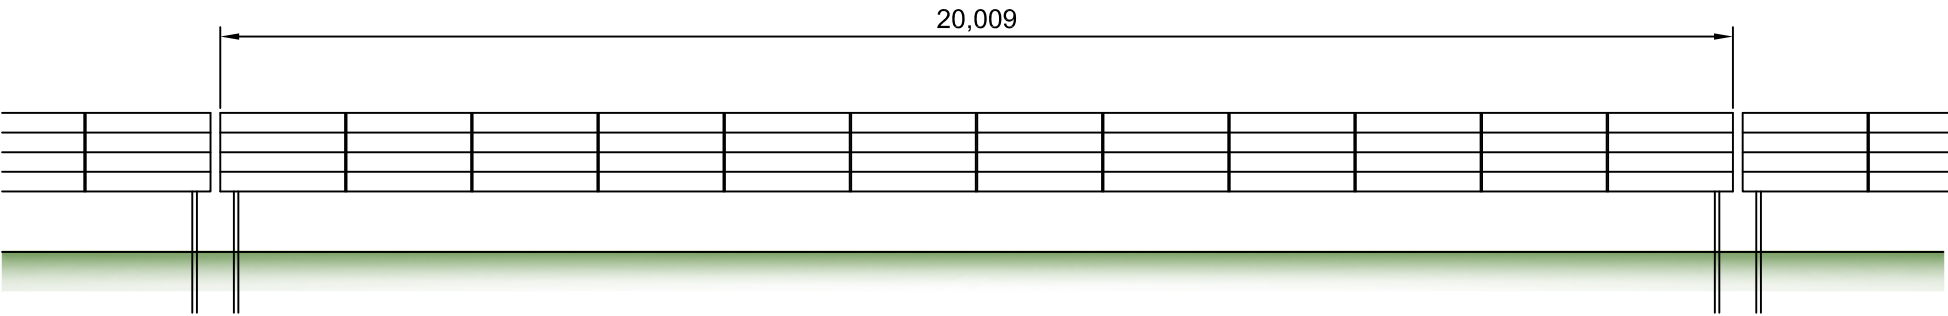

Typical Elevation Of Mounting System 1:100

C - 12/05/2015 - Non Material Amendment (GS)
B - 29/04/2015 - Alteration PV landscape (GS)
A - 27/11/2014 - NMA (JL)
Revision:
Project:
Decoy Solar Farm
Decoy Farm
Crowland
Peterborough

Client:
Push Energy

Drawing Title:
Mounting System Details

Project Ref: / Drawing No.
15/PA003C

Scale:	Date:	Drawn:	Checked:
1:100@ A3	19/03/2014	CQ	JK

push energy
PUSH ENERGY
182 Tollgate Business Park
Tollgate West
Stanway
Colchester
CO3 8AB
Tel: 01206 203253
Web: www.pushenergy.co.uk
Do not scale this drawing. Work to figured dimensions only. This drawing is copyright of Push Energy Ltd and should only be reproduced with their express permission.